

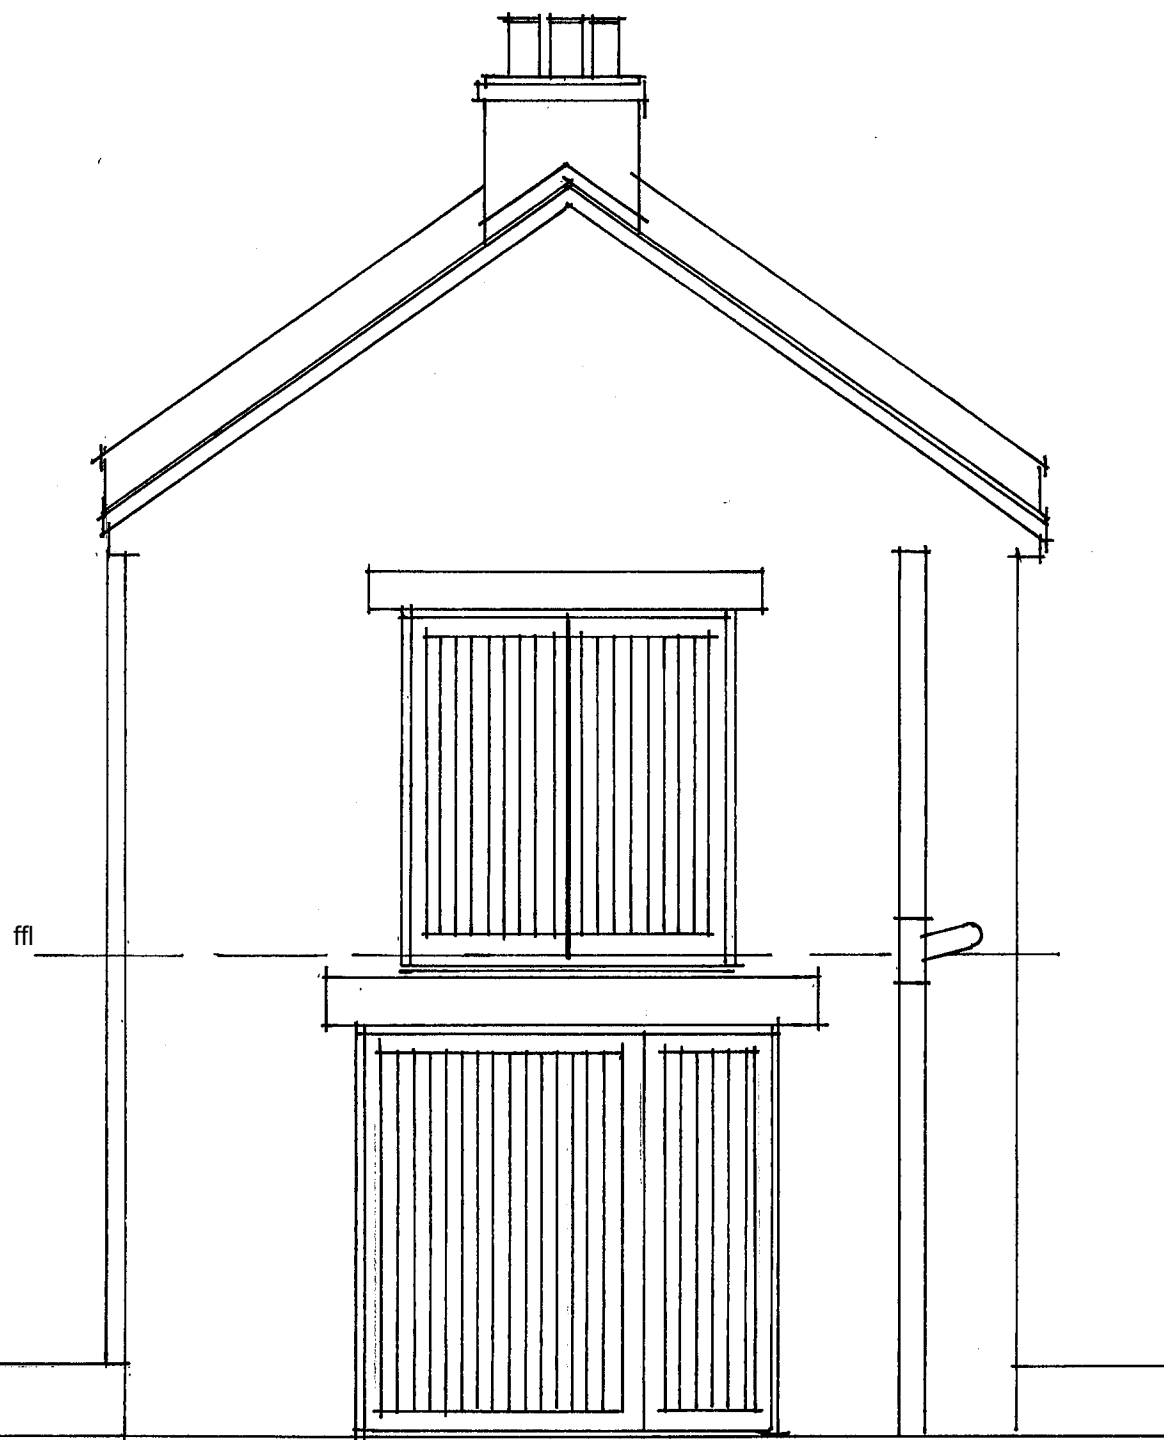


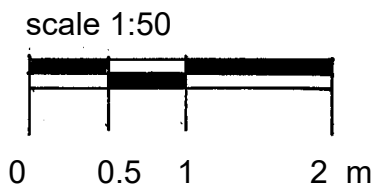

Existing elevation to Bank Street

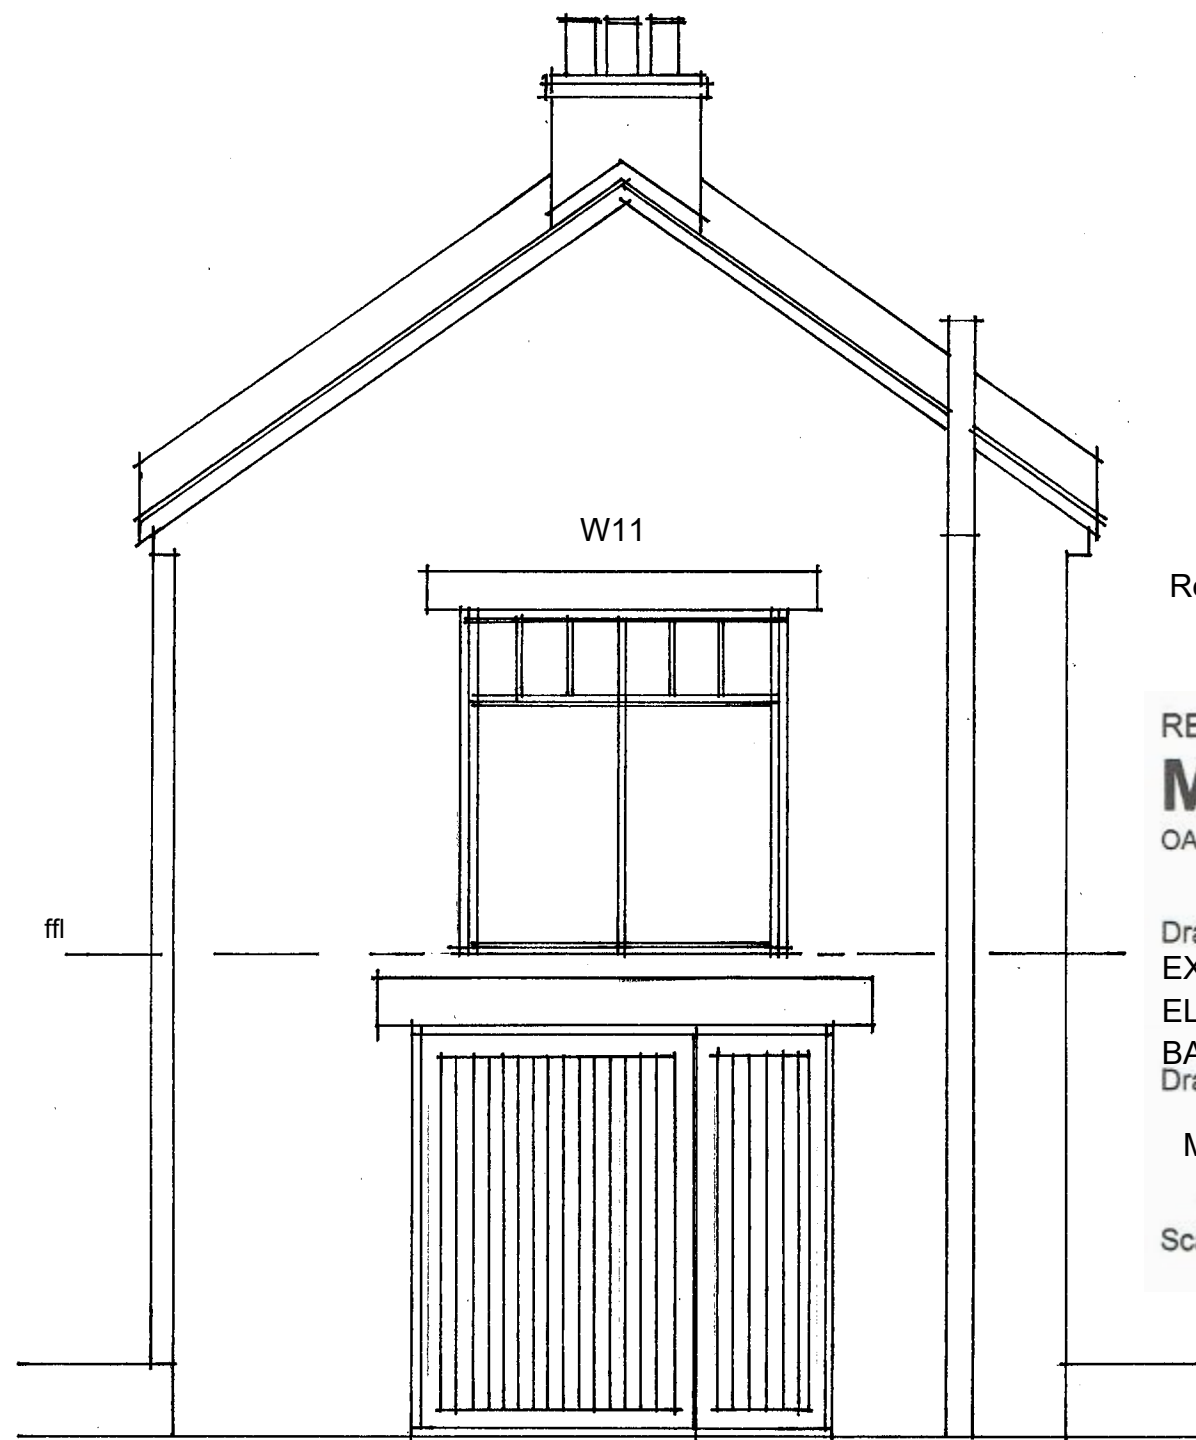

Proposed elevation to Bank Street

Rev A windows numbered

REDEVELOPMENT SCHEME
MILL HOUSE
OAK STREET, CHEADLE, ST10 1NR

Drawing Title
EXISTING & PROPOSED
ELEVATIONS TO
BANK STREET
Drawing No.

MH.07 A

Scale 1:50 @ A3

DAWES

ASSOCIATES