


scale 1:20



0 100 500 1000 mm



1310

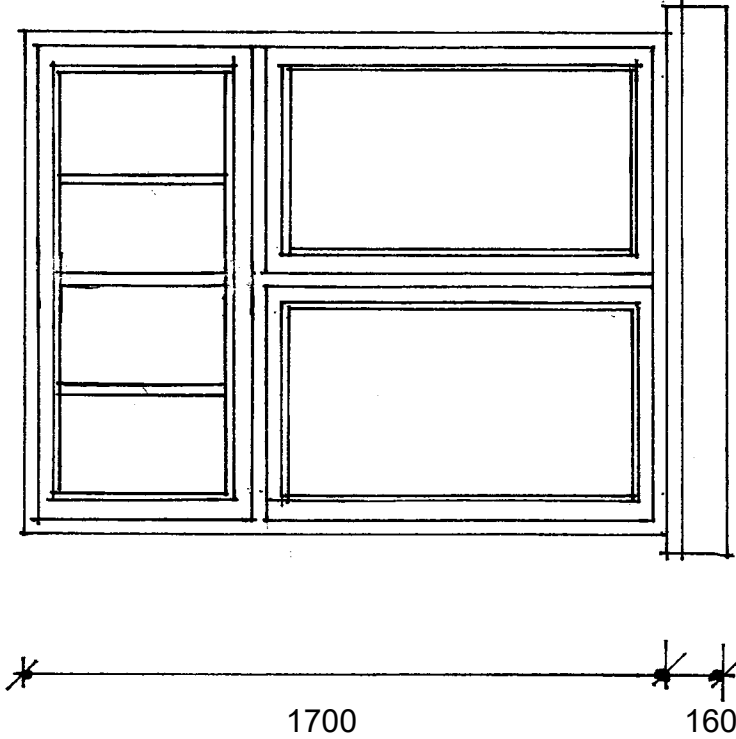


1700

160

stone cill retained

GL

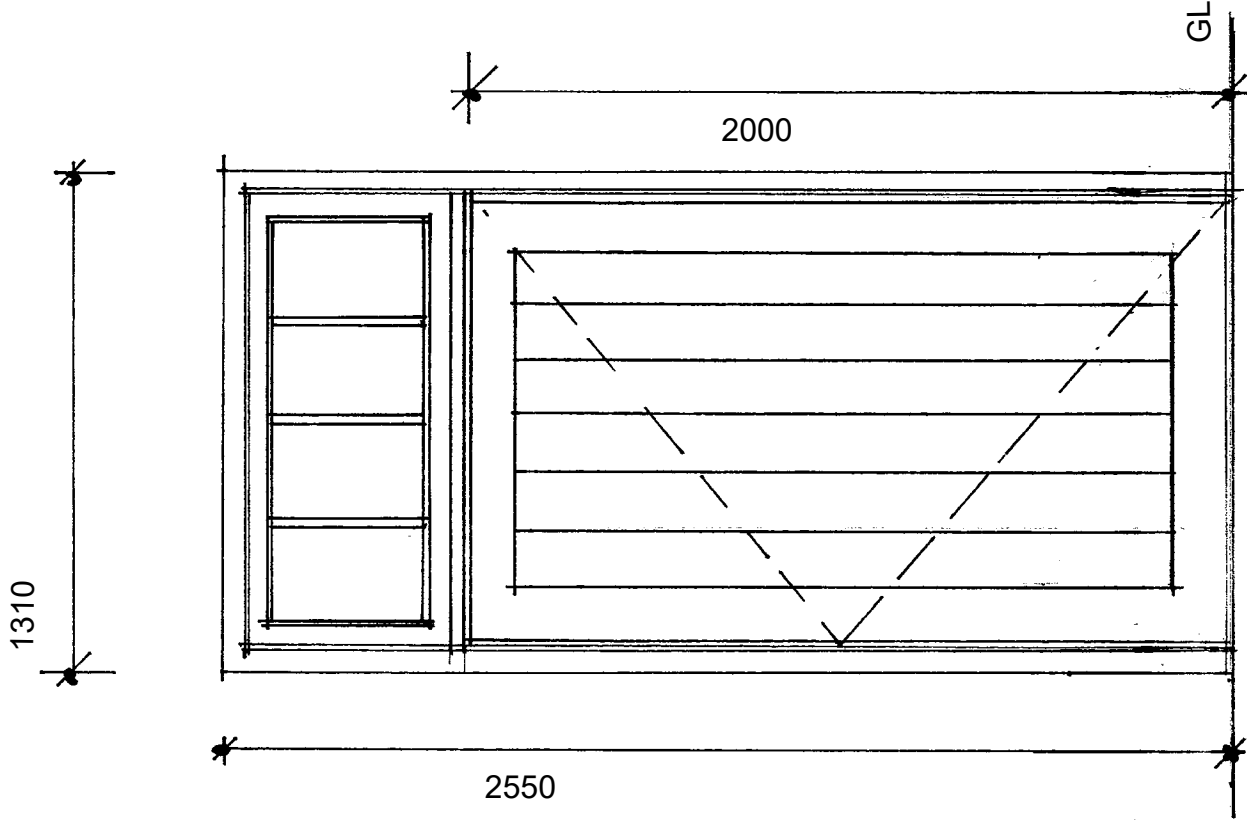

2550

2000

GL

REDEVELOPMENT SCHEME
MILL HOUSE
OAK STREET, CHEADLE, ST10 1NR

Drawing Title

Door and window details

Drawing No.

MH.08

Scale 1:20@ A3

Note.
casement openings shown on Proposed Elevation drawings

Joinery consisting engineered softwood with gloss painted finish

DAWES

ASSOCIATES