
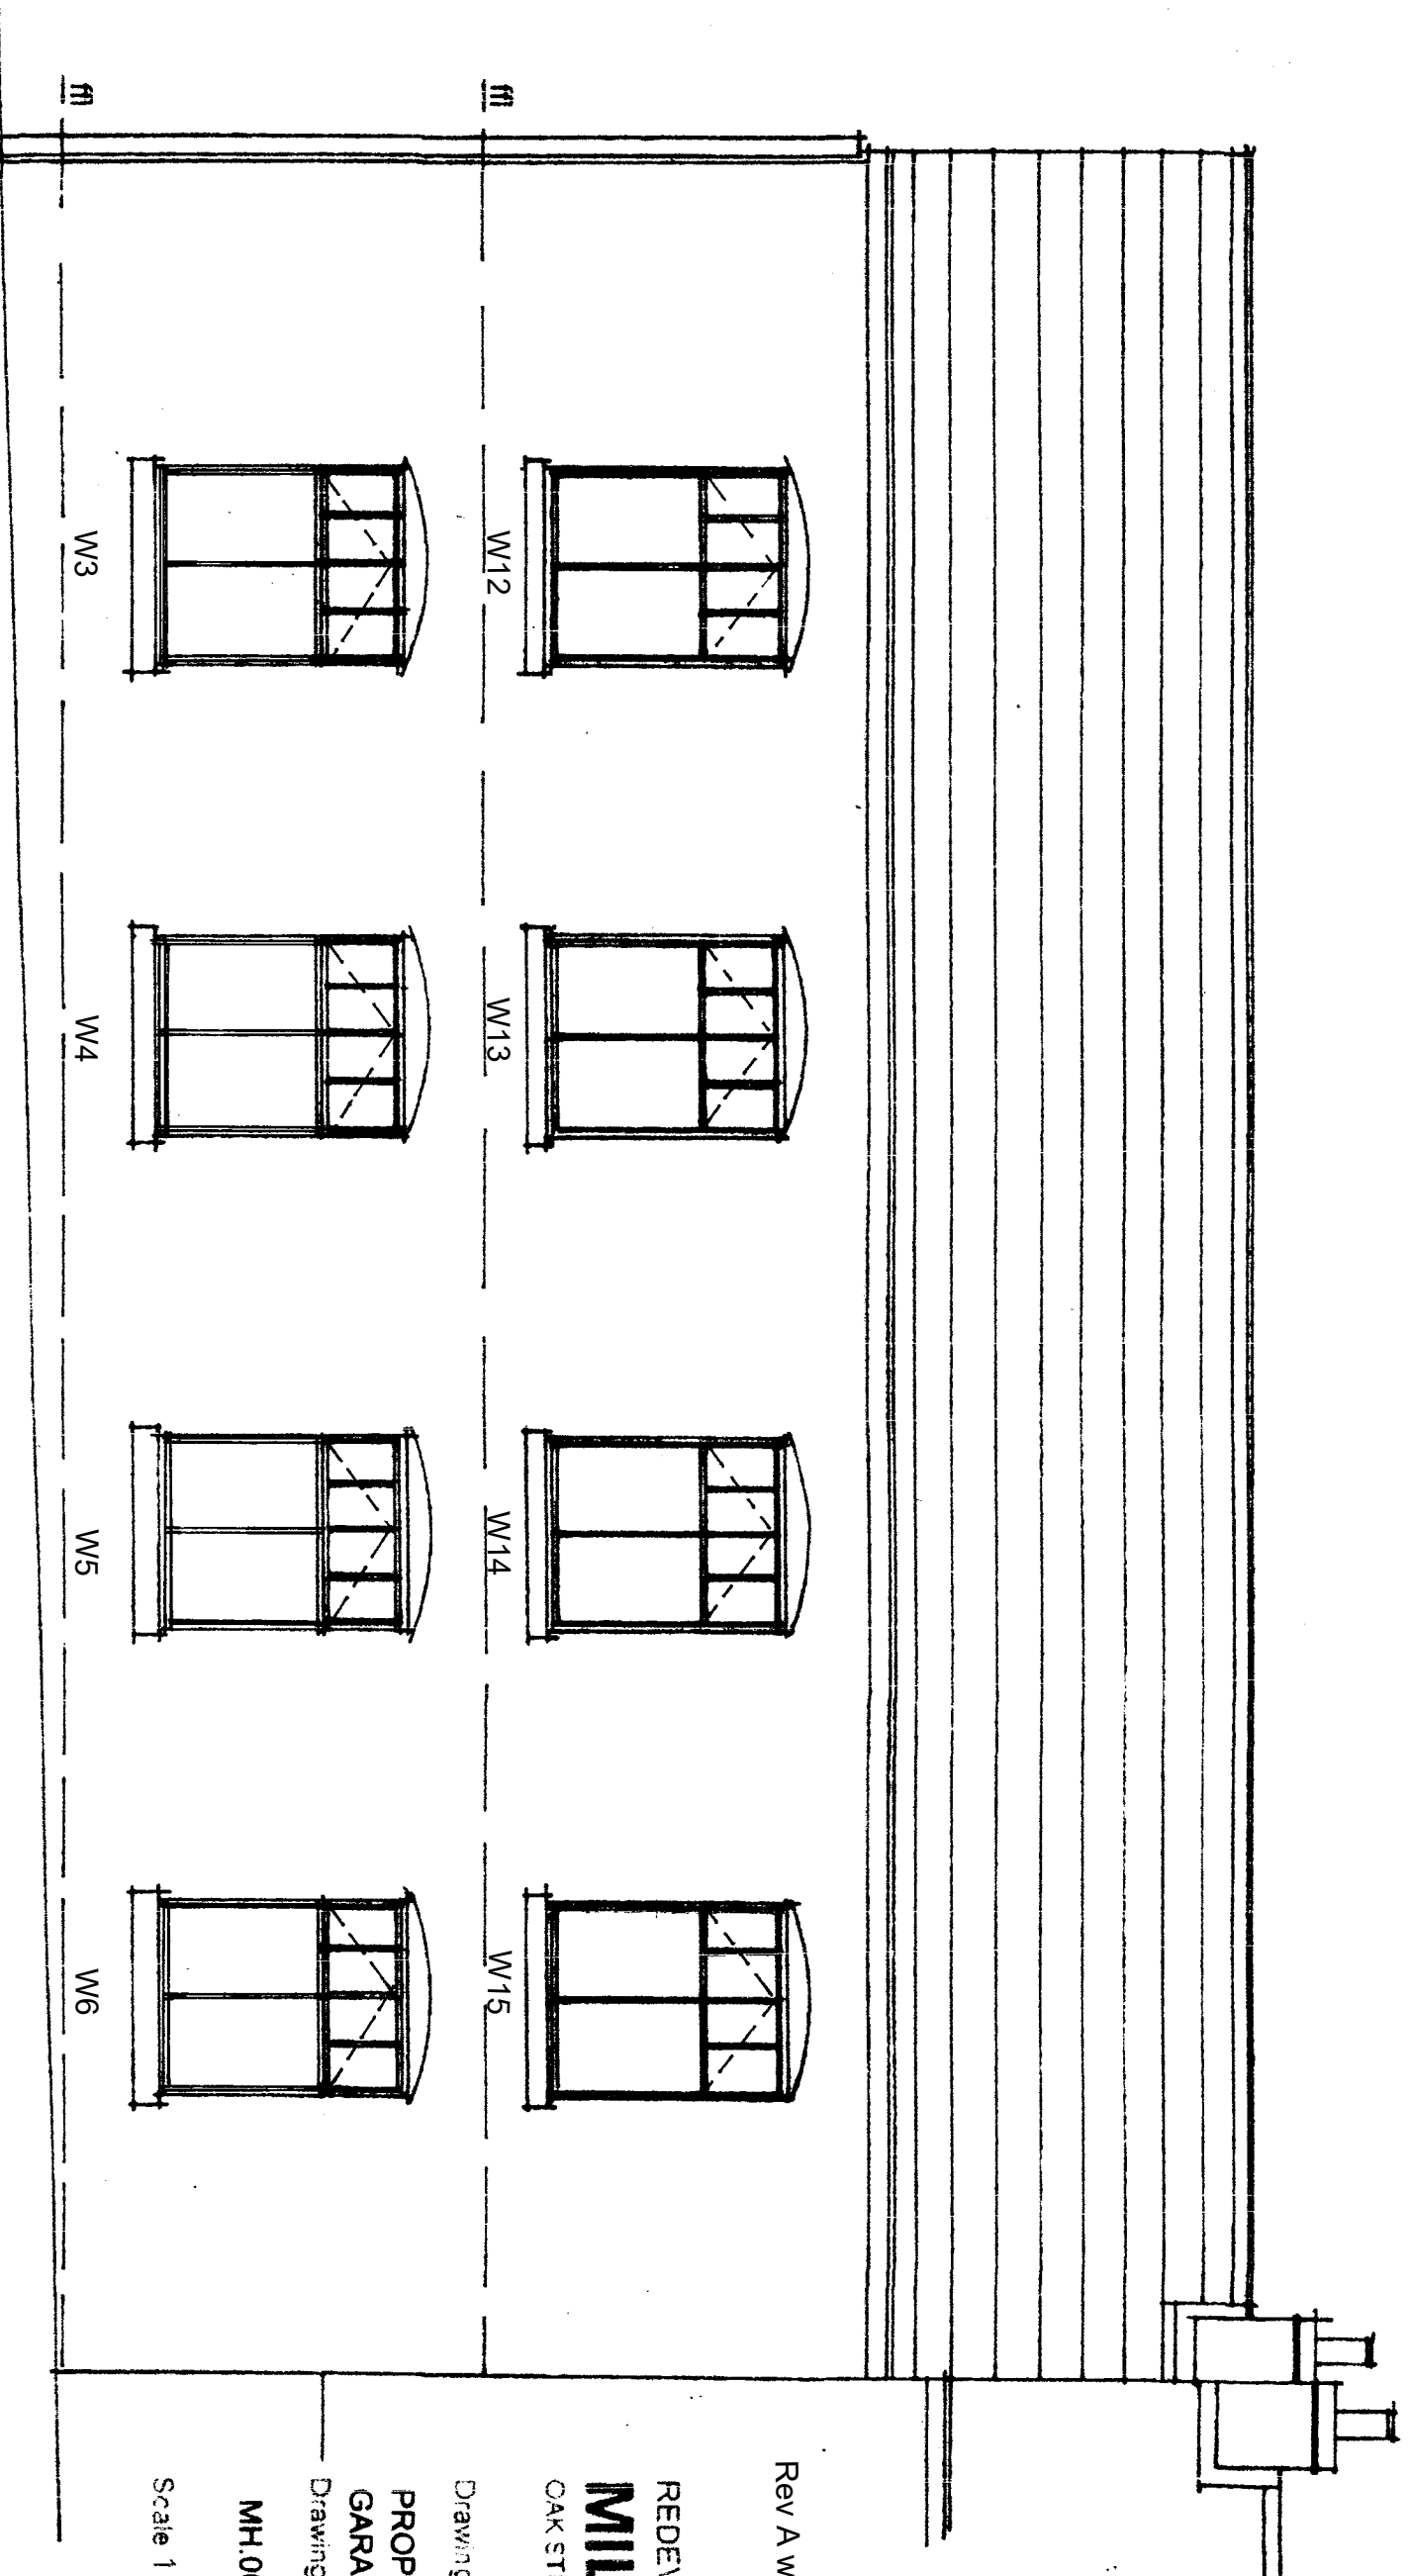


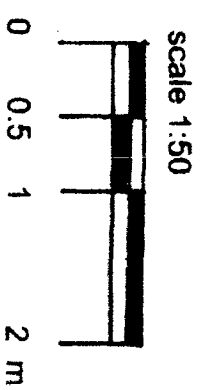

Rev A windows amended and numbered

REDEVELOPMENT SCHEME
MILL HOUSE
OAK STREET, CHEADLE, ST10 1NR

Drawing Title

PROPOSED ELEVATION TO
GARAGE PARKING AREA

Drawing No

MH.06 A

Scale 1:50 @ A3

Elevation to garage parking area

Note . obscure glass to windows W3, W4, W5 & W6