
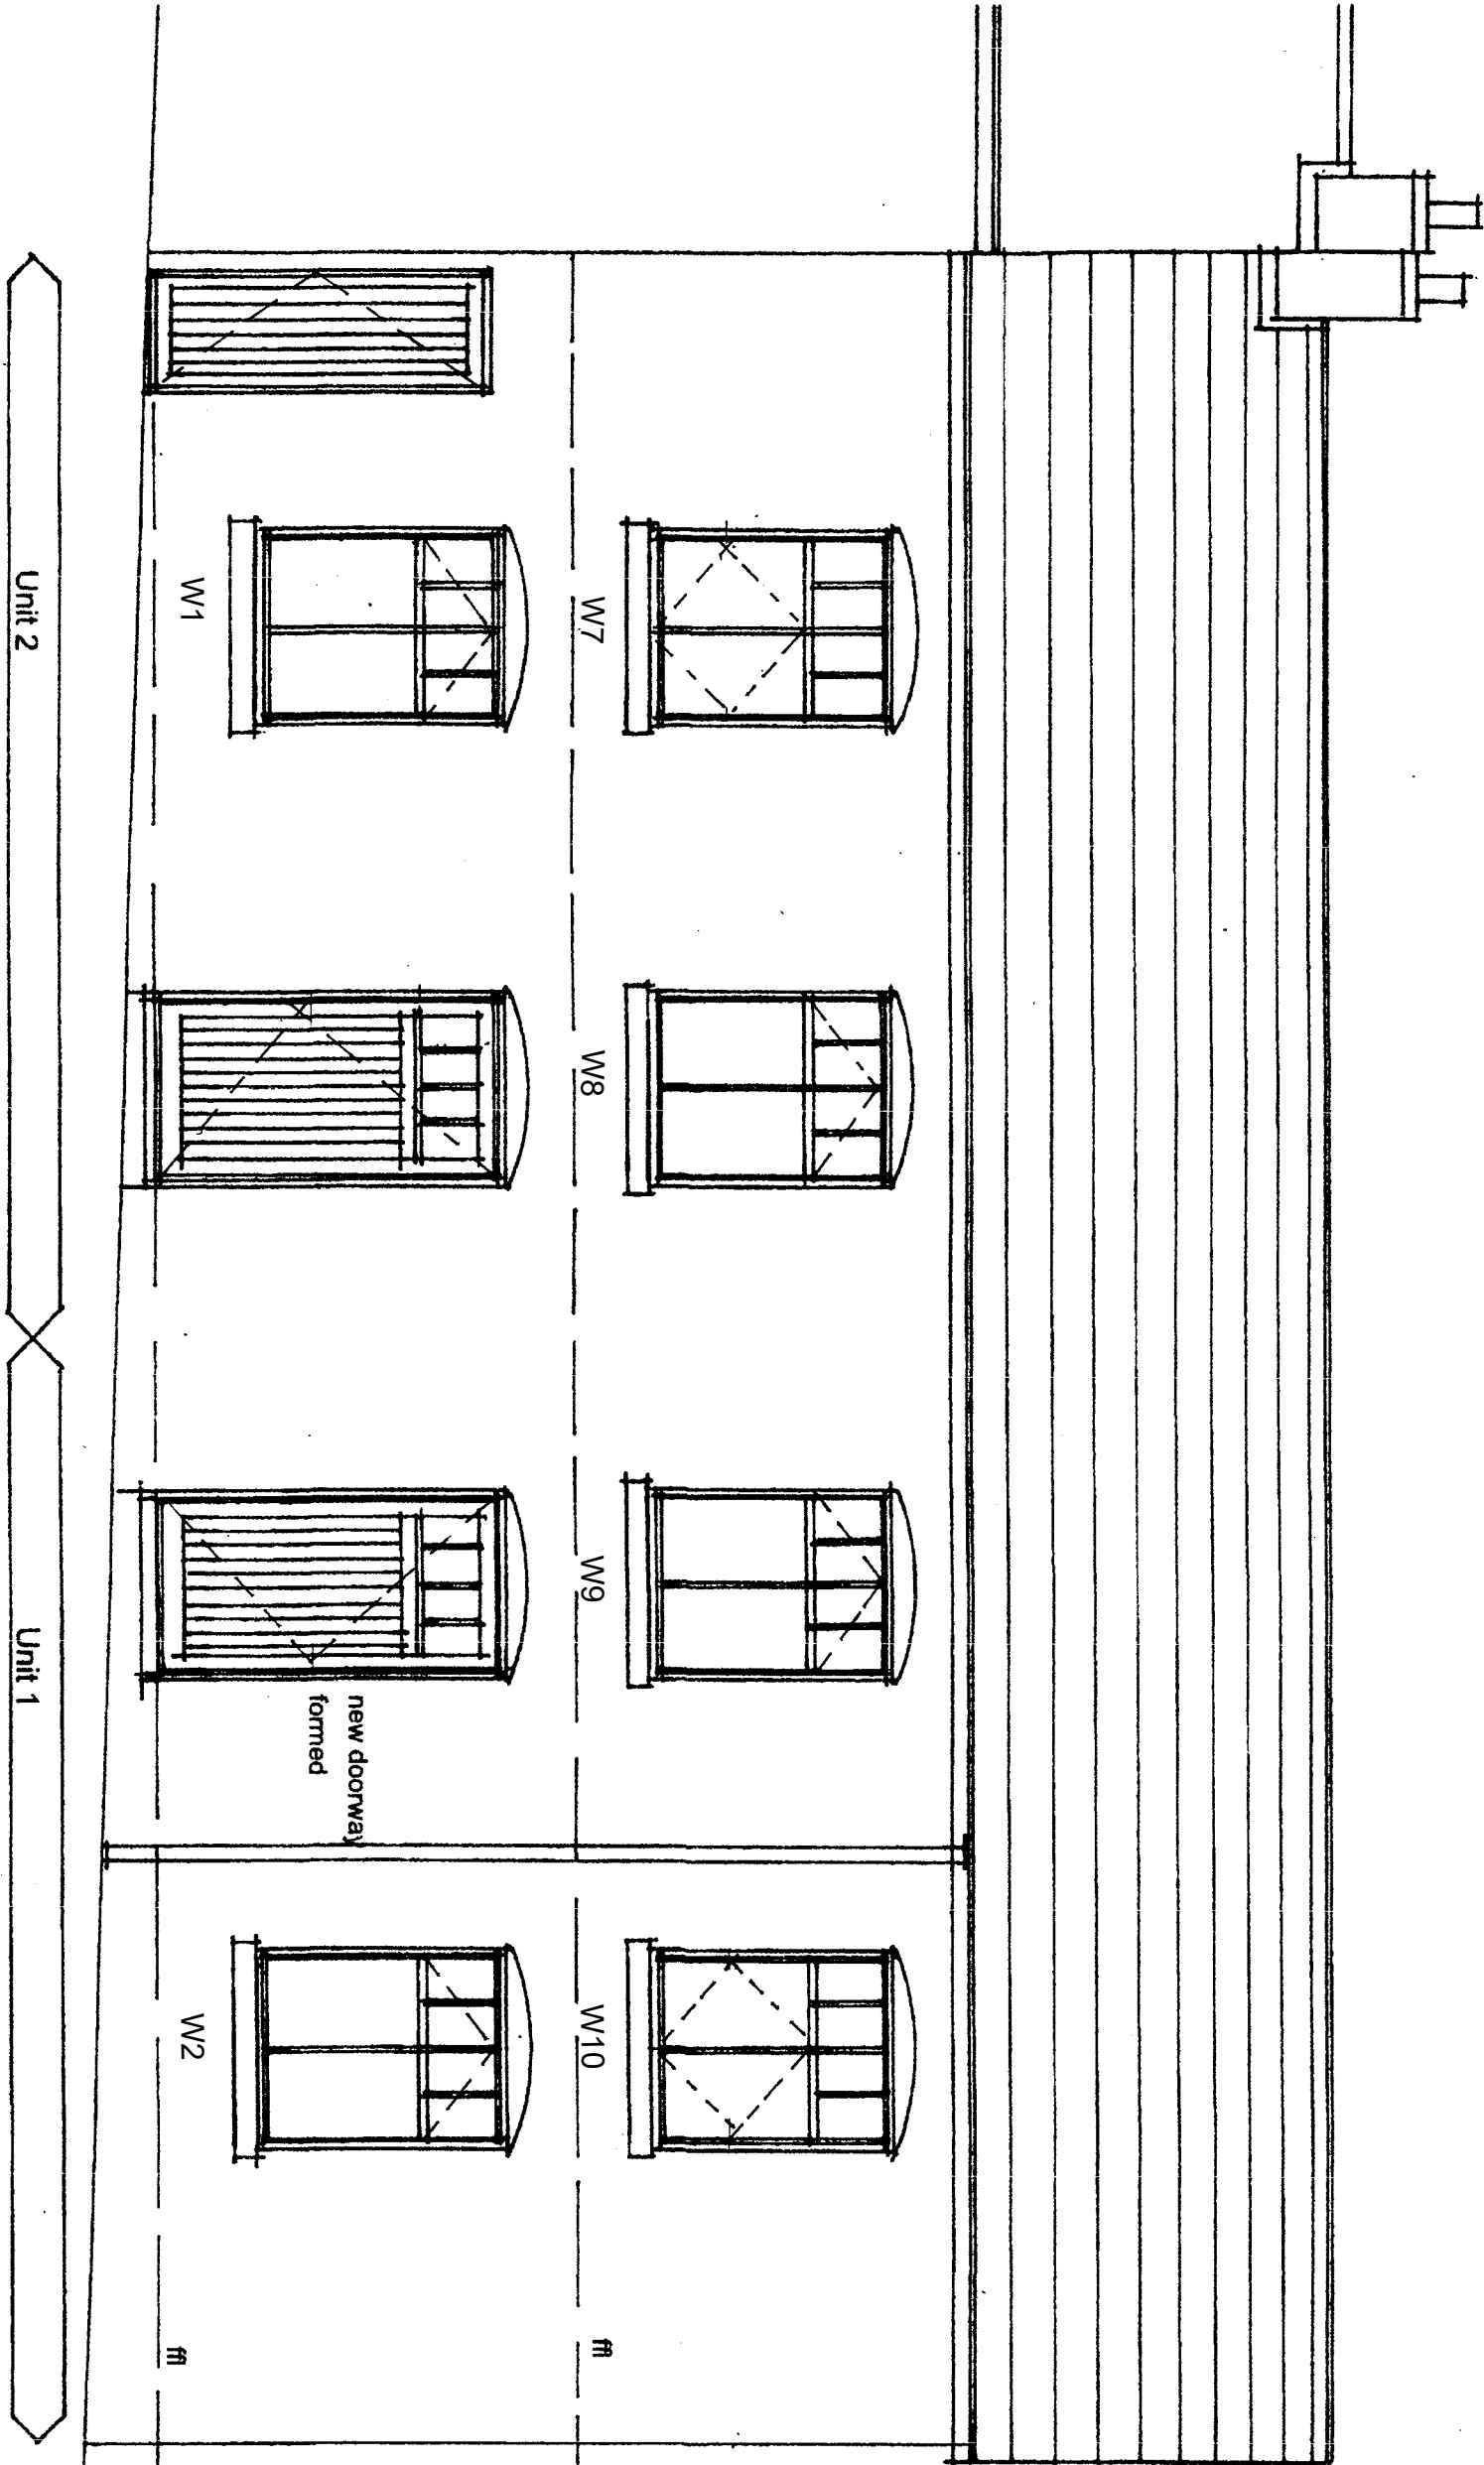


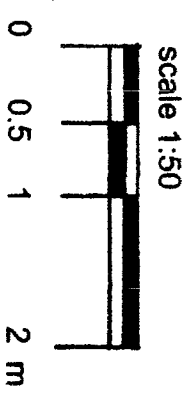

Reva windows numbered

REDEVELOPMENT SCHEME
MILL HOUSE
OAK STREET, CHEADLE, ST10 1NR

Drawing Title
**PROPOSED ELEVATION TO
OAK STREET**
Drawing No.

MH.05 rev A

Scale 1:50 @ A3

Elevation to Oak Street