




© This drawing is copyright and must not be reproduced or copied to any third party without written permission.
All dimensions must be checked on site.
Only figured dimensions should be worked from.
Discrepancies must be reported before proceeding.

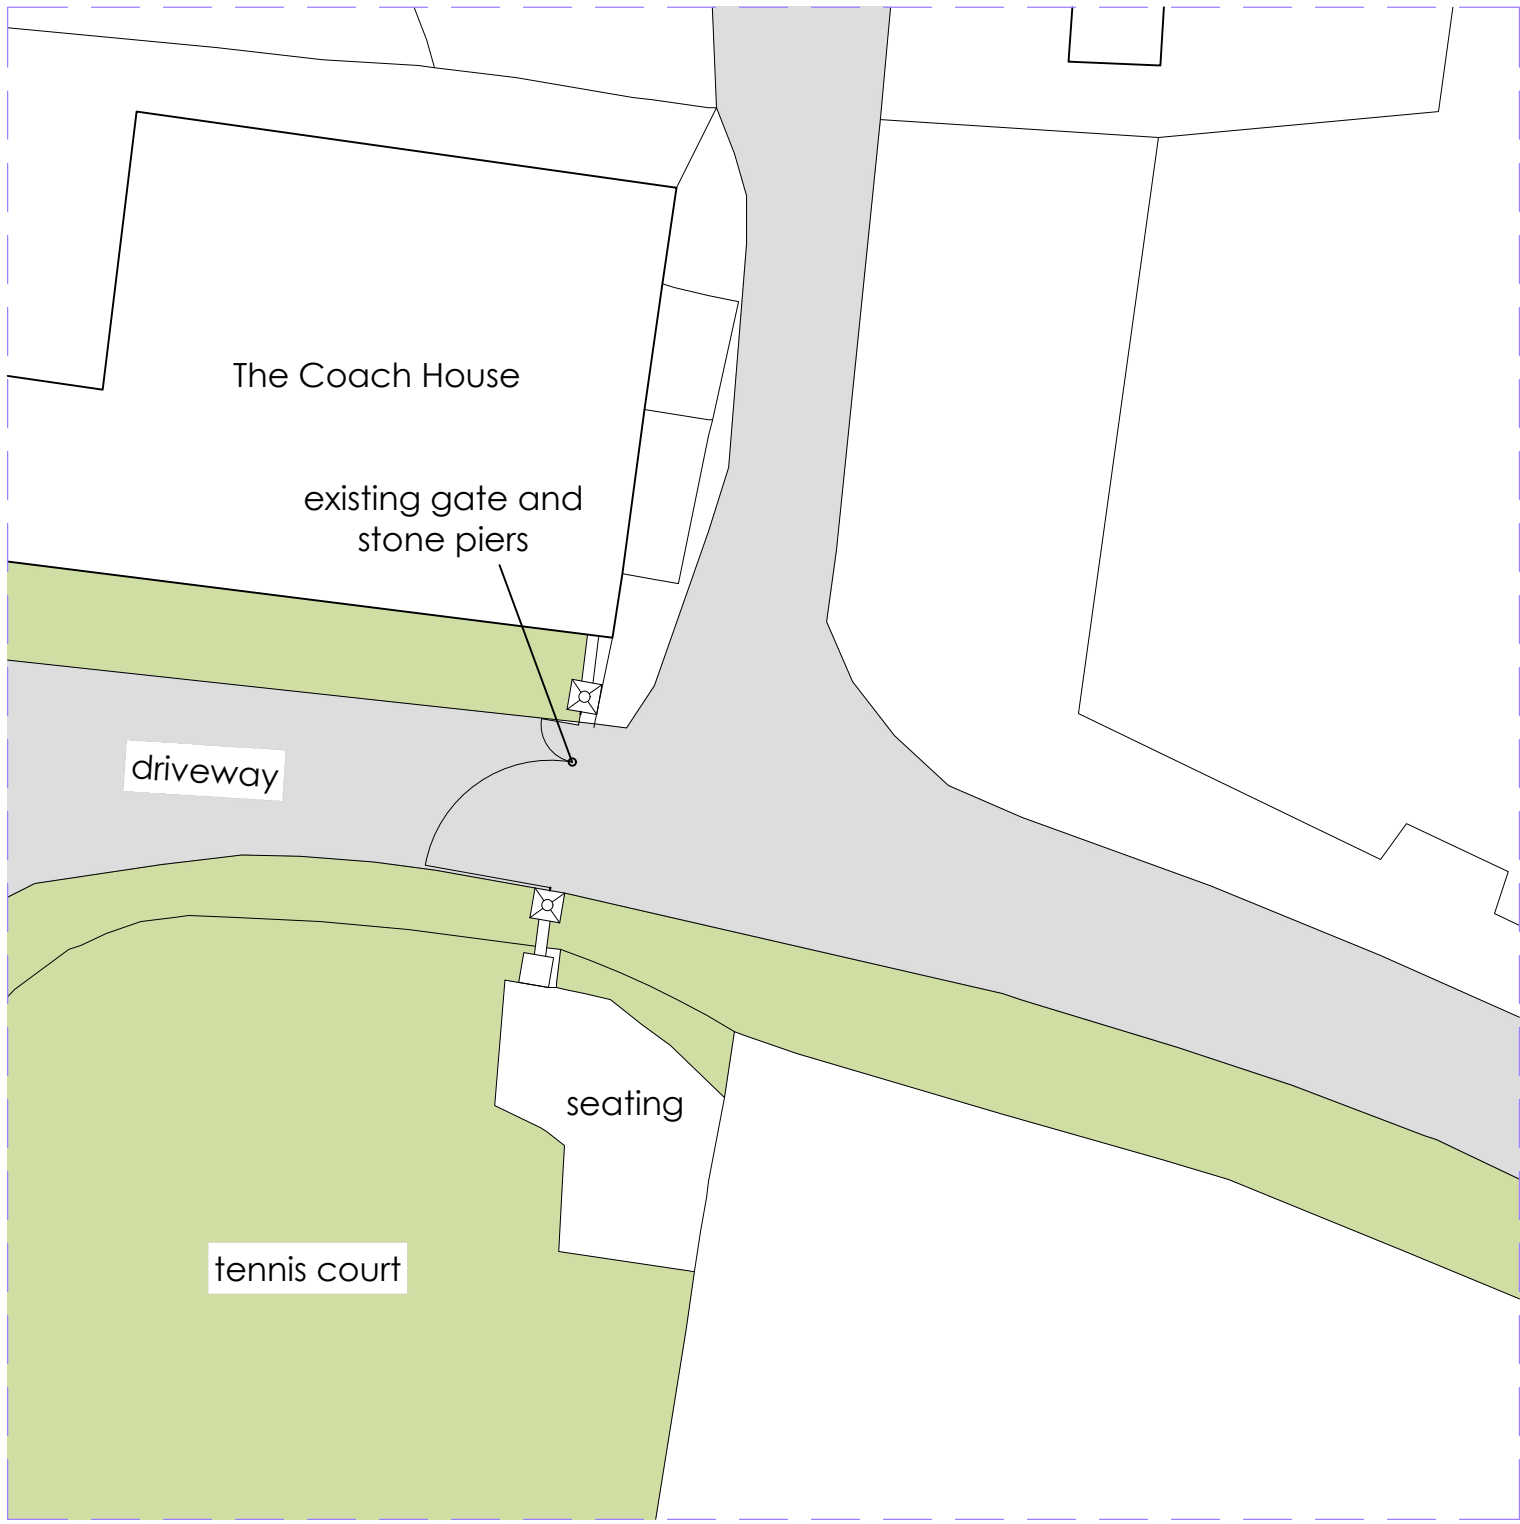

ENTRY POINT 4 existing plan view @ 1:200

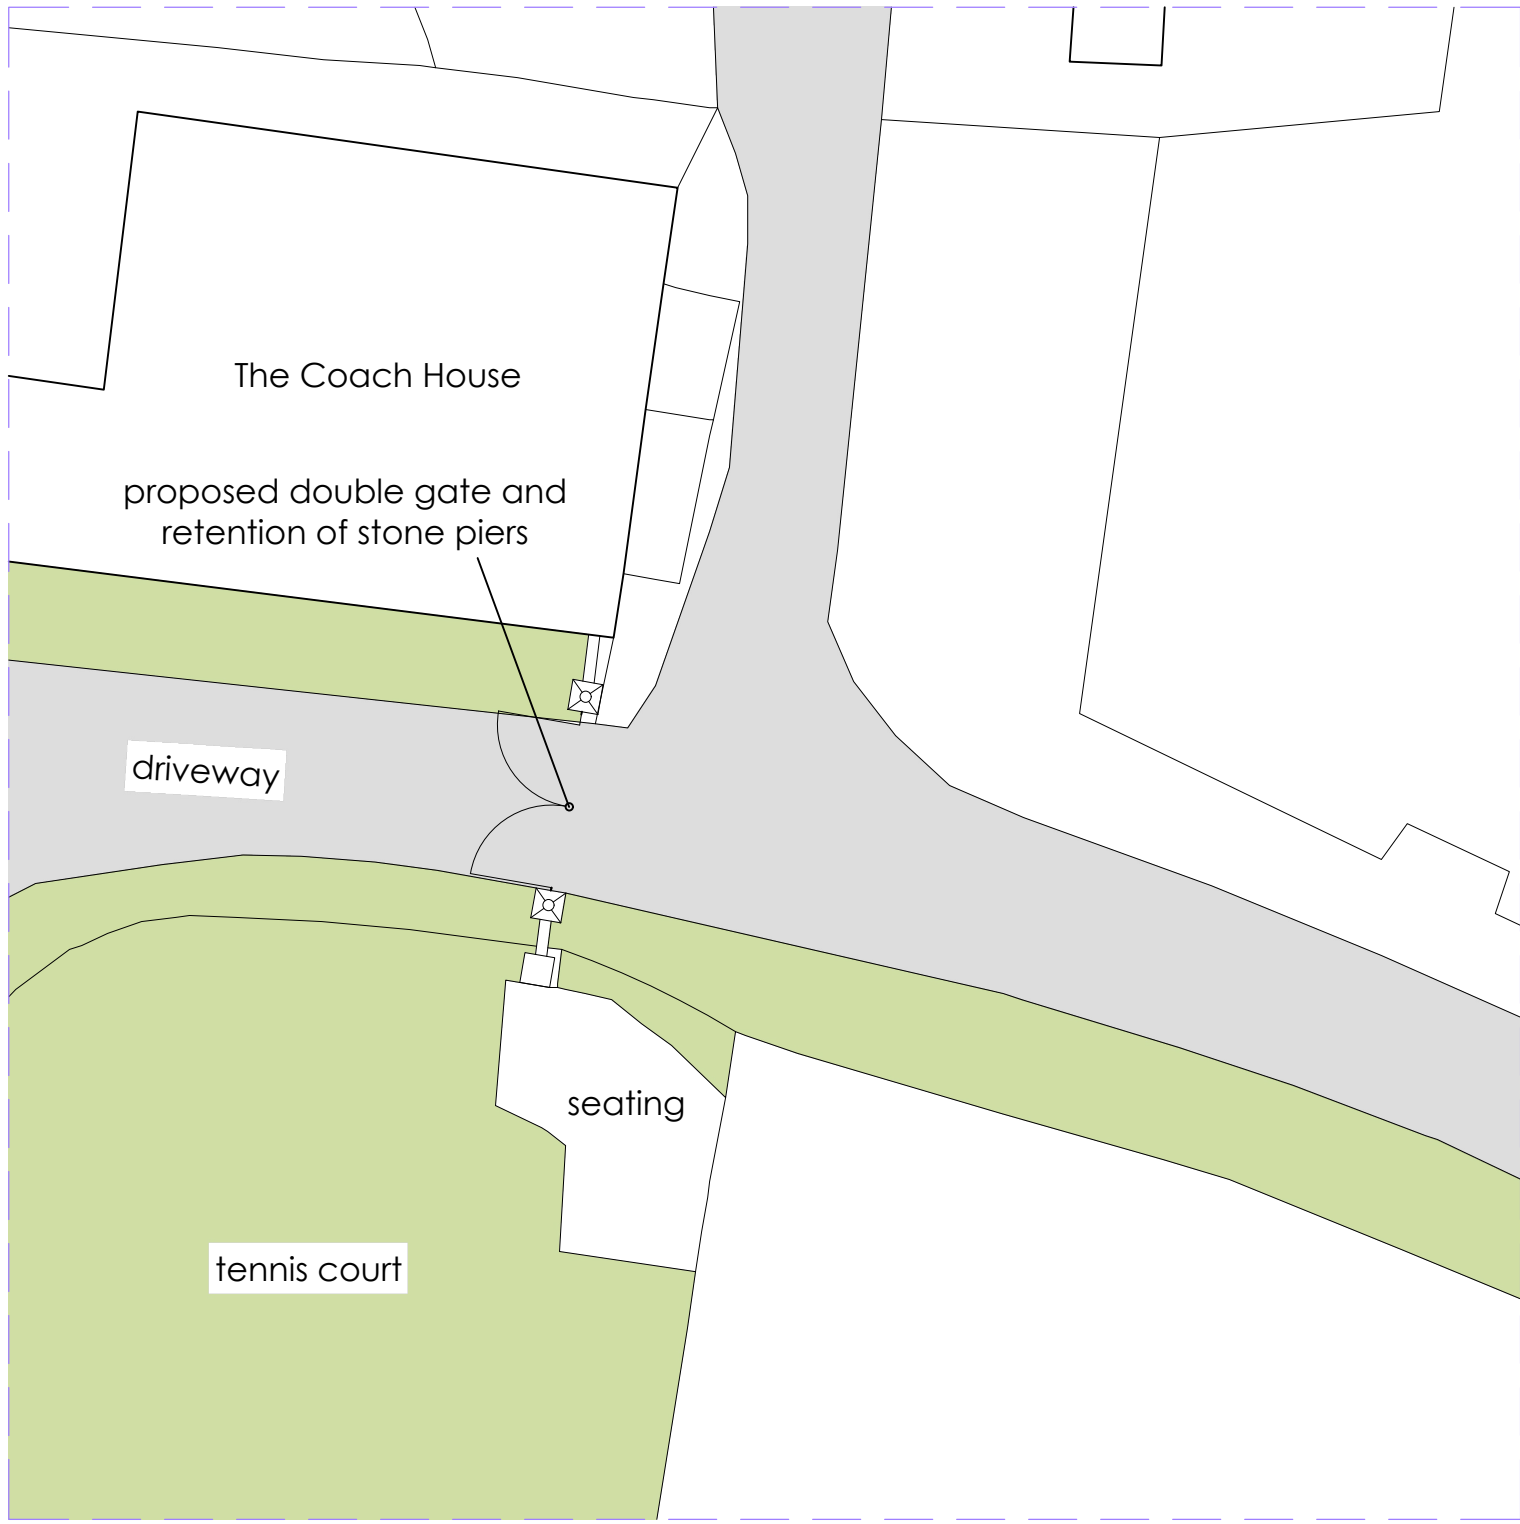

ENTRY POINT 4 existing plan view @ 1:200

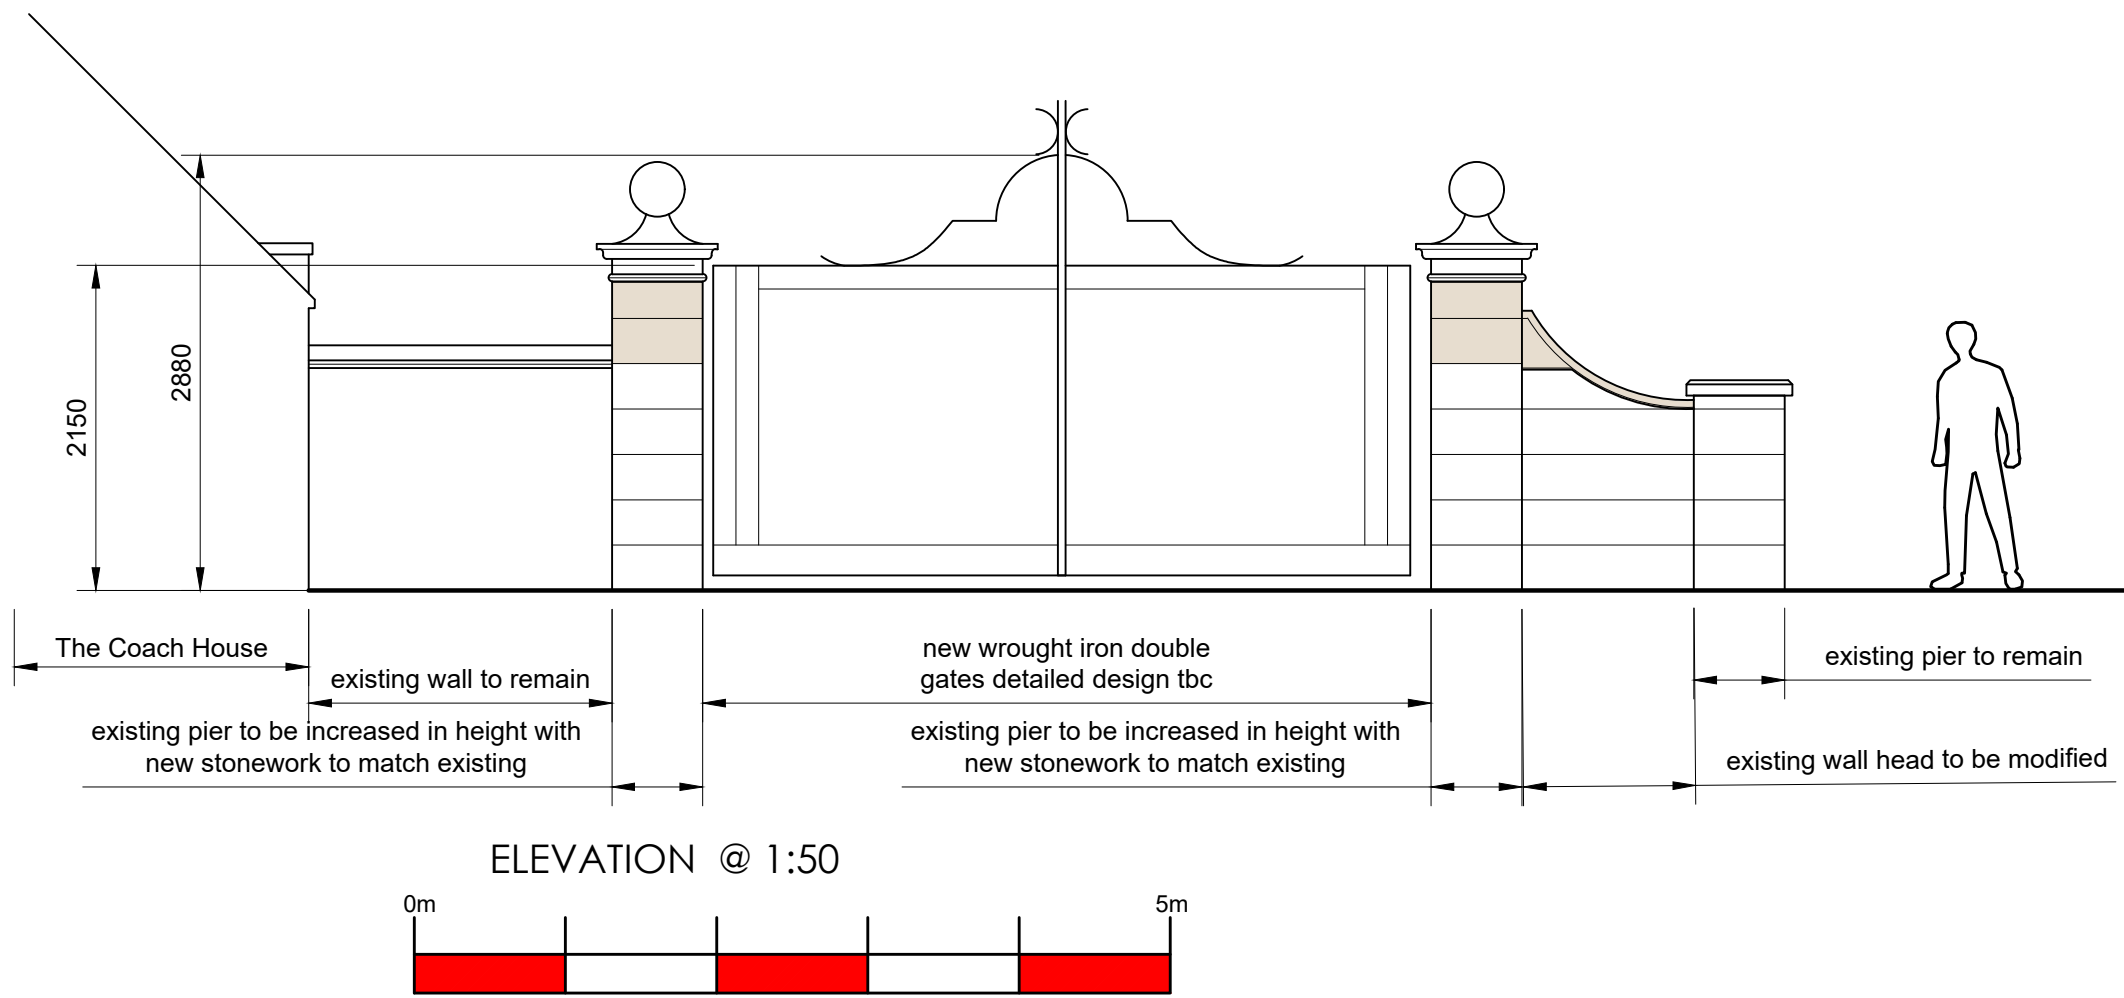

ELEVATION @ 1:50



REV.	DATE	AMENDMENT	BY
------	------	-----------	----

CLIENT

Daniel and Yasmin Dawkins

PROJECT

Moor Court Hall
Farley Road
Oakamoor ST10 3BD

DRAWING TITLE

ENTRY POINTS
Entry Point 4 proposals



SCALE	SHEET SIZE	
1:50/1:200	A1	
DATE	DRAWN	CHECKED
Mar 2025	LT	
JOB No.	DRAWING No.	REV.
3091	05	