


© This drawing is copyright and must not be reproduced or copied to any third party without written permission.
All dimensions must be checked on site.
Only figured dimensions should be worked from.
Discrepancies must be reported before proceeding.



ENTRY POINT 2 existing plan view @ 1:200



ENTRY POINT 2 proposed plan view @ 1:200

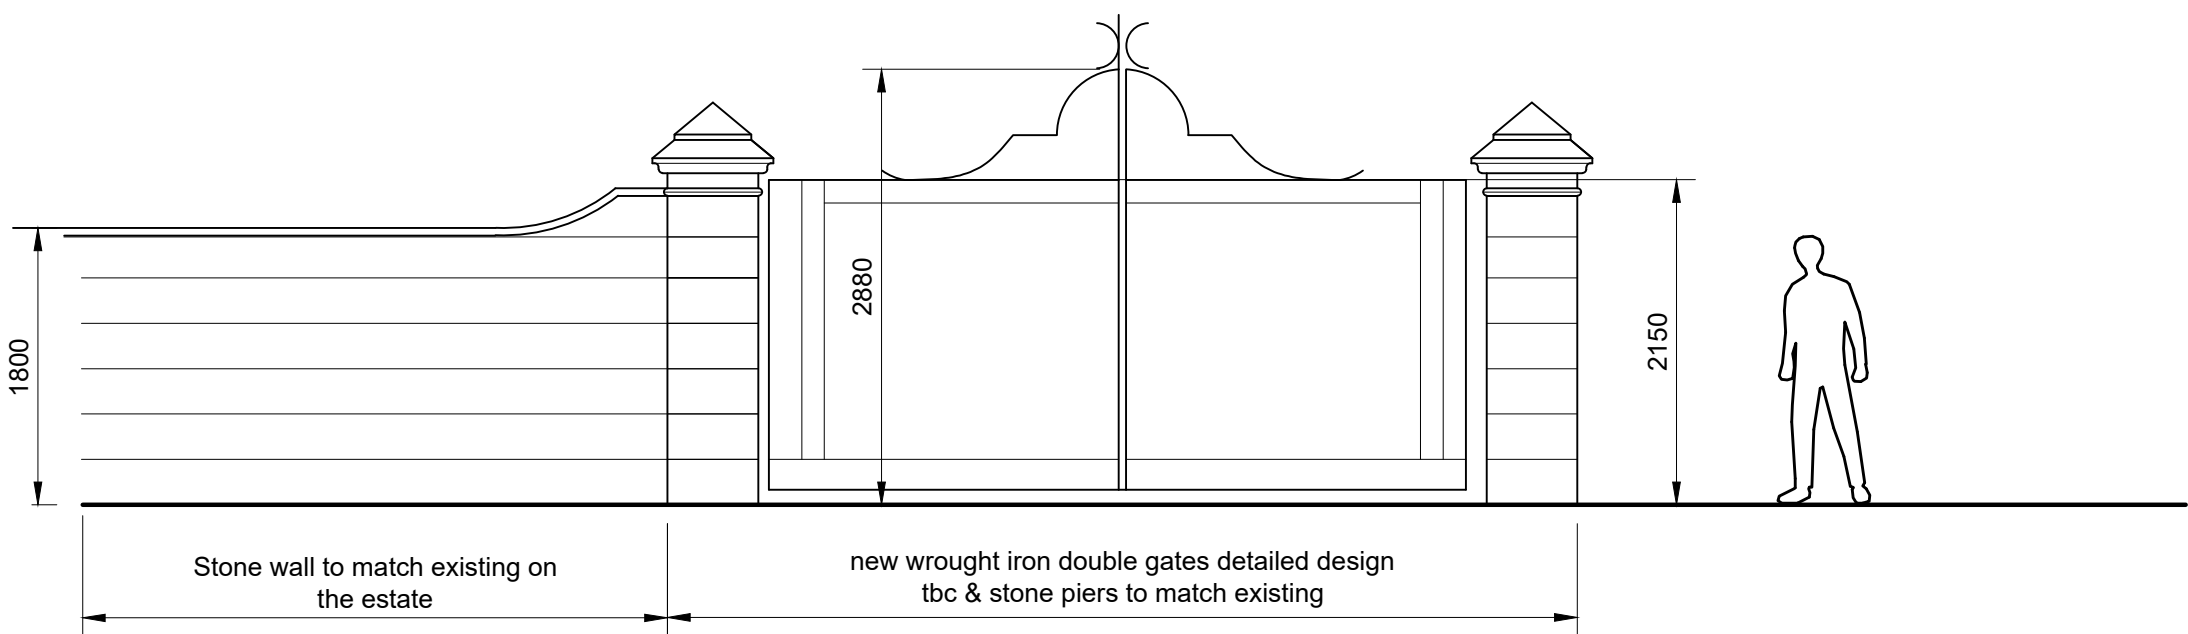

ELEVATION @ 1:50



REV.	DATE	AMENDMENT	BY
------	------	-----------	----

CLIENT

Daniel and Yasmin Dawkins

PROJECT
Moor Court Hall
Farley Road
Oakamoor ST10 3BD

DRAWING TITLE
ENTRY POINTS
Entry Point 2 proposals



SCALE 1:50/1:200	SHEET SIZE A1	
DATE Mar 2025	DRAWN LT	CHECKED
JOB No. 3091	DRAWING No. 07	REV.