
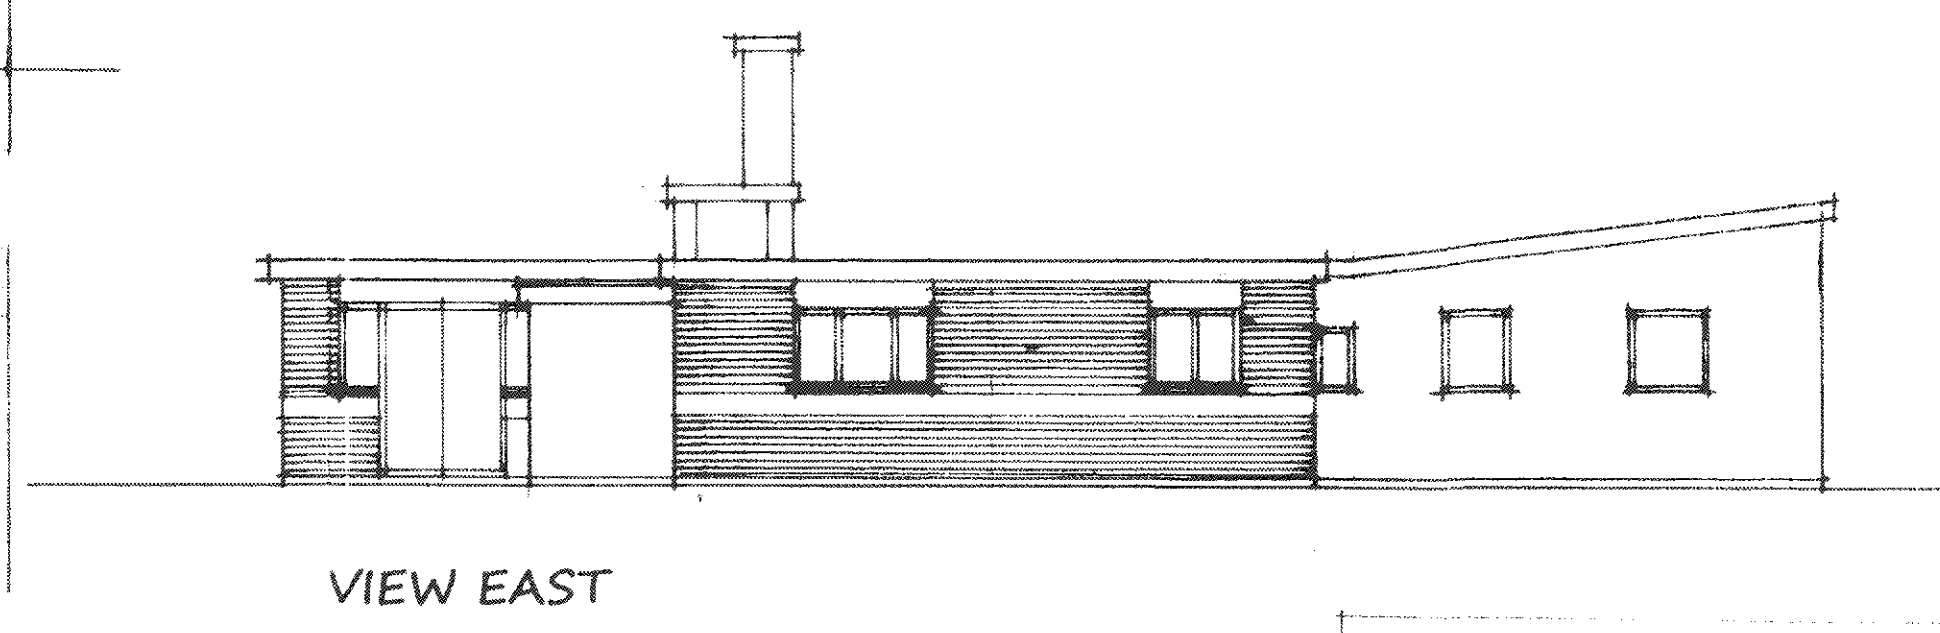
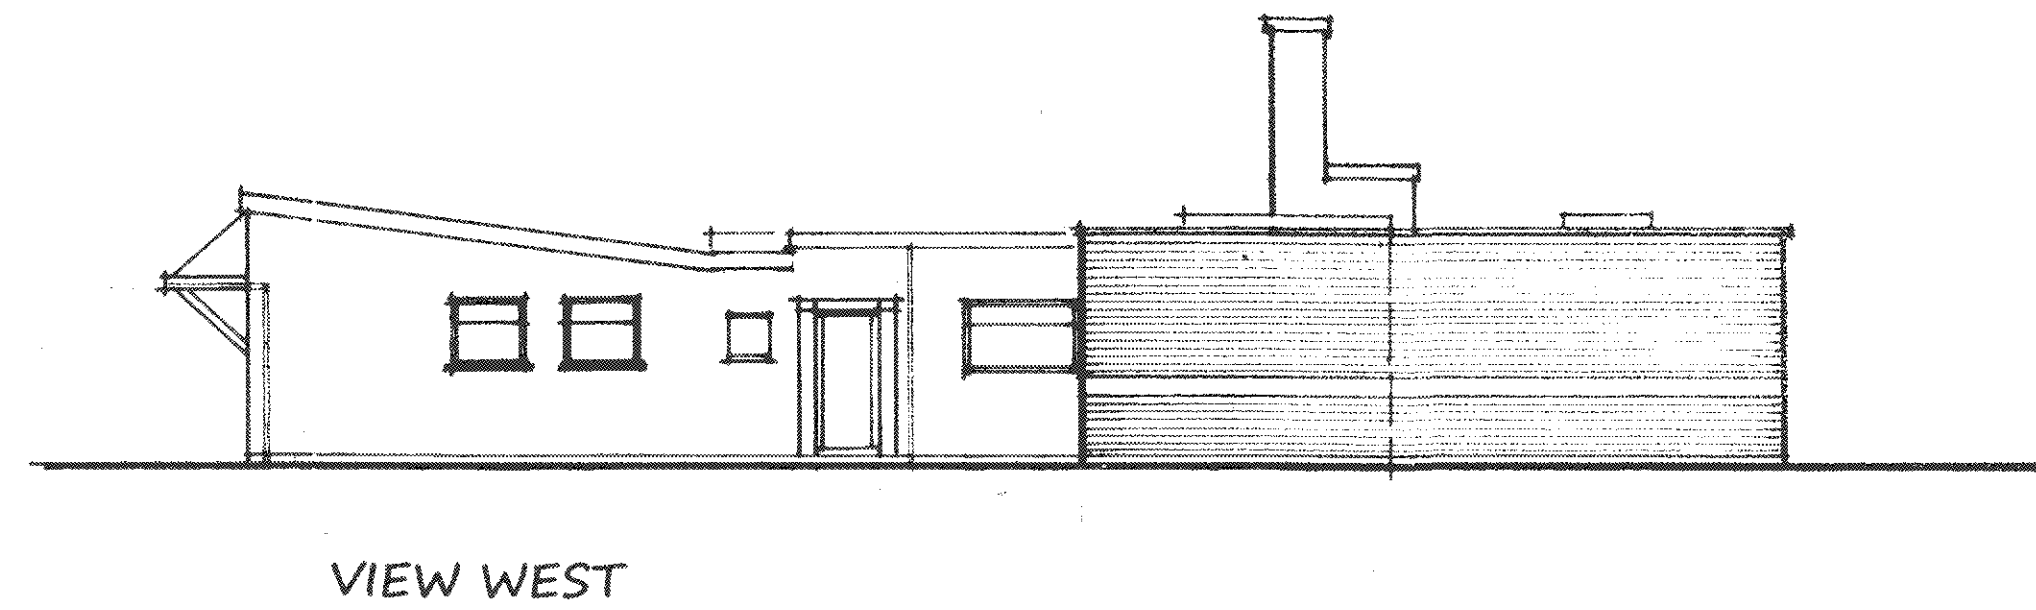
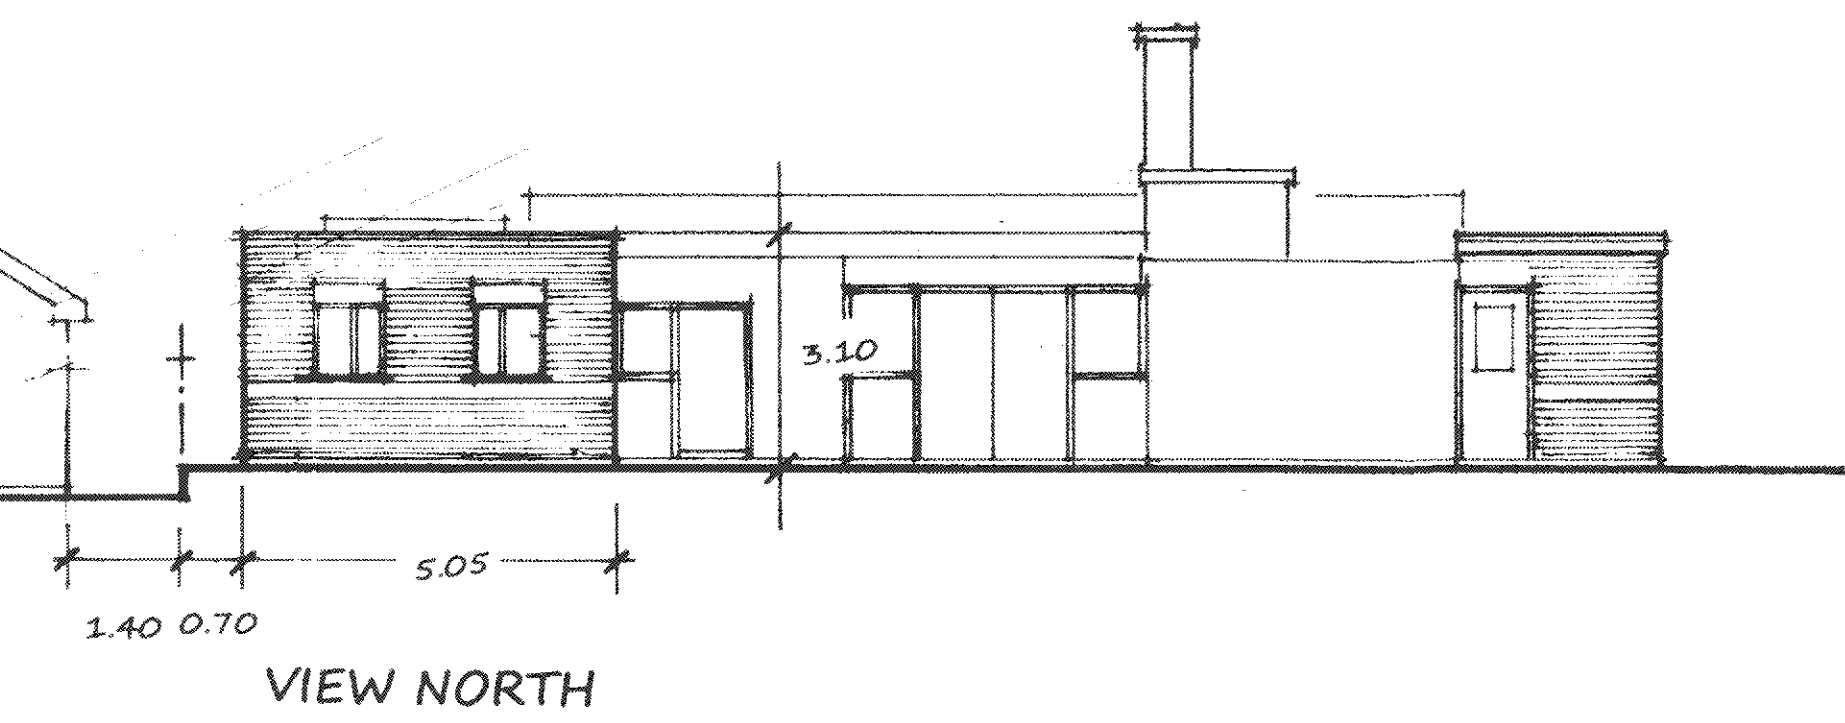
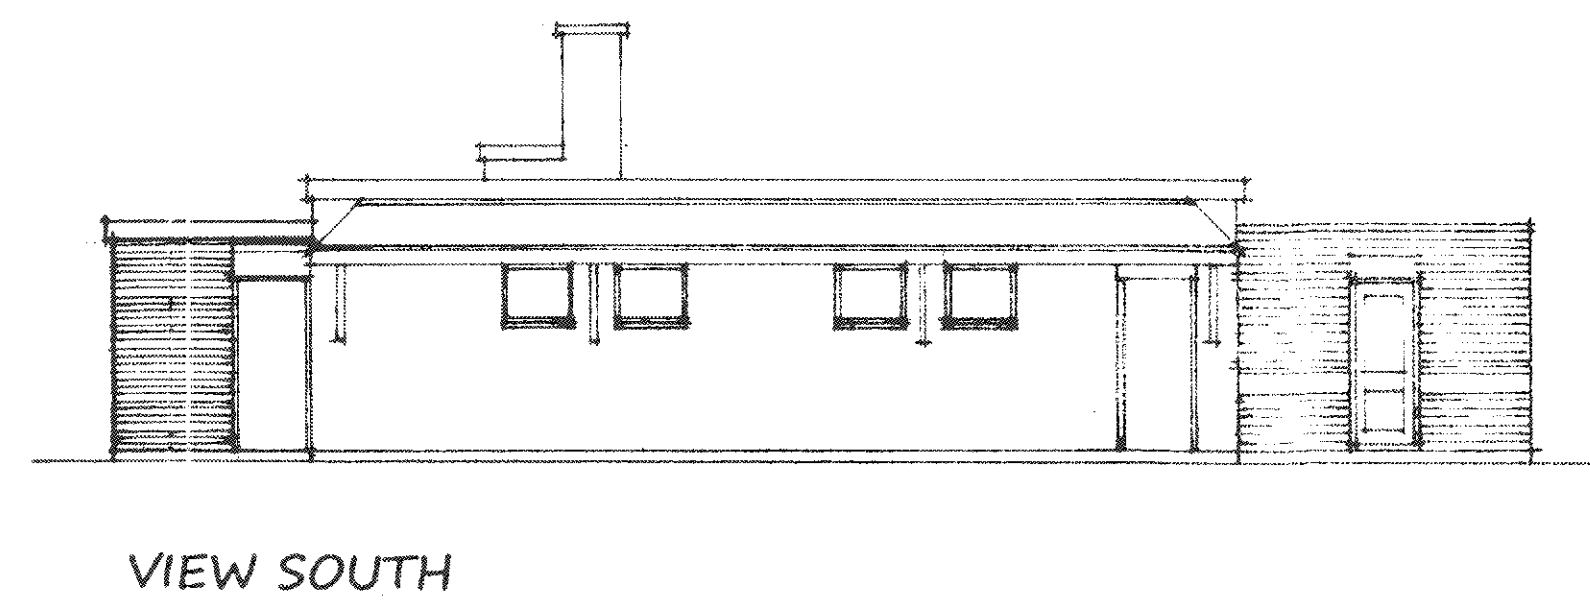
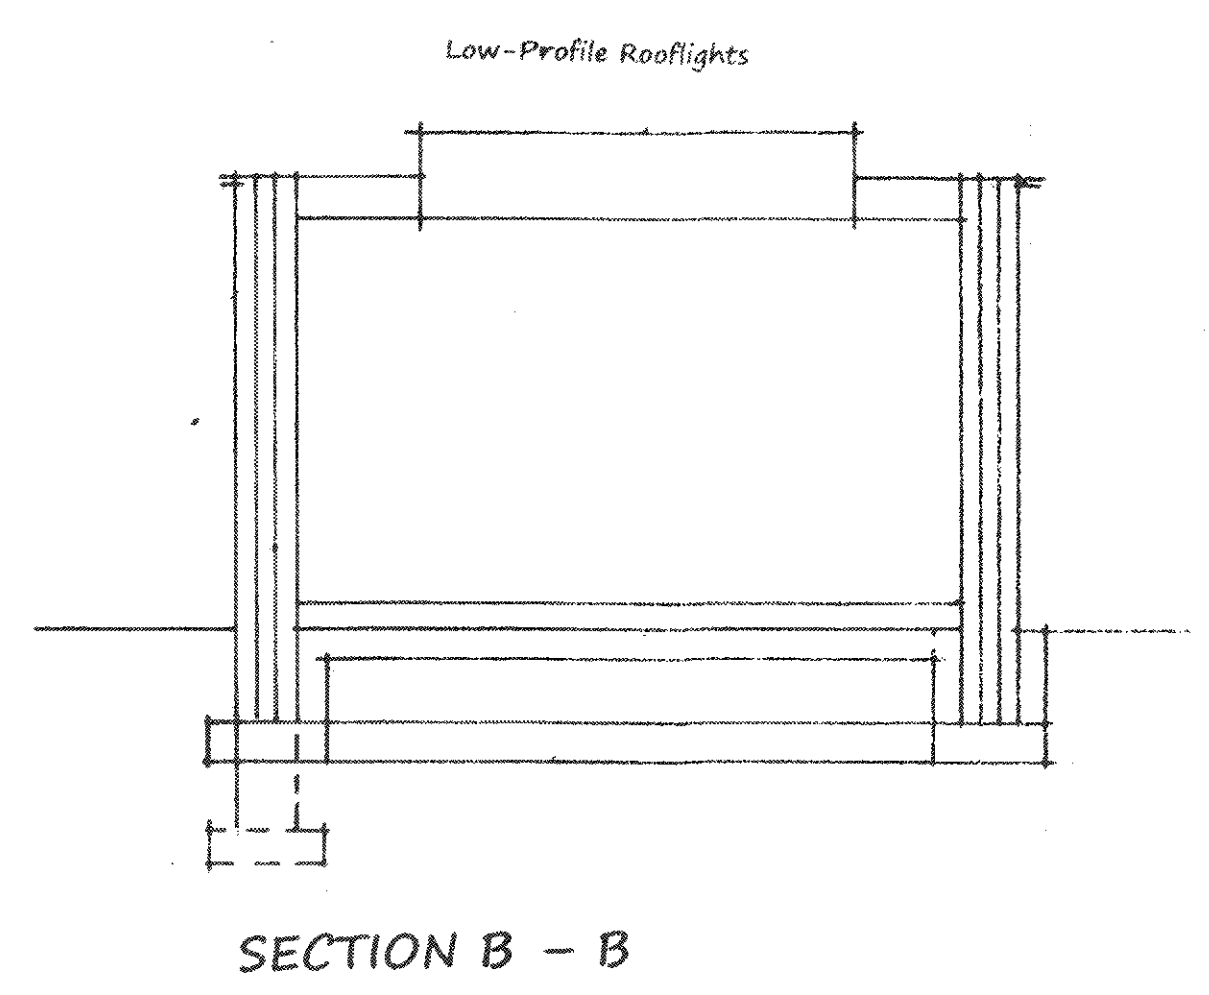
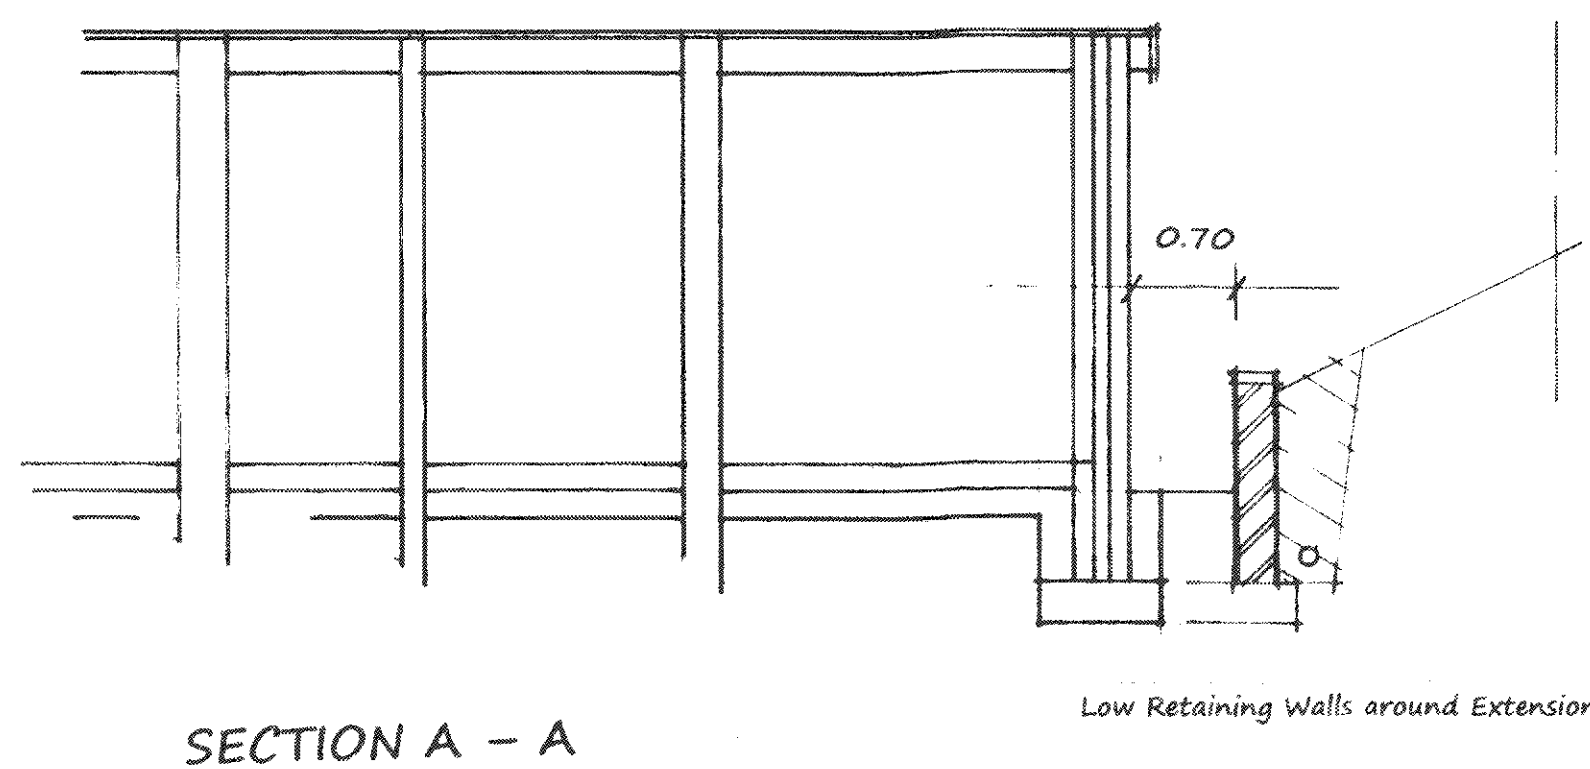


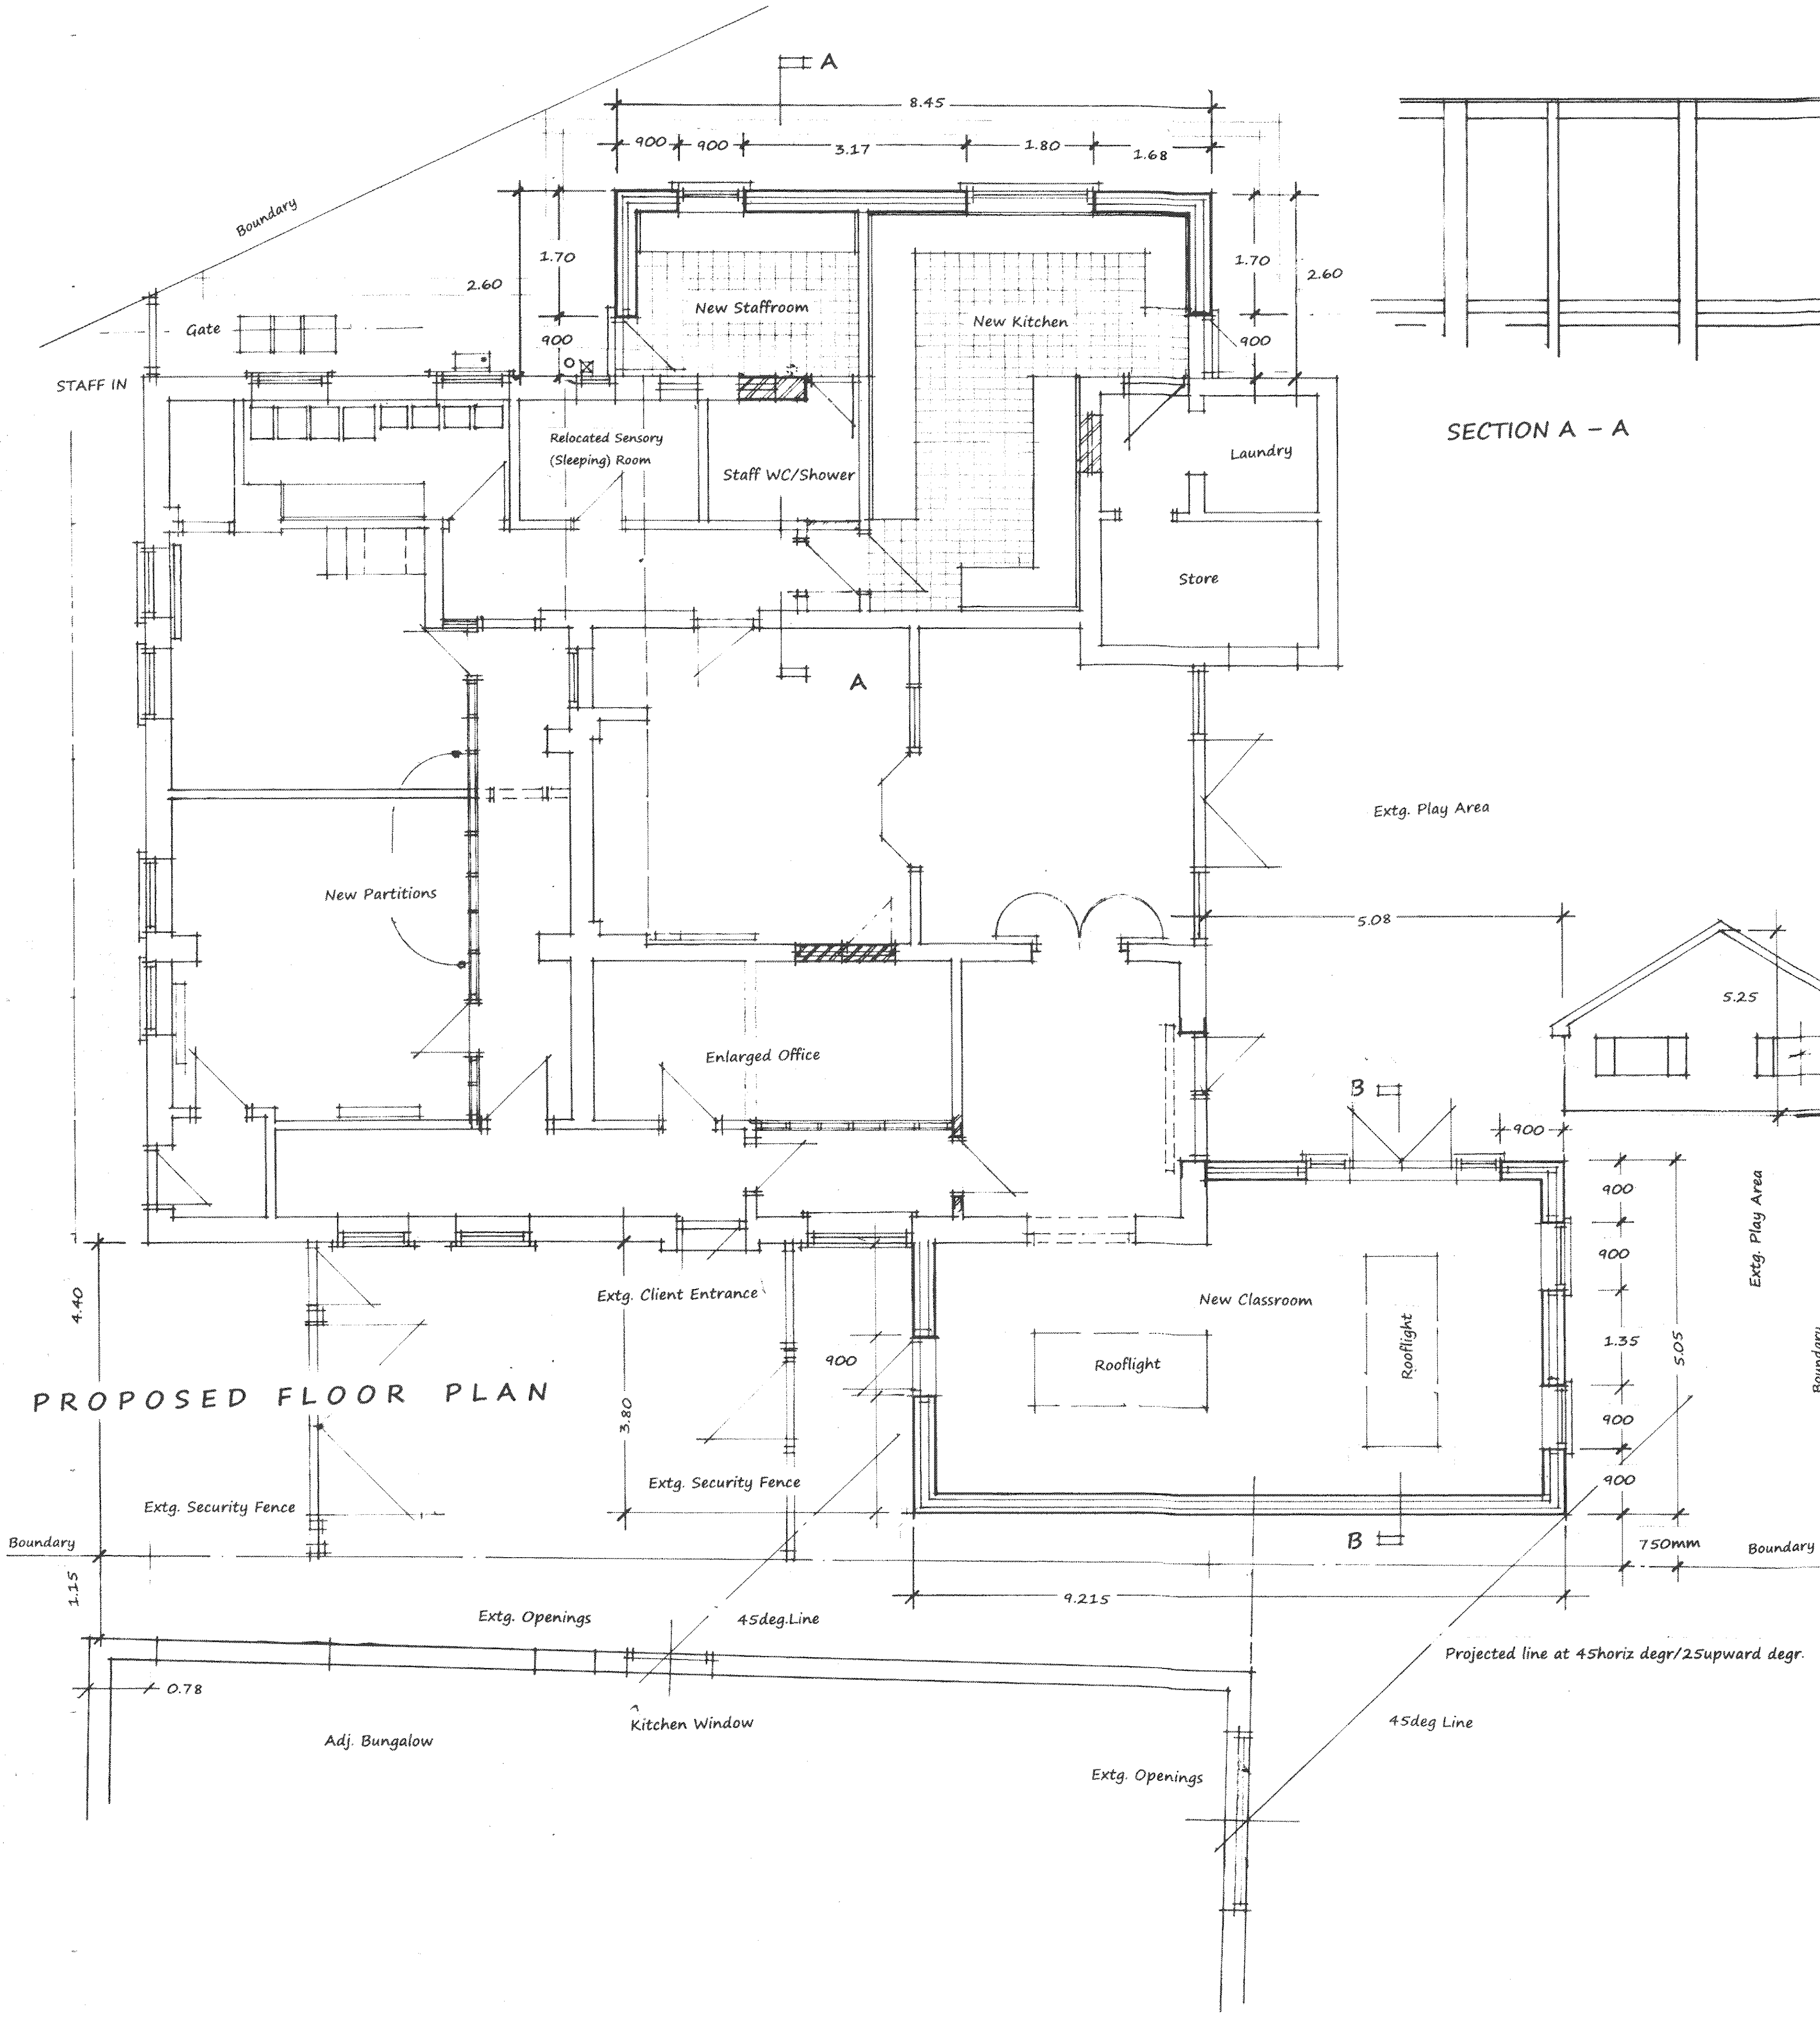

BDS Surveyors
 Planning + Architecture + Surveying
 01782 - 720939 + 07773 - 859399
 bdsurveyors@gmail.com
 Job No 24.25/04
 Drg No 24.25/04/04
 Date 26.08.24
 (BDS SURVEYORS reserves copyright for all drawings relating to this job.)

Client
WILLOW TREE DAY NURSERY
 Proposal
EXTENSIONS & ALTERATIONS
 Site
 Craigside, Biddulph, Staffs. ST8 6BN.
 Drawing
SCHEME DRAWING