Notes:

1. THIS DRAWING TO BE READ IN CONJUNCTION WITH THE ARCHITECTS / ENGINEERS DRAWINGS.

KEY:

SITE BOUNDARY

Ordnance Survey®
UKmapcentre.com

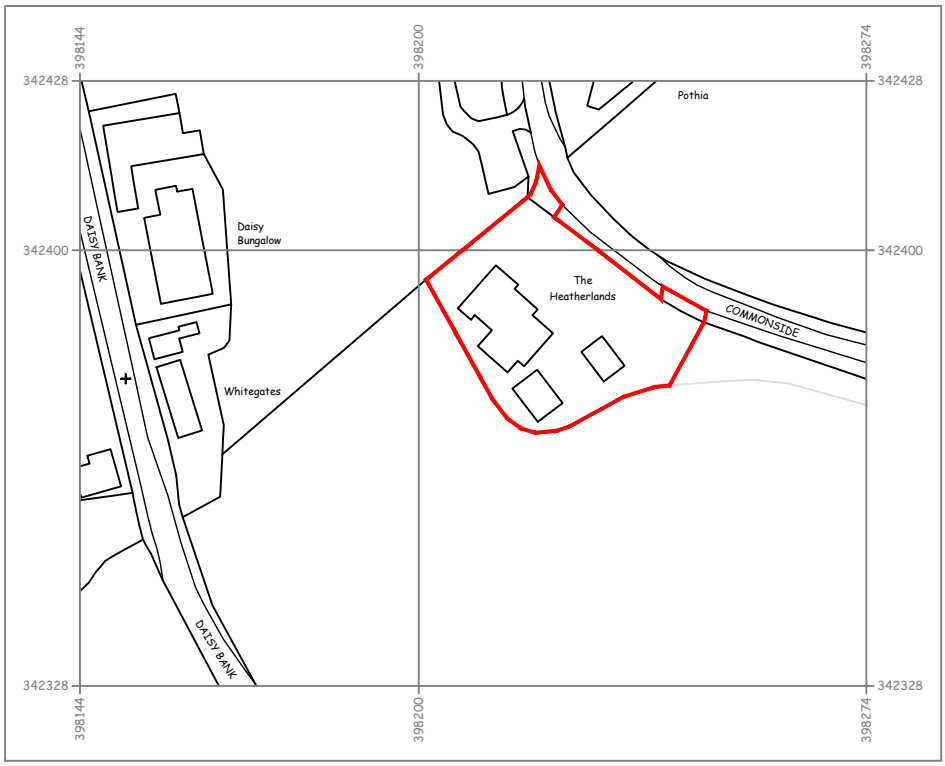


Serial number: 317643

© Crown copyright and database right 2025
Ordnance Survey licence AC0000848283
Reproduction in whole or in part is prohibited
without the prior permission of Ordnance Survey.

# SITE LOCATION PLAN

(SCALE: 1:1250)

| Rev. | Revision Description | Drn | Date |
|---|---|---|---|
| | | | |
| | | | |
| | | | |

FOR GUIDANCE ONLY

0 5 10 15 20 25 50

Scale m

| | |
|---|---|
| Client: | MR ANDY BROWN |
| Suitability: | PLANNING |
| Drawing No: | HEATHERLANDS-IDS-Q546-DR-A-05-10-001 |
| Revision | / |
| Drawing Type: | AUTOCAD |
| Index No.: | IDS-2025-Q546 |
| Title: | HEATHERLANDS, BOUNDARY, STAFFS, ST10 2NU<br>SITE LOCATION PLAN |
| Scales: | 1:1250 @A4 |
| Date: | SEPT 2025 |
| Drawn by: | SPW |
| Checked by: | |

IDEAL DESIGN SOLUTIONS

Tel: 01889 568573
e-mail: enquiries@idsdesigns.co.uk

Drawing Design & Copyright of:
Ideal Design Solutions.