



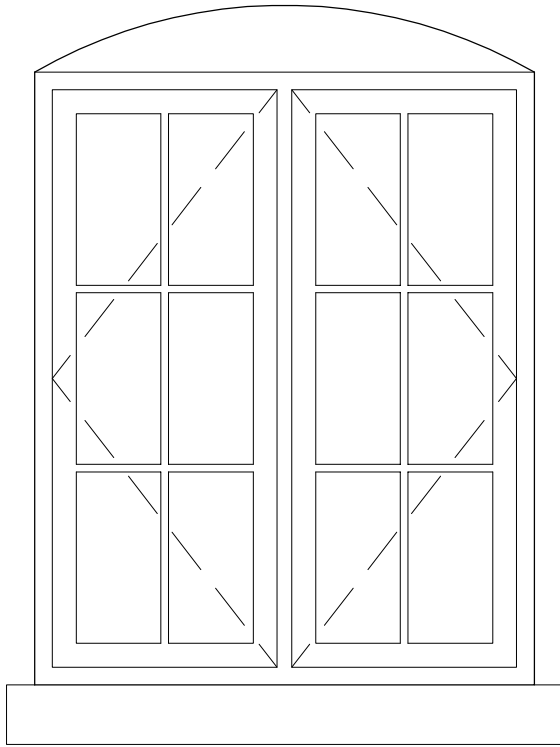

TYPICAL WINDOW ELEVATION
scale:1/20




note: all window components to be
PVCu (Rehau Rio range or equivalent)

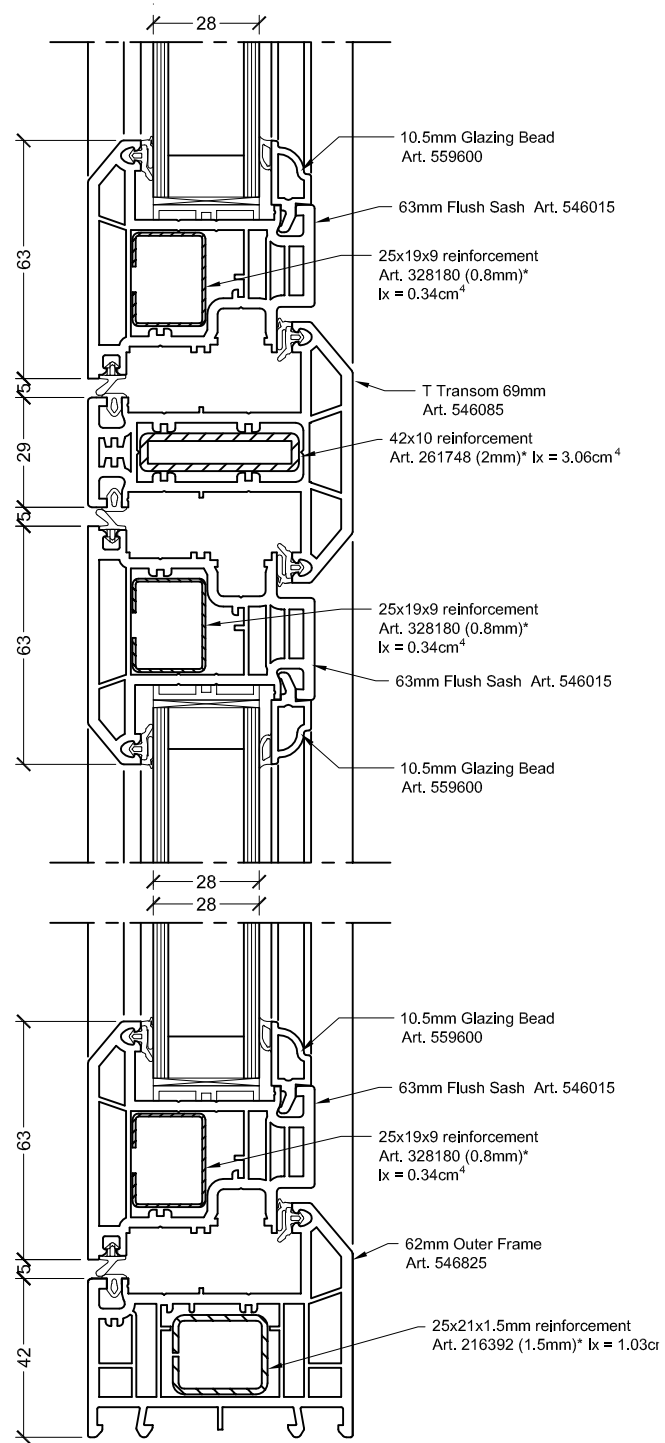

WINDOW COMPONENT SECTIONS
scale:half full size



job	Mill House, Oak St, Cheadle Conversion to Residential		
title	Typical Window Details		
date	scale	dwg. no.	rev.
16.10.25	as shown @ A4	MH-100	.

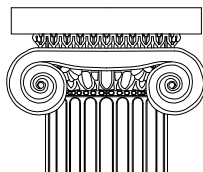

Ian Ankers architecture

Building and Design Consultants

Ryecroft Farm, Rushton Spencer, Macclesfield, SK11 0RP

t 01260 546944

e ian@ianankers.co.uk

w www.ianankers.co.uk