
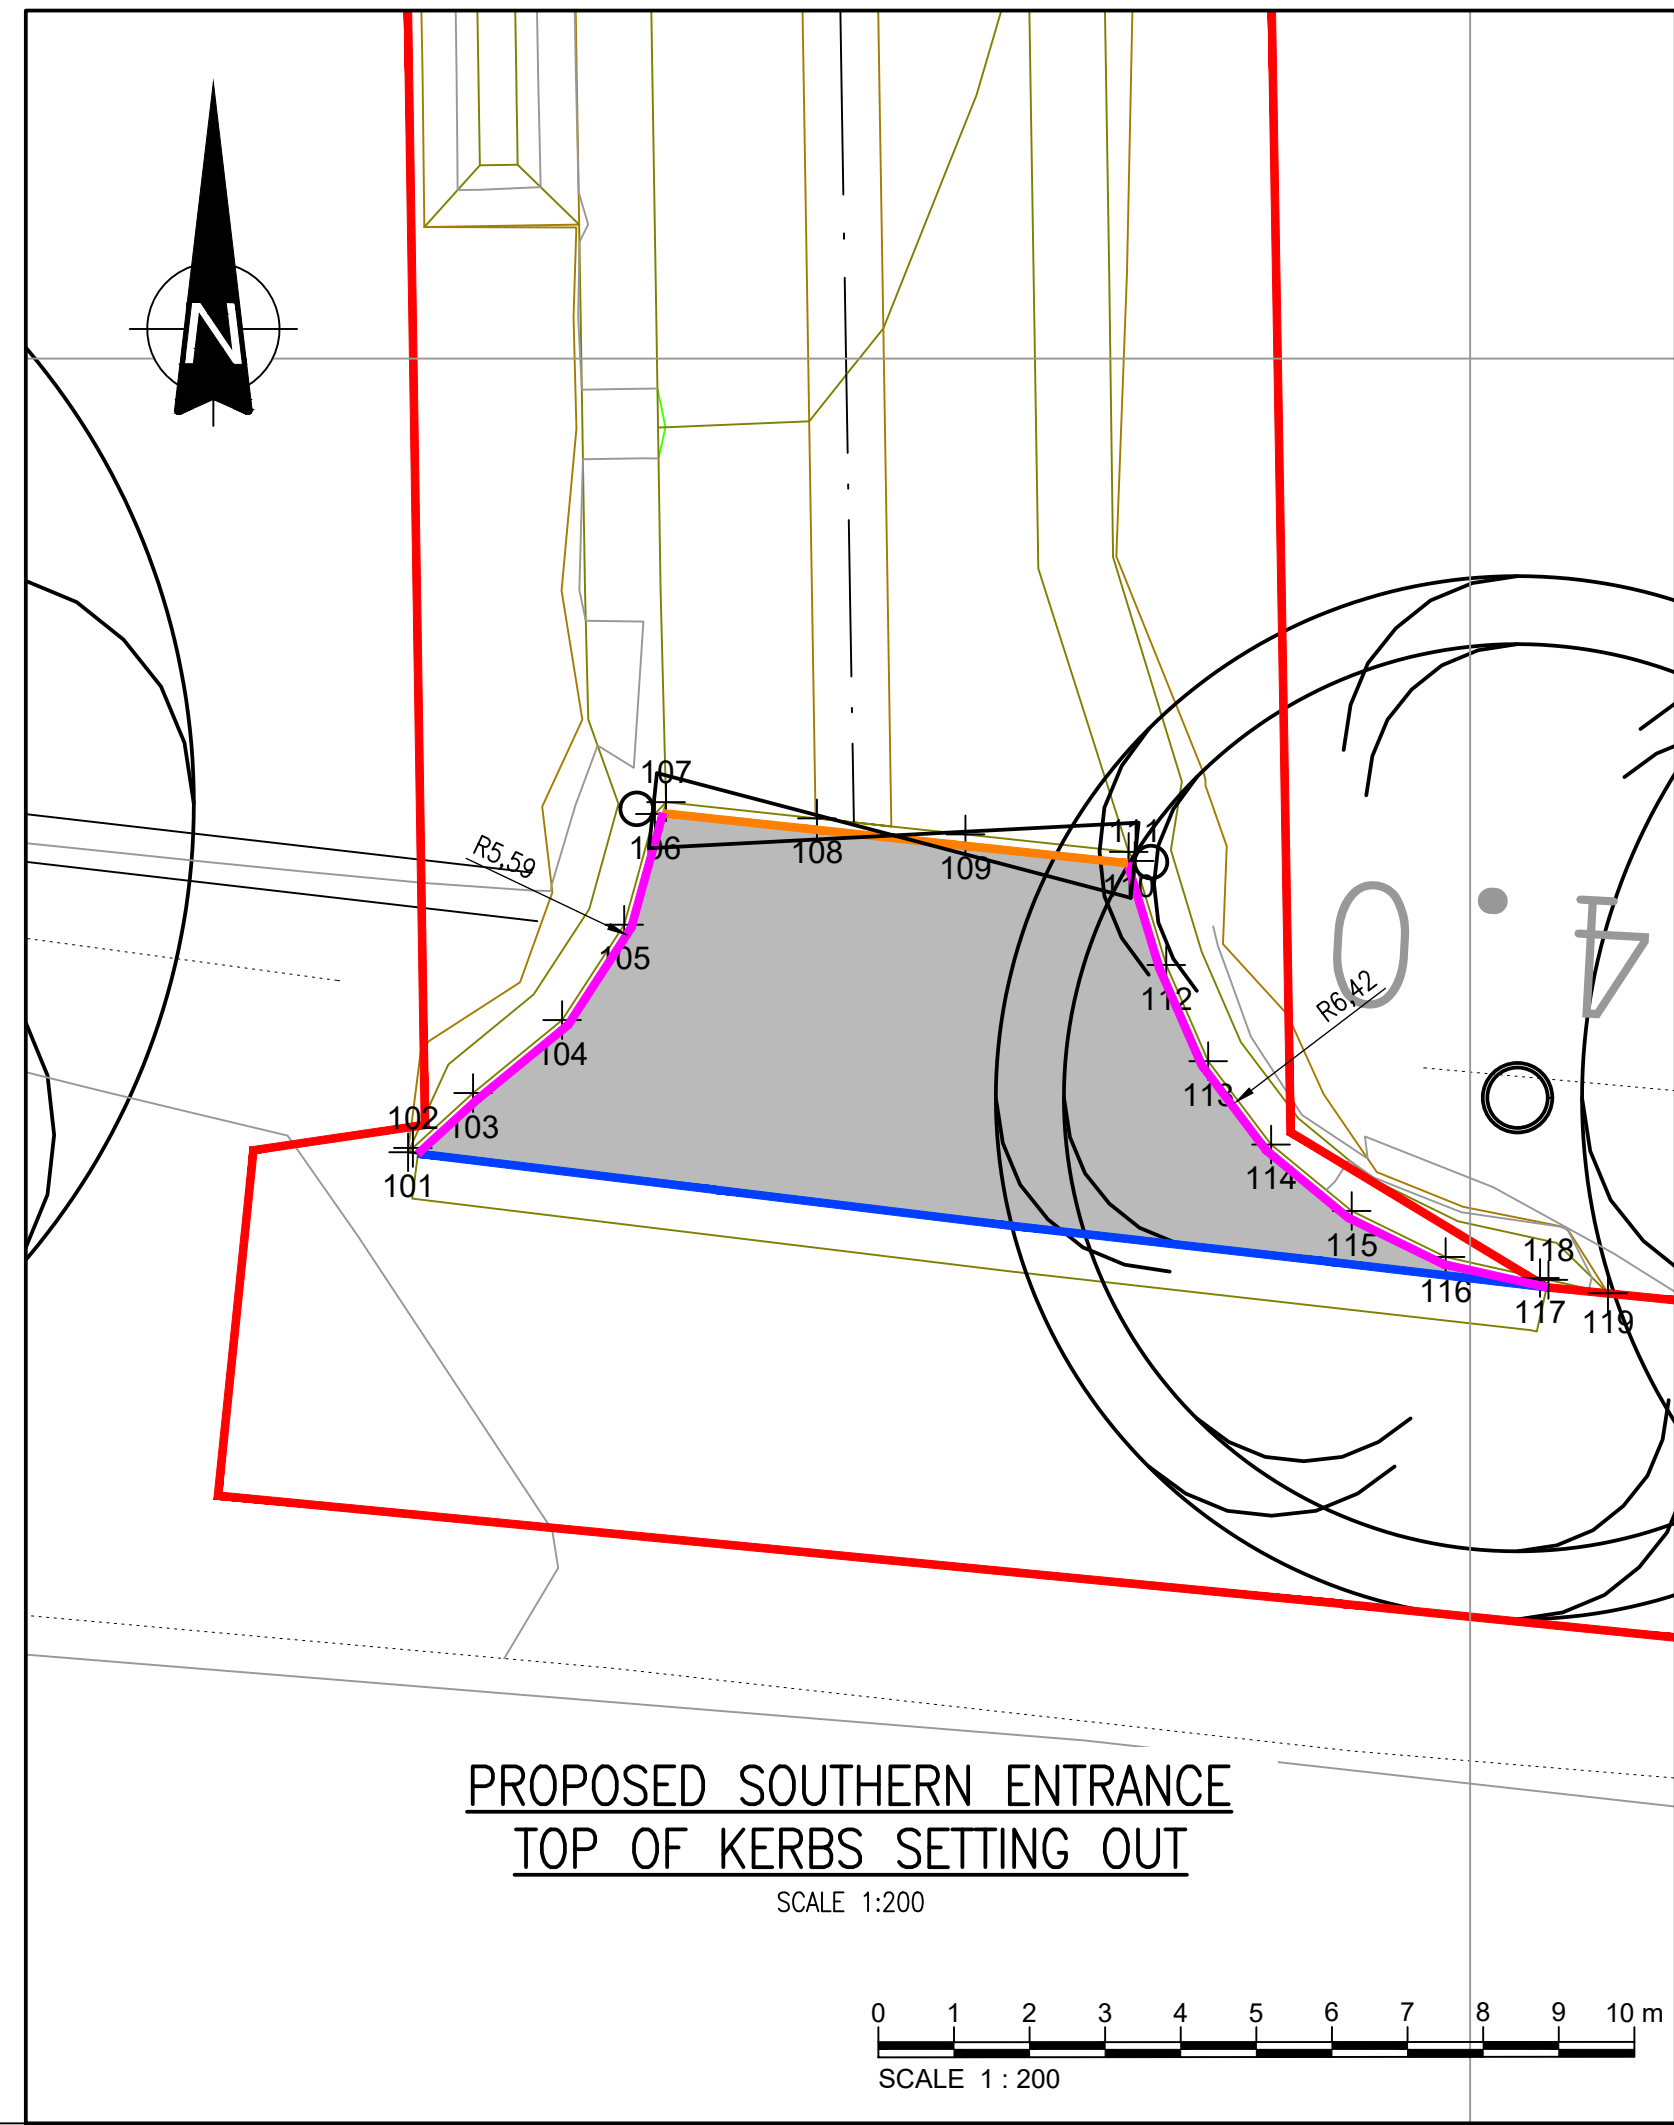
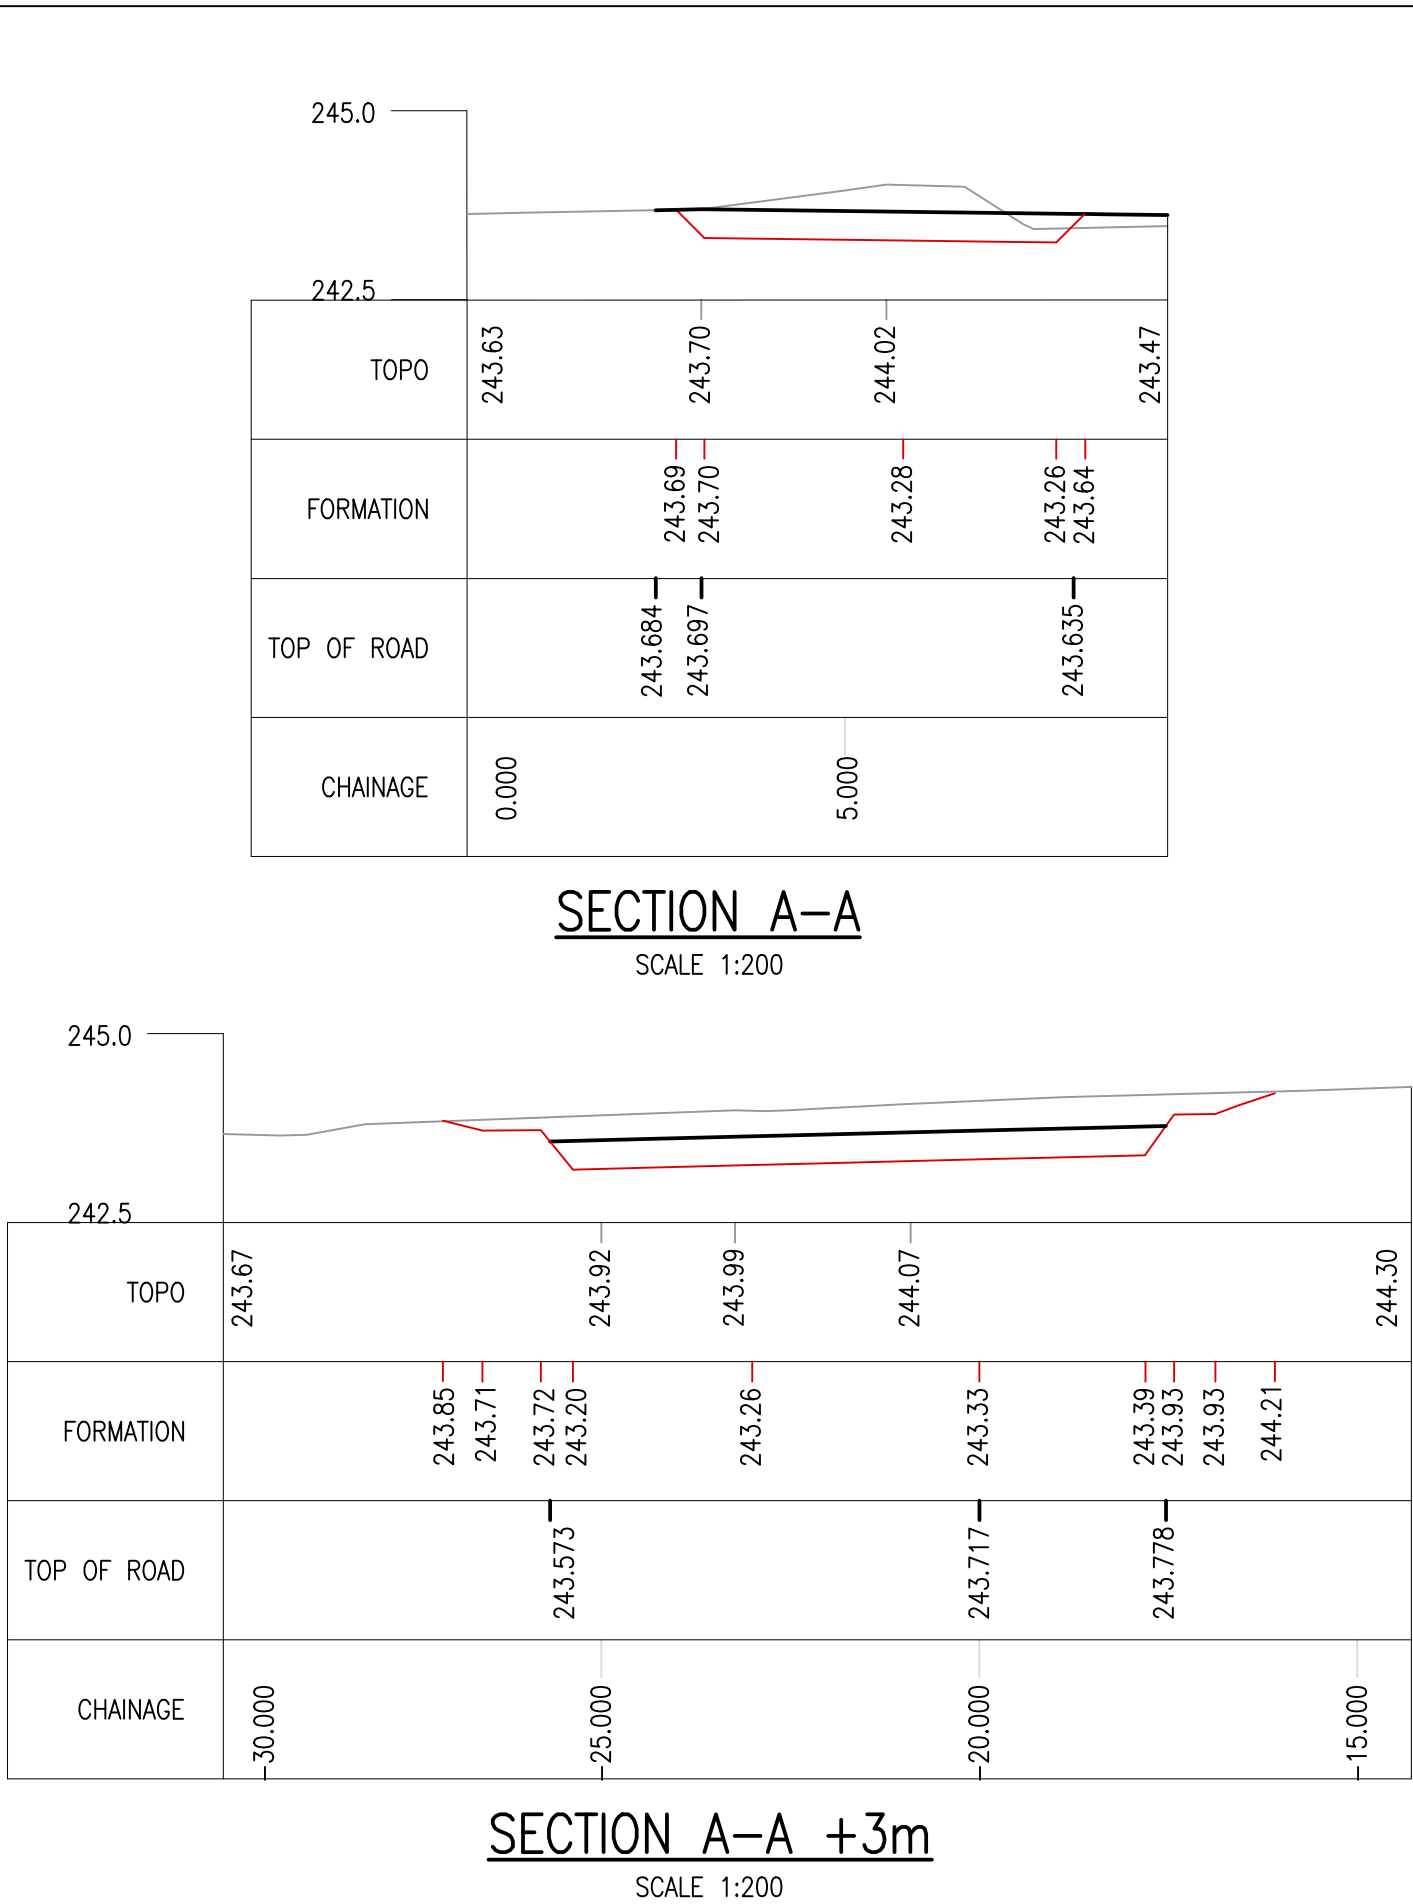
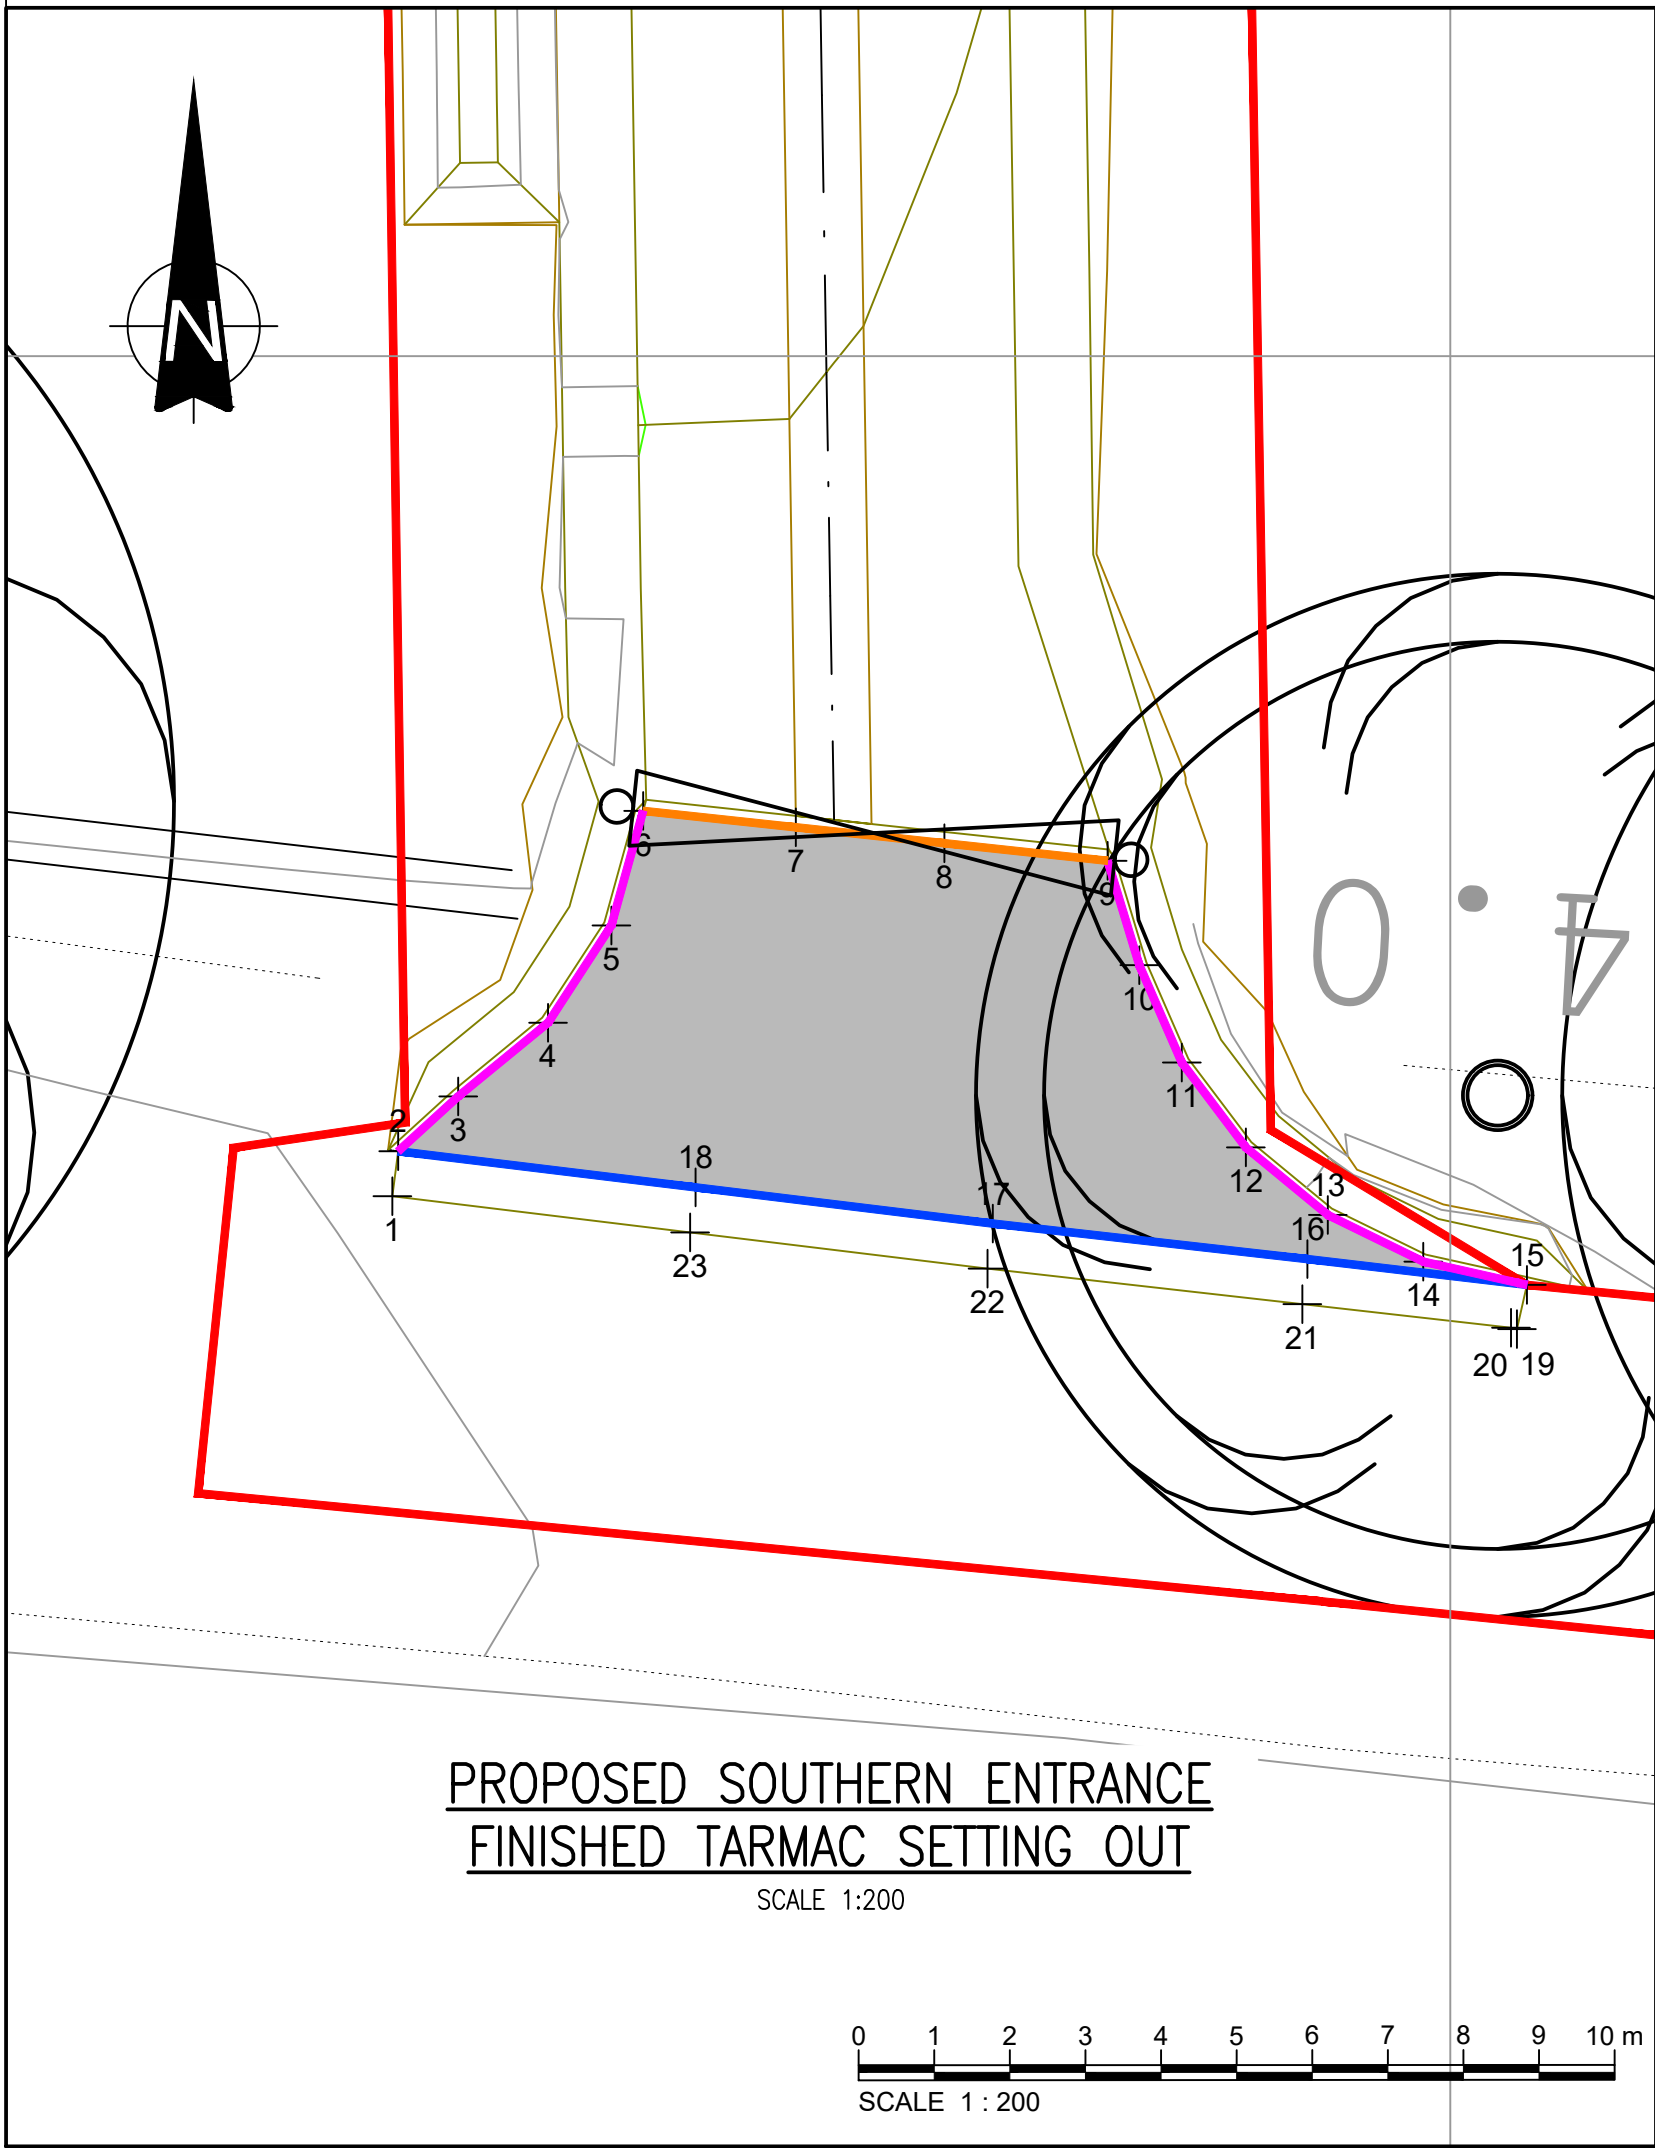


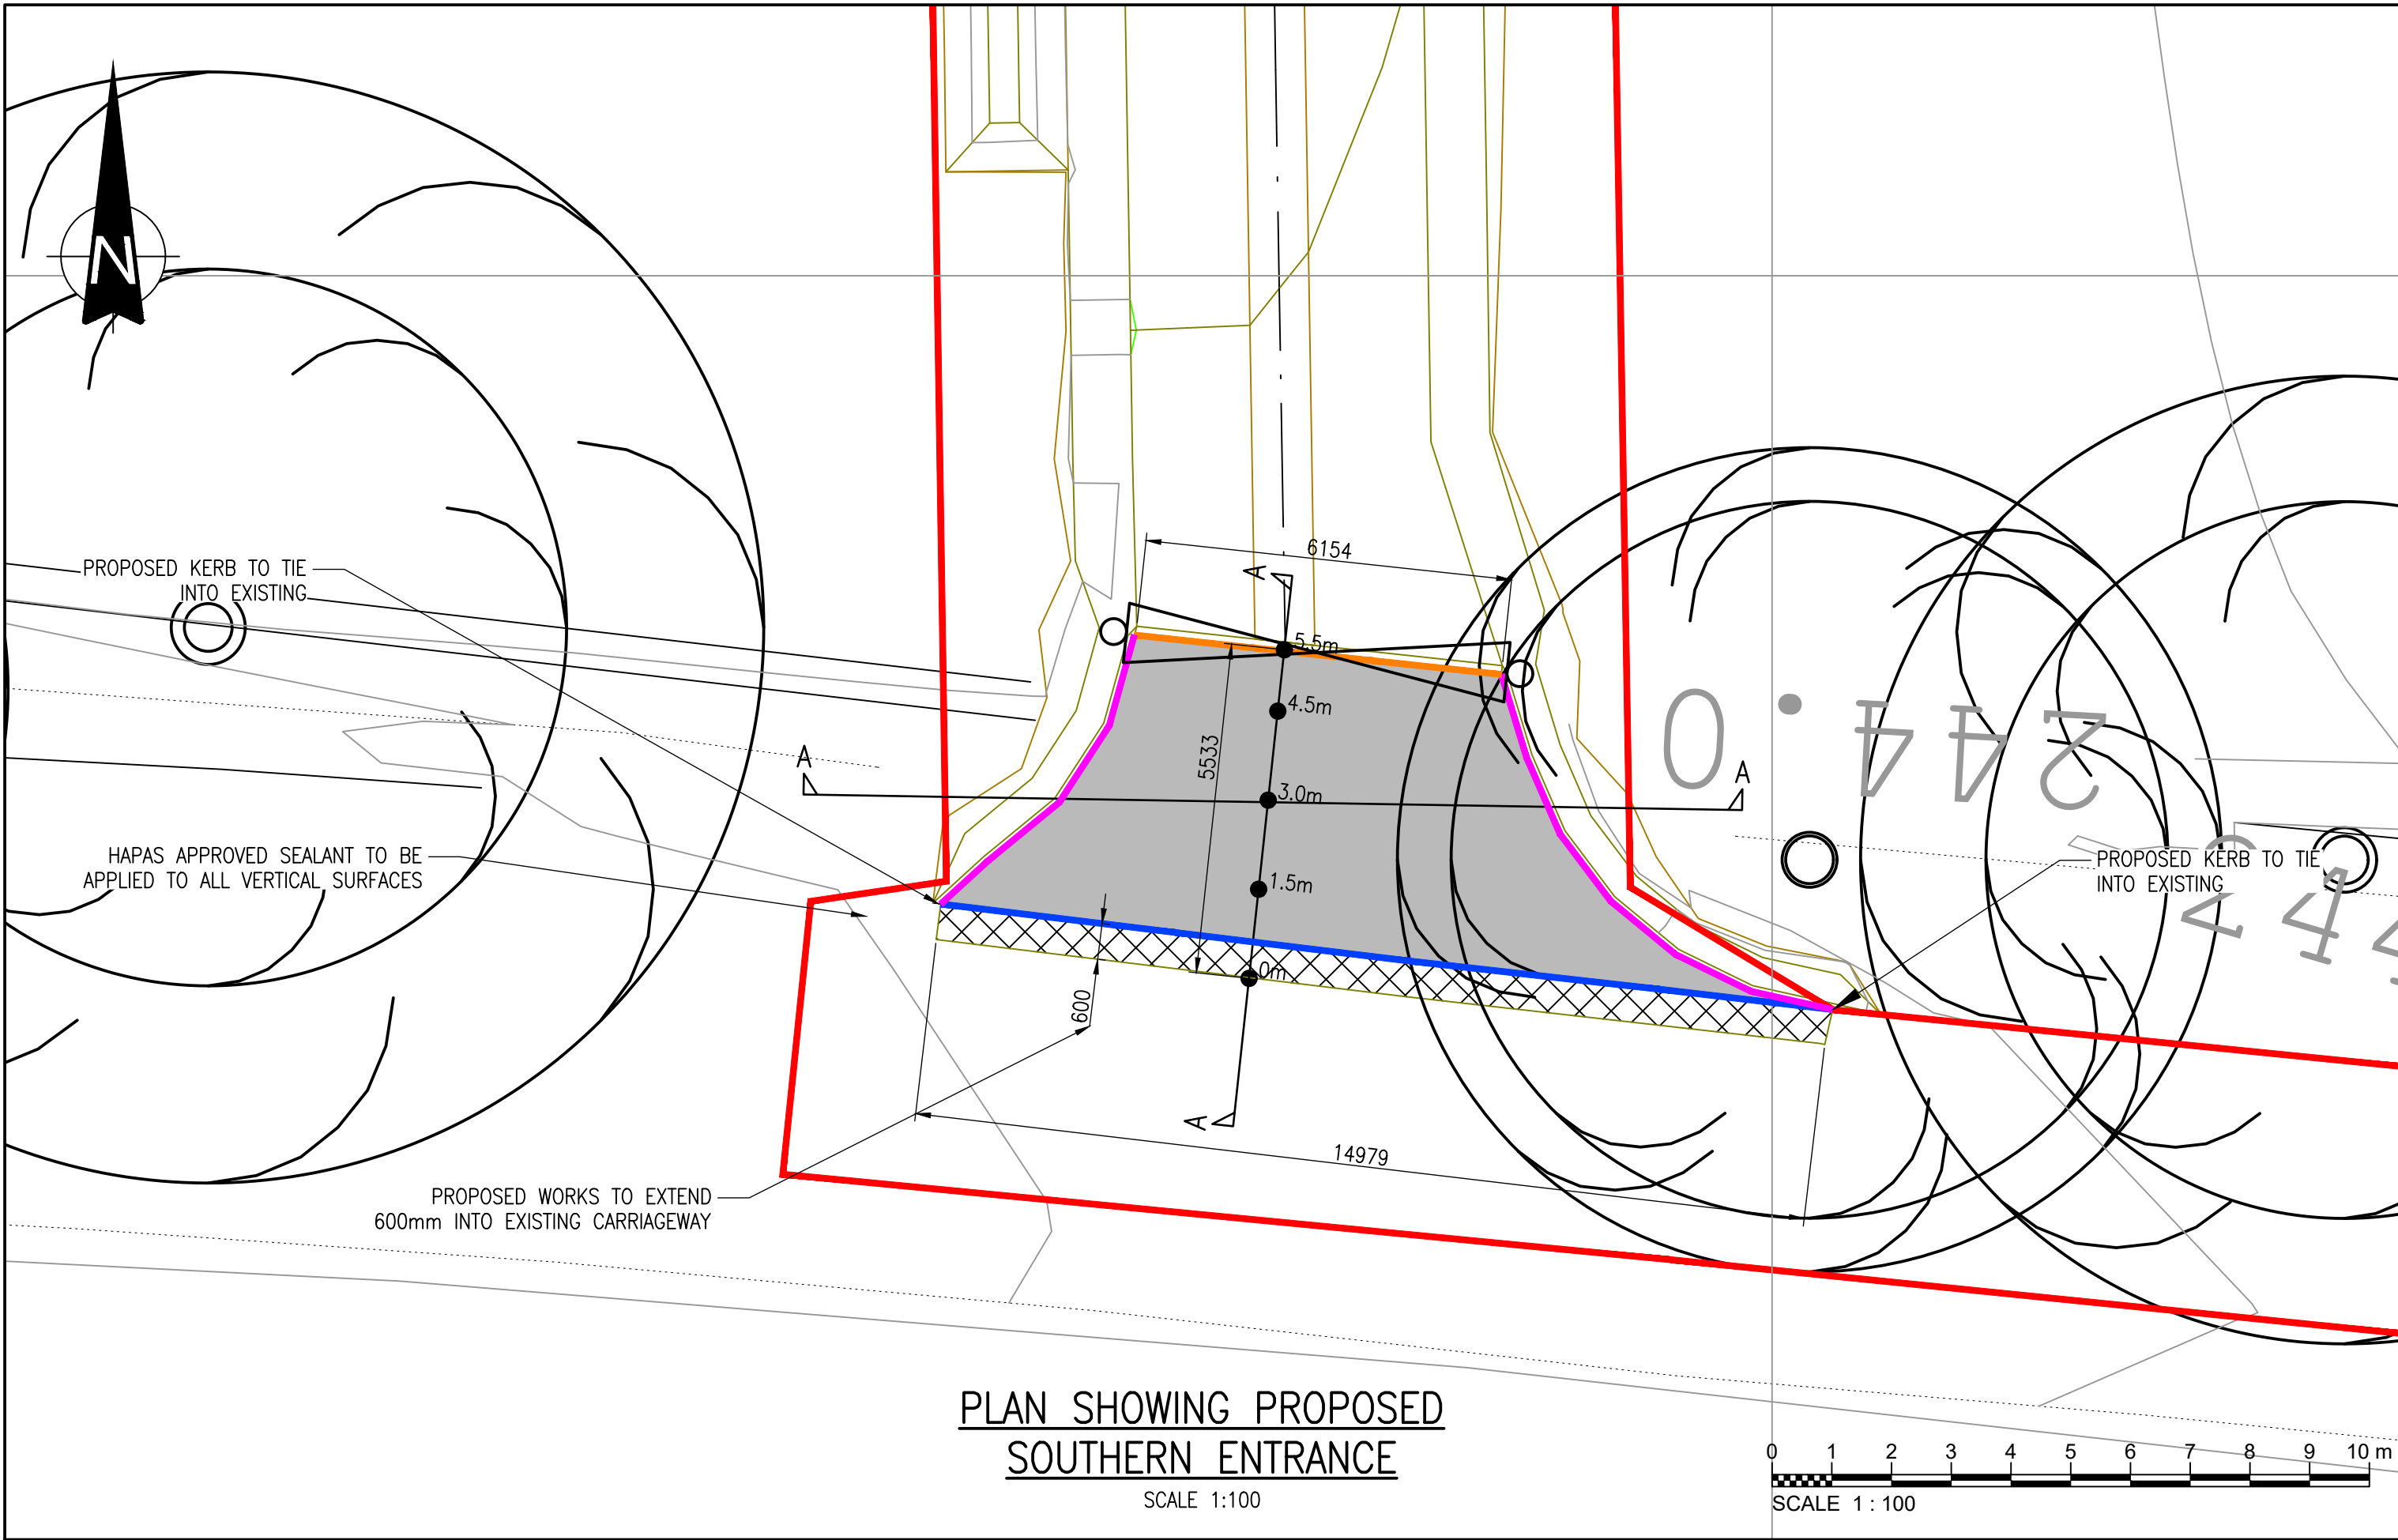

THIS INFORMATION IS CONFIDENTIAL AND THE PROPERTY OF SIRIUS. IT IS RELEASED ON CONDITION THAT NONE OF THE INFORMATION SHALL BE DISCLOSED TO ANY THIRD PARTY OR REPRODUCED IN WHOLE OR PART WITHOUT THE PRIOR CONSENT IN WRITING OF SIRIUS.

NOTES

- ALL DIMENSIONS IN MILLIMETRES AND ALL LEVELS IN METRES ABOVE ORDNANCE DATUM.
- ANY ANOMALIES IDENTIFIED WITH THE DETAILS SHOWN ON THIS DRAWING ARE TO BE BROUGHT TO THE ATTENTION OF SIRIUS ENVIRONMENTAL PRIOR TO CONSTRUCTION WORKS COMMENCING.

KEY

- PLANNING APPLICATION BOUNDARY
- SITE SURVEY
- PROPOSED FORMATION
- PROPOSED TOP OF RUNNING SURFACE
- PROPOSED 150mm x 350mm UPSTAND KERB
- PROPOSED 150mm x 150mm SQUARE CHANNEL KERB
- PROPOSED 125mm x 150mm INVERTED BULLNOSE KERB
- PROPOSED NEW TARMAC AREA
- PROPOSED NEW TARMAC TIE INTO EXISTING HIGHWAY TO ADOPTABLE STANDARDS
- PROPOSED METAL FIELD GATE

2	NOTES REVISED	20/10/25	MCC
1	SCALE BARS ADDED	15/10/25	MCC
REV	DESCRIPTION	DATE	BY

CLIENT



JOB TITLE

CELLARHEAD
Proposed BESS

DRAWING TITLE

Proposed Southern Access

DRAWN	DATE	APPROVED	DATE
M.C	01/10/2025	A.K	01/10/2025
SCALE	SHEET	DRAWING NUMBER	REVISION
As Shown	A1L	SRE1144/06/04	2

