


Location Plan - Hillcrest

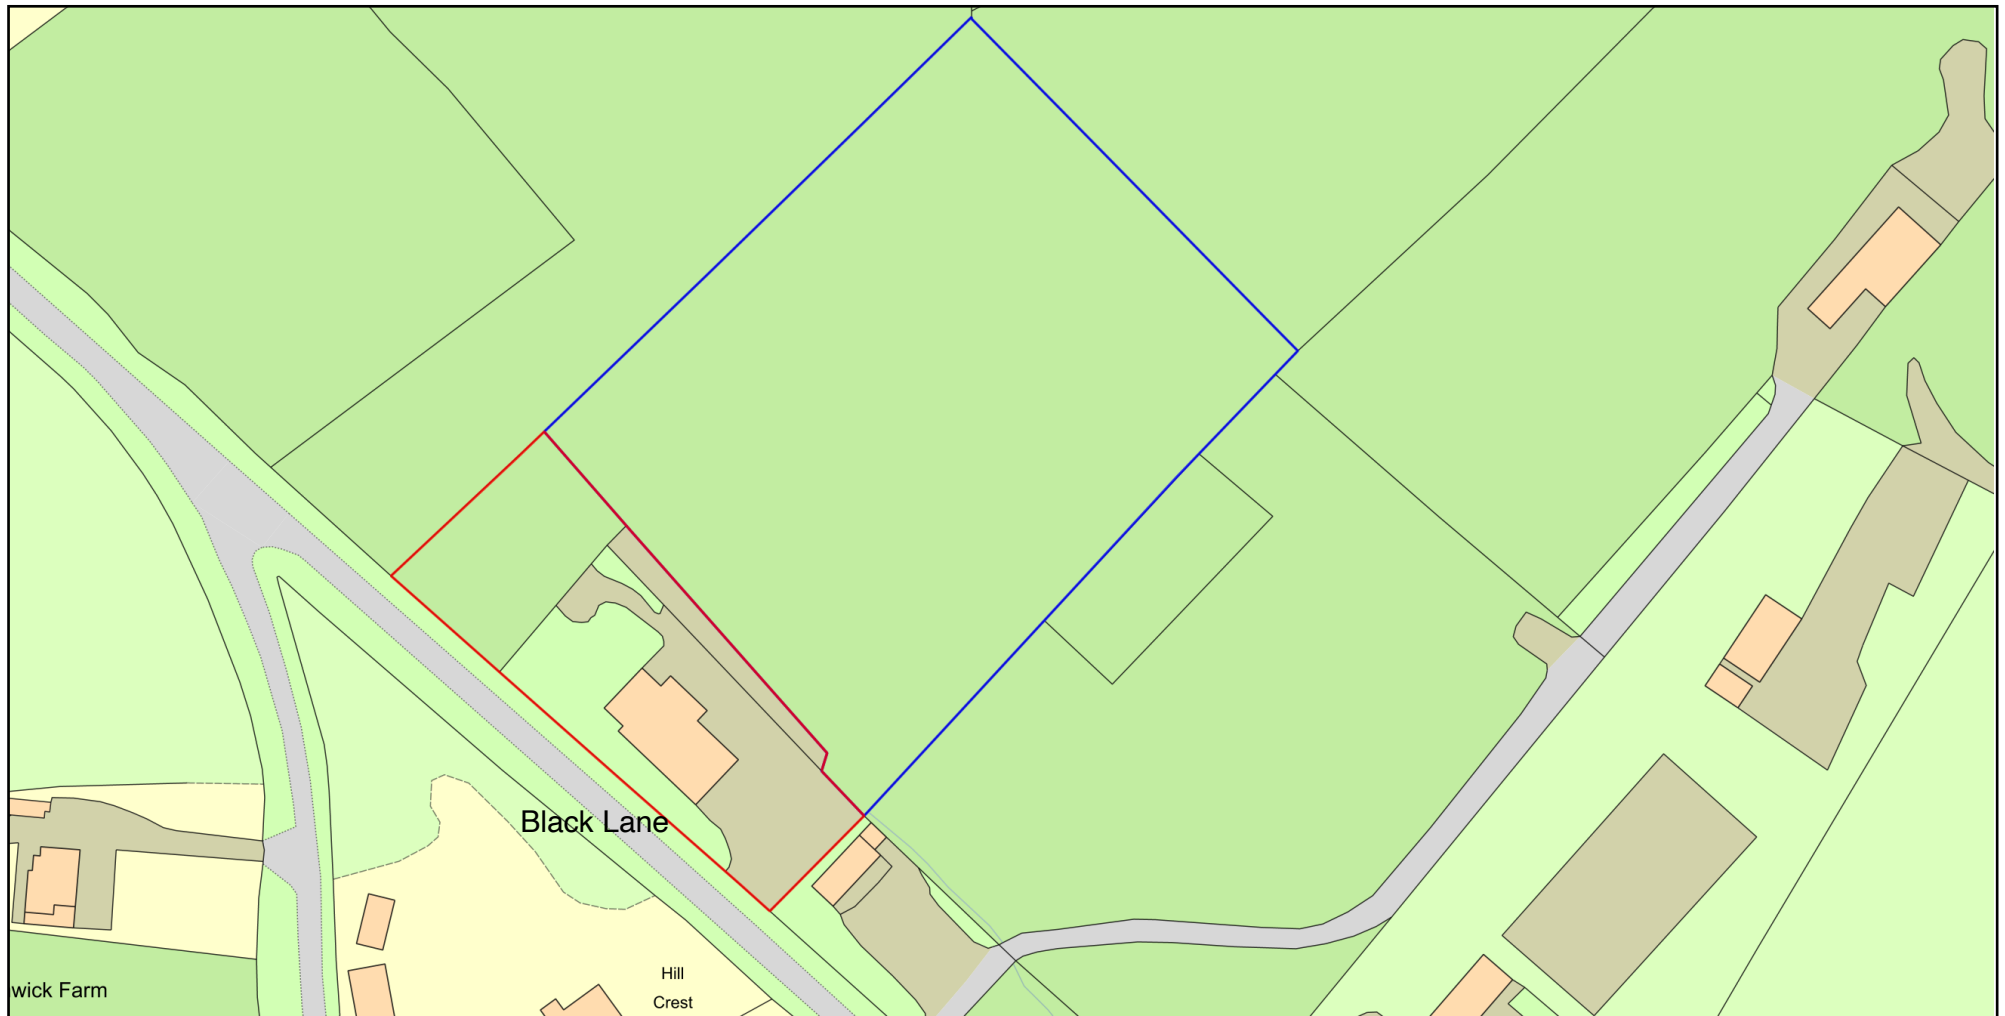

0 50
Metres



Plan Produced for: Mr Maryon
Date Produced: 07 Oct 2025
Plan Reference Number: TQRQM25280104808431
Scale: 1:1250 @ A4

© Crown copyright and database rights 2025 OS 100042766