




PROPOSED SITE OF HIGHERLAND STONE
LANDSCAPING SUPPLIES BUSINESS TO
AREA SHOWN EDGED RED
AREA OF SITE 2710 SQ. M.

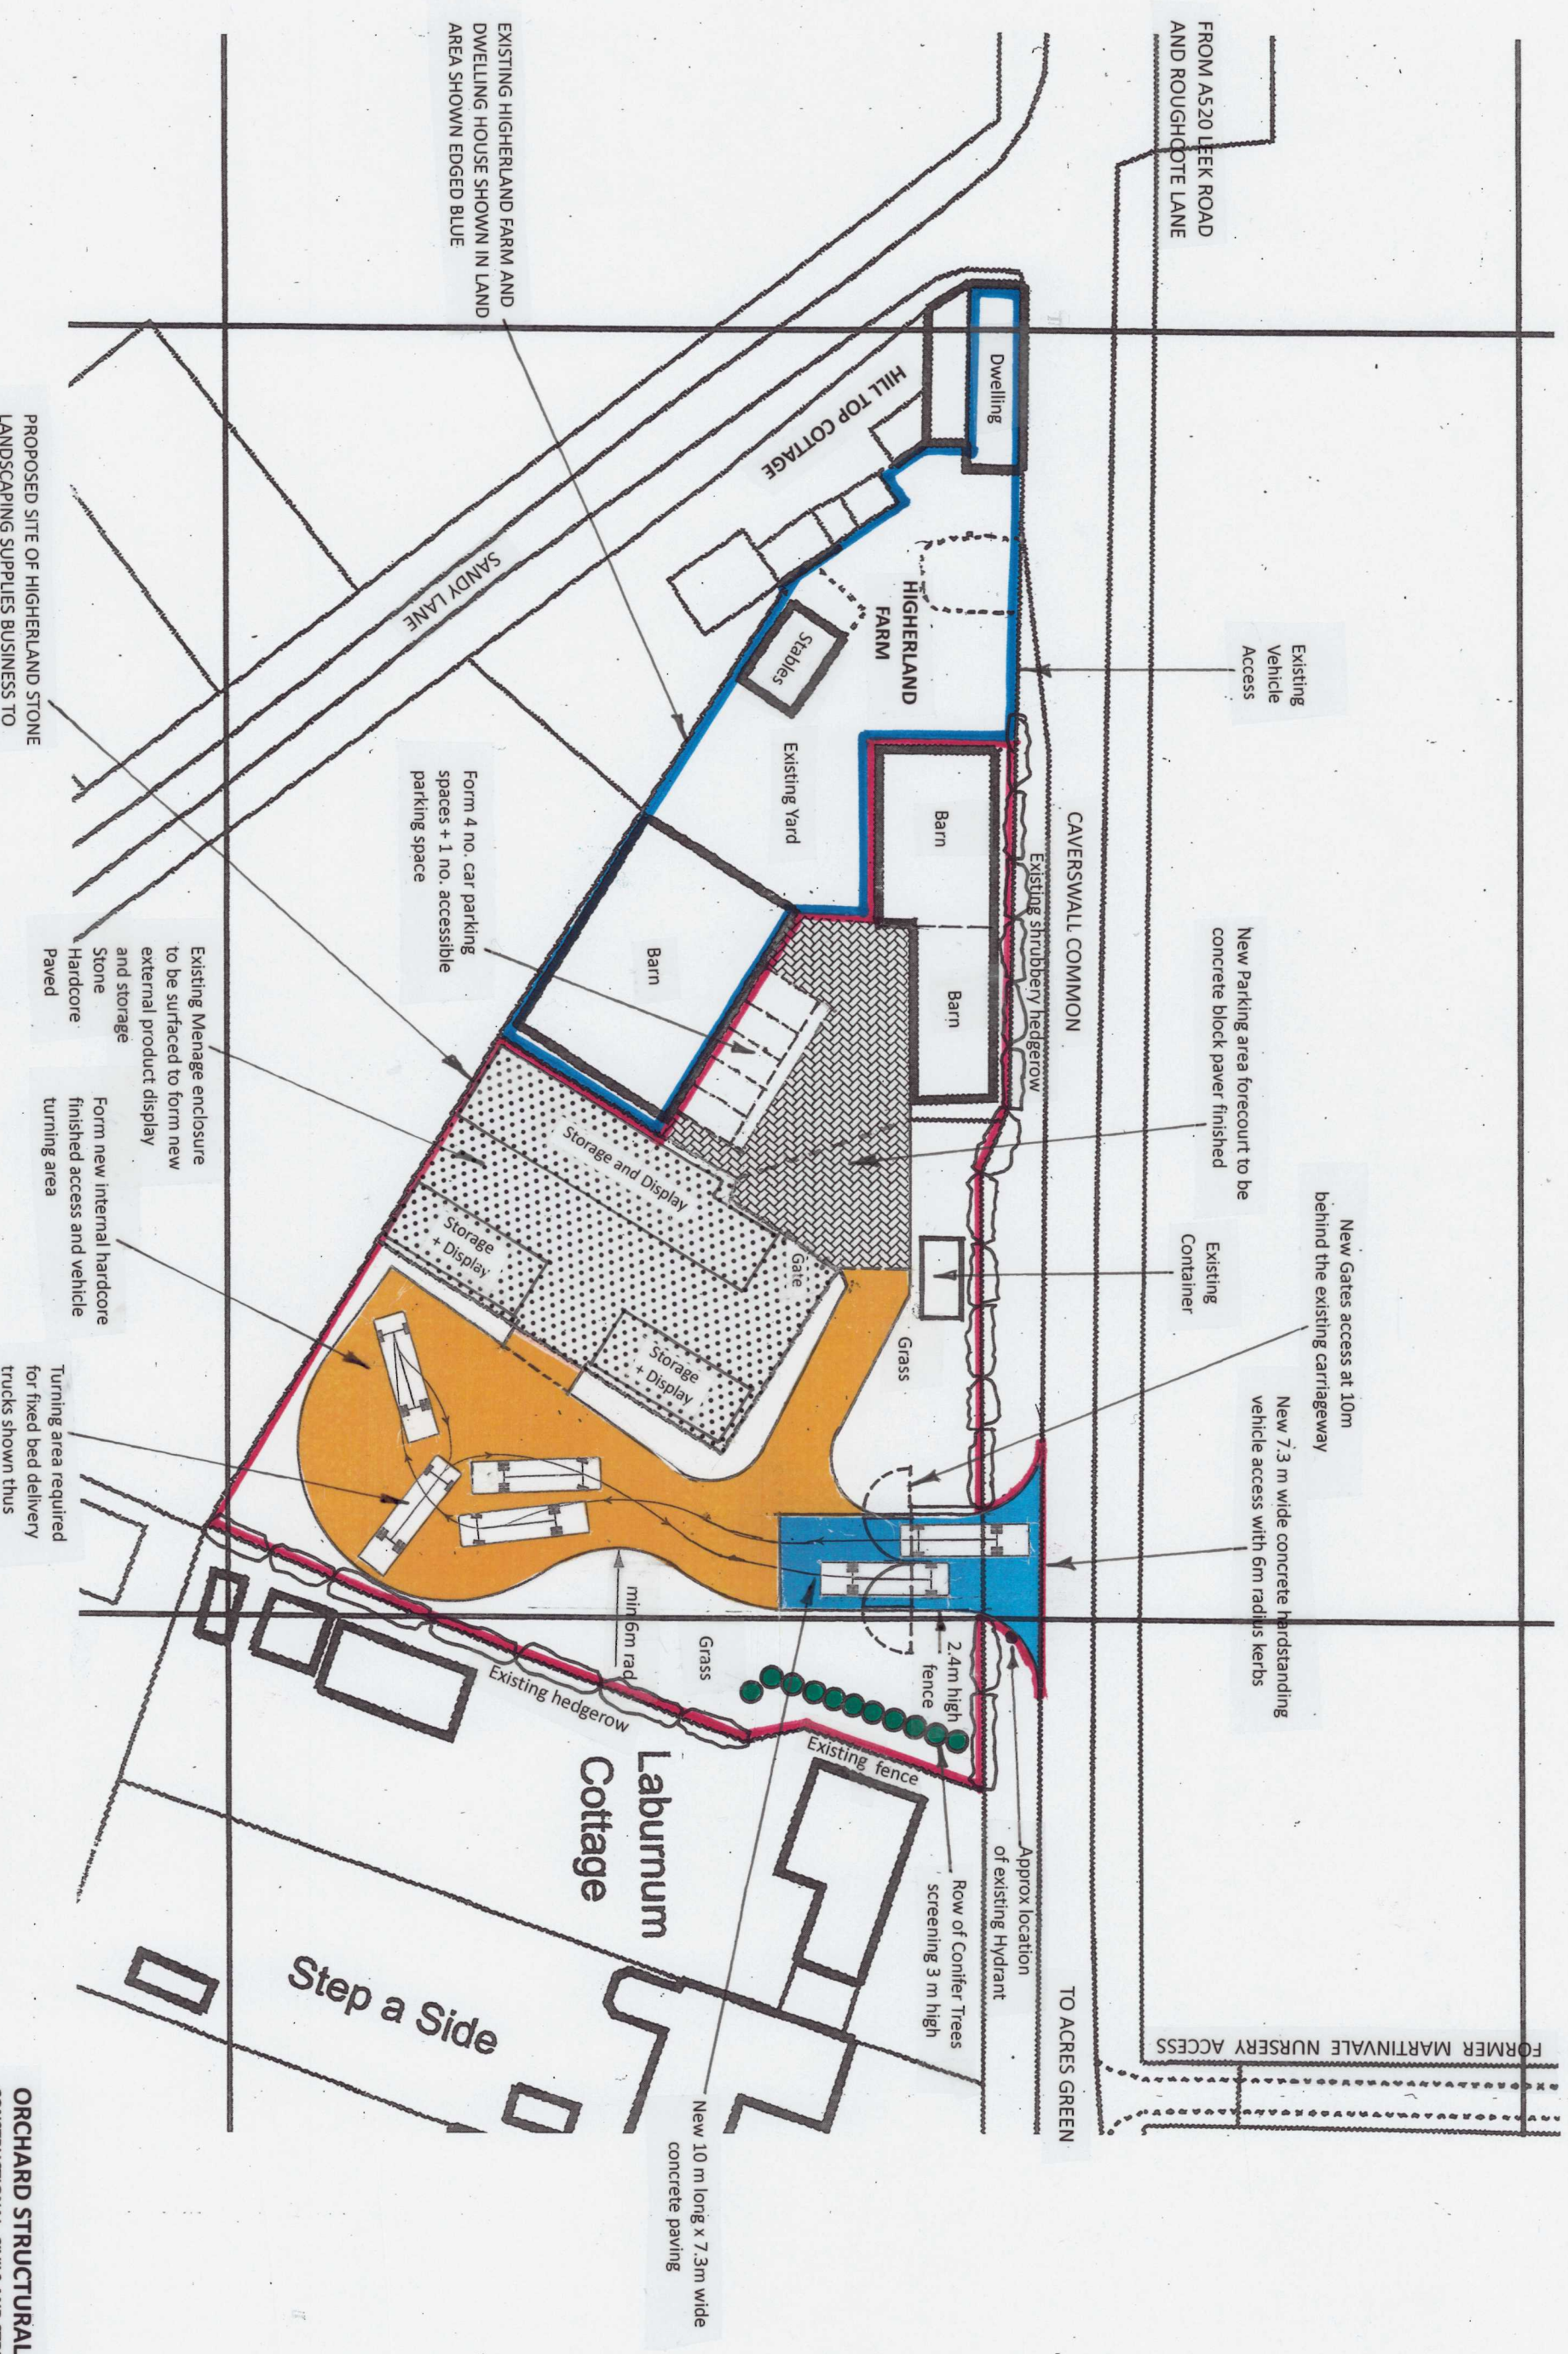

PROPOSED CHANGE OF USE OF EXISTING LAND
AND BUILDINGS TO FORM 'HIGHERLAND STONE'
LANDSCAPING PRODUCTS SUPPLIES BUSINESS
AT HIGHERLAND FARM, CAVERSWALL
COMMON, CAVERSWALL, STOKE-ON-TRENT,
ST11 9EU FOR MR AND MRS L. TERMINE.

ORCHARD STRUCTURAL DESIGN LTD
CONSTRUCTIONAL, CIVILS AND STRUCTURAL DESIGN CONSULTANCY
EMAIL :- orchard.structures@gmail.com
WEB :- www.orchardstructures.com
TELE :- 07970 - 308358
DRAWING NO. 397 / 001 AUGUST 2025
SCALE OF DRAWING :- 1 : 500 AT A3
BLOCK PLAN