


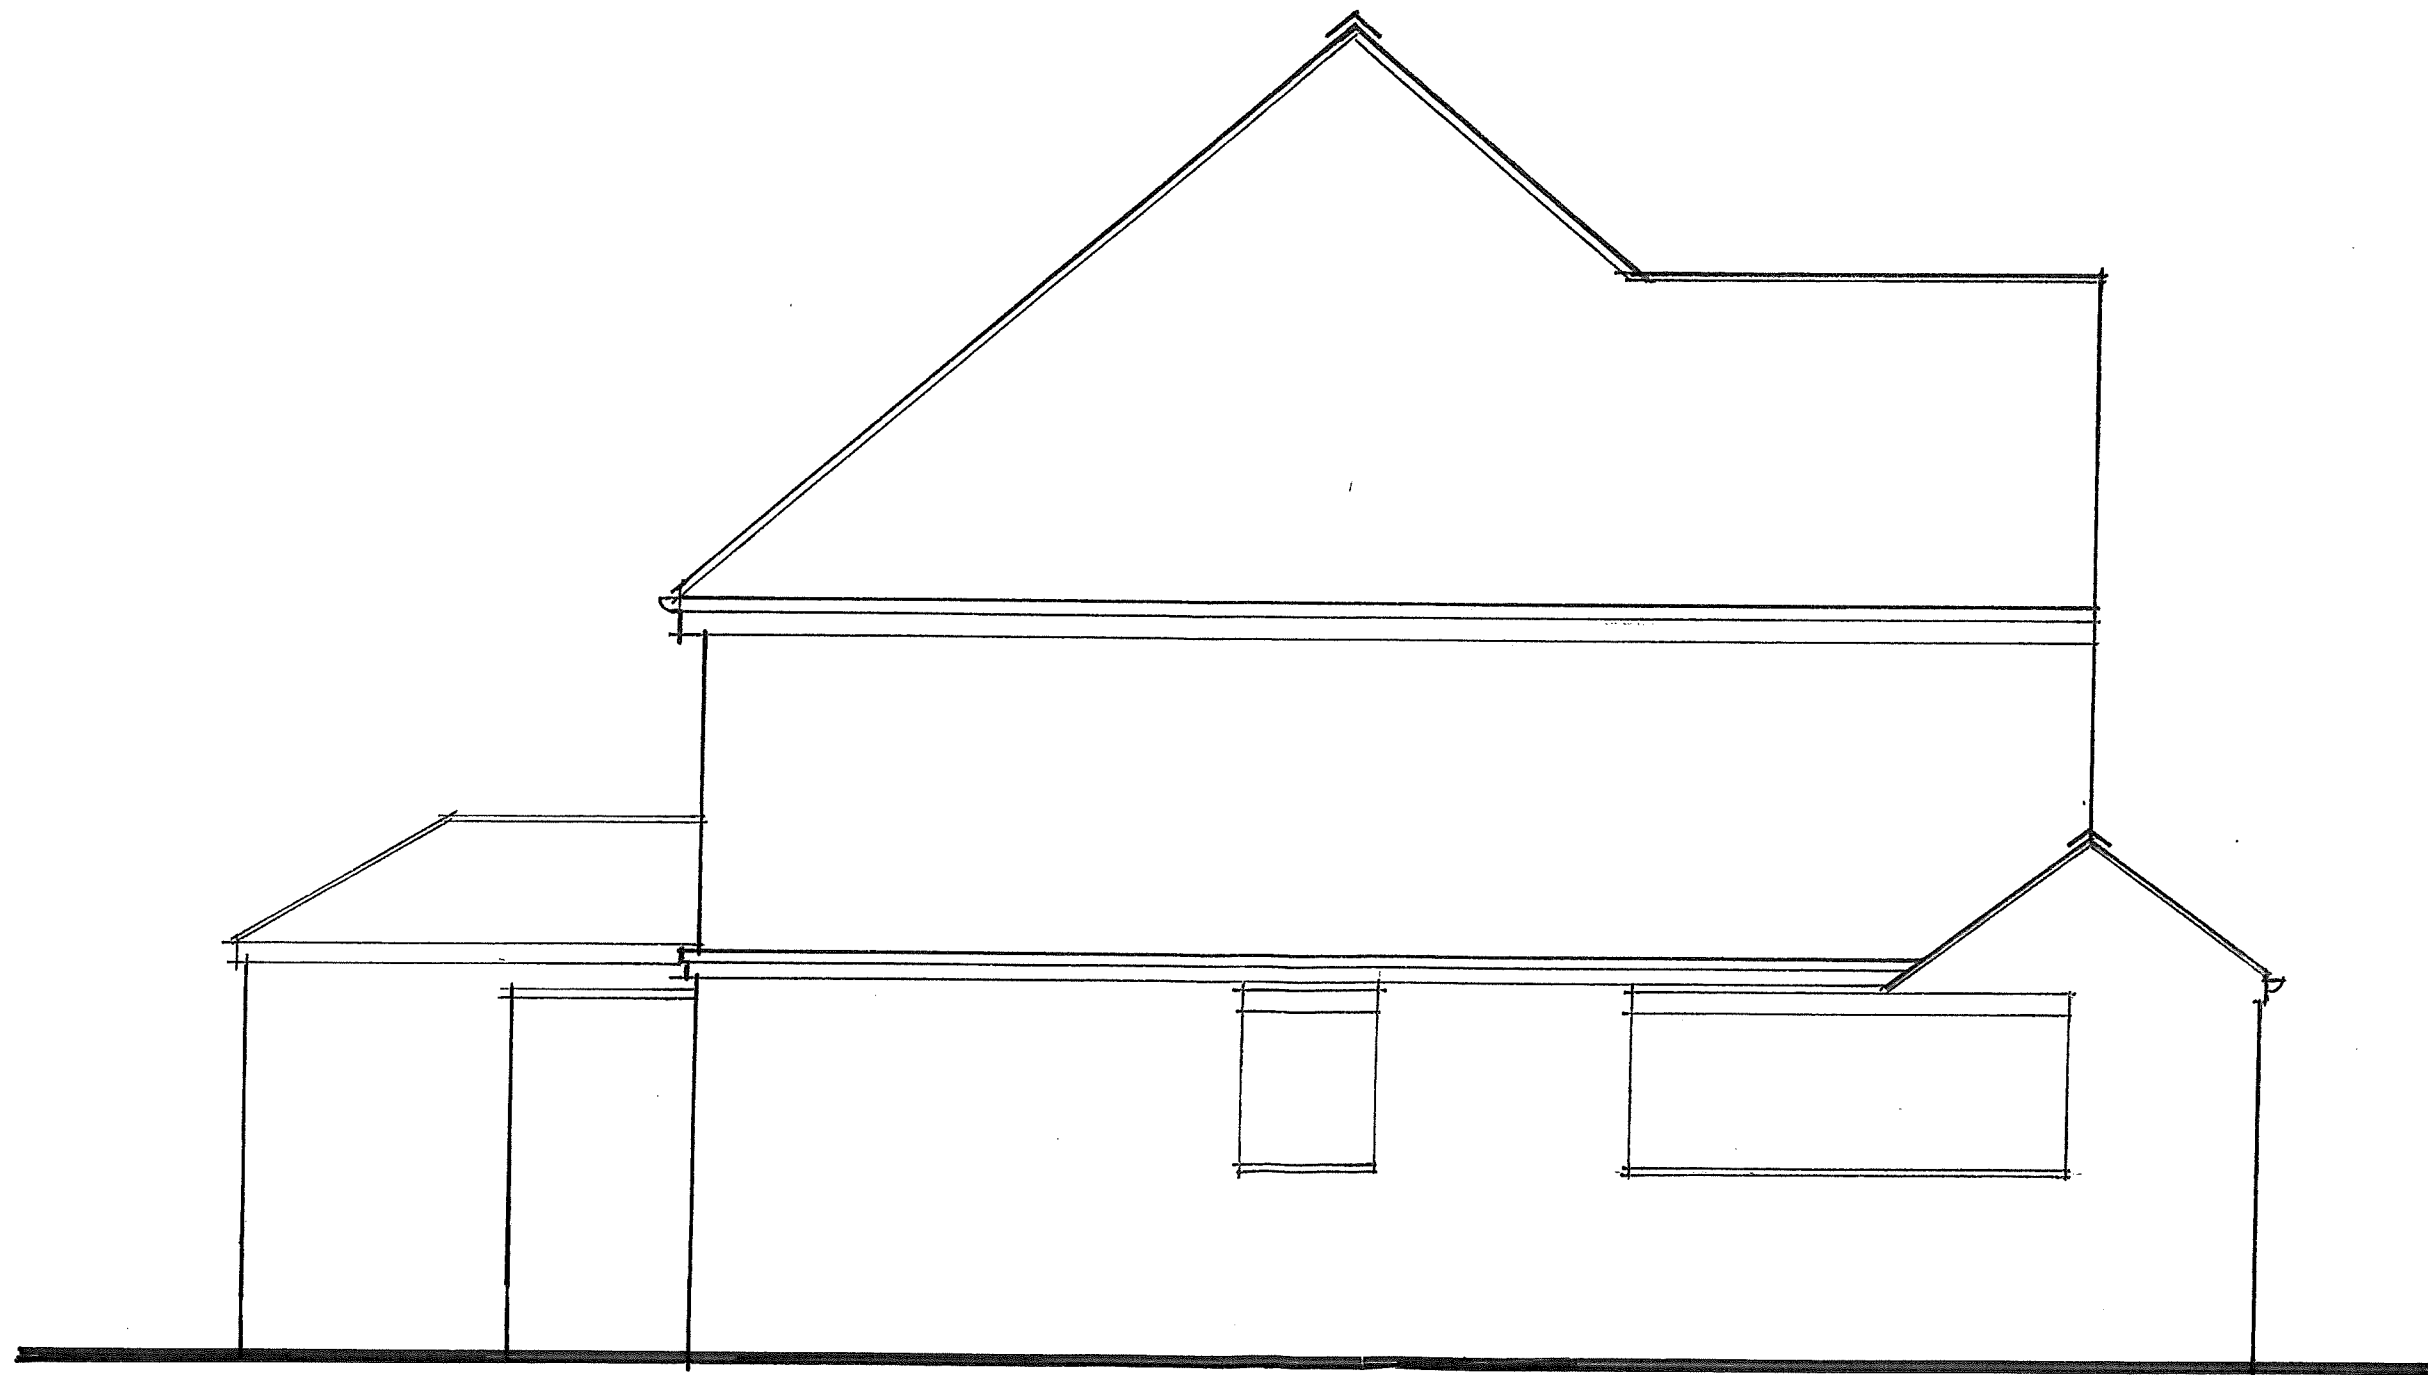

SIDE ELEVATION AS EXISTING.

SCALE = 1:50

DRG/05.