


3 Wootton Lane, ST10 3BJ

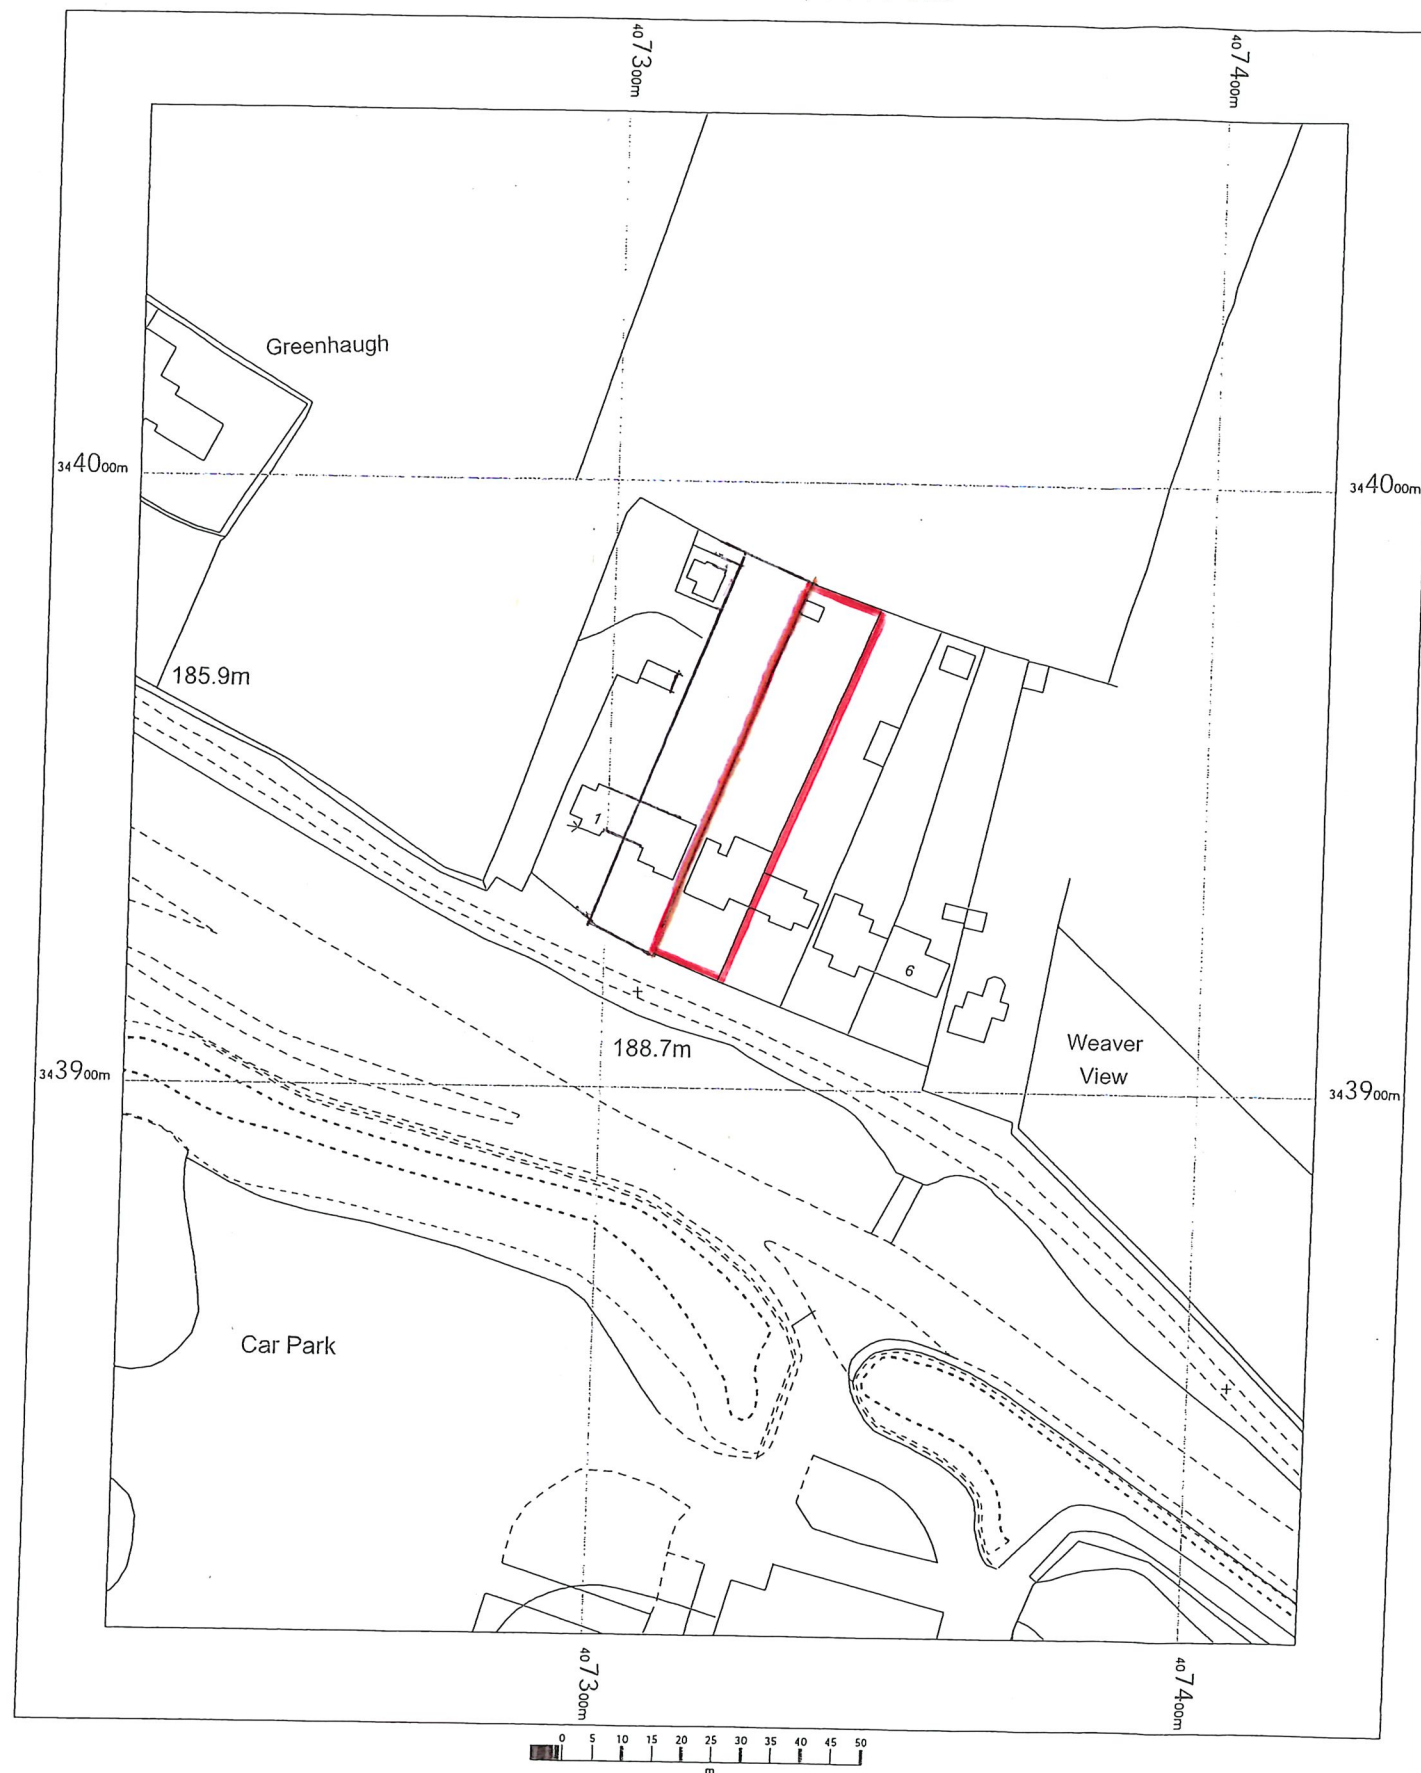


SITE LOCATION PLAN
scale = 1:1250

3 Wootton Lane,
Stoke-On-Trent,
Farley,
Staffordshire
ST10 3BJ

OS MasterMap 1250/2500/10000 scale
Wednesday, July 9, 2025, ID: JEW-01231537
maps.johnwright.com

1:1250 scale print at A4, Centre: 407320 E, 343935 N

©Crown Copyright Ordnance Survey. Licence no.
AC0000805567

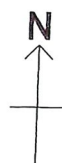

johnwright

DRG/02.