


APPLICATION SITE EDGED RED THUS



Location Plan

1 : 1250

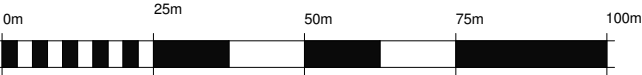

VISUAL SCALE 1:1250 @ A3

GENERAL NOTES

All work is to be completed In accordance with the planning consent notice ref:

All building work is to conform with the 2010 Building Regulations and all subsequent revised documents and to the satisfaction of the building control officer.

The contractor is to check all dimensions and conditions on site prior to commencing works.

Works to be completed in strcit accordance with all project specific documents produced in accordabce with the CDM Regulations 2015.

It remians the duty of the client and contractor to establish all legal boundaries on site.

This drawing and its contents remain the copyright of EPOCH Architecture Ltd.

KEY

F.C.

C.H.

D.H.

2350

(E)F.W.I.C.#

(E)S.W.I.C.#

(E)C.W.I.C.#

(E)F.W.M.H.#

(E)S.W.M.H.#

(E)C.W.M.H.#

Rwp.

SVP.

S.S.

G.

BIG.

-

-

-

-

-

-

-

-

-

-

-

-

-

-

-

Floor - Cill Height

Head Height

Door Head Height

Floor - Ceiling Height

Existing Foul Water Inspection Chamber

Existing Surface Water Inspection Chamber

Existing Combined Water Inspection Chamber

Existing Foul Water Manhole

Existing Surface Water Manhole

Existing Combined Water Manhole

Rainwater Pipe

Soil Vent Pipe

Sub-Stack

Gulley

Back Inlet Gulley

DRAWING NOTES:

Rev:	Details:	By/Chk	Date:
------	----------	--------	-------

EPOCH Architecture Limited
12 Robin Hill, Biddulph Moor, Staffordshire,
ST8 7NN

T: 01782 929536
M: 07709 390128
E: jonathan@epocharchitecture.co.uk
W: www.epocharchitecture.co.uk

EPOCH Architecture Limited
Registered in England &
Wales
10183180



Client:

Ms Wilshaw

Project:

3 Nursery Drive, Gillow Heath, ST8 6RE

Drawing Title:

Location Plan

Stage:

LDC

Status:

Approver

Drawn By:

Author

Date:

09/04/25

Scale:

1 : 1250

EPOCH Job Number:

Sheet Size:

A3

EPOCH Drawing Number:

P406 - 207 LP01

Revision: