




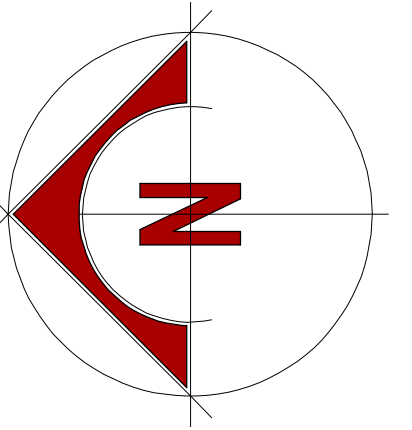


BLOCK PLAN

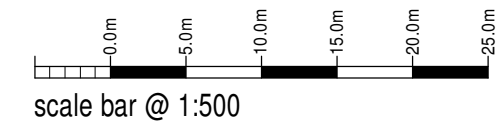

scale bar @ 1:500

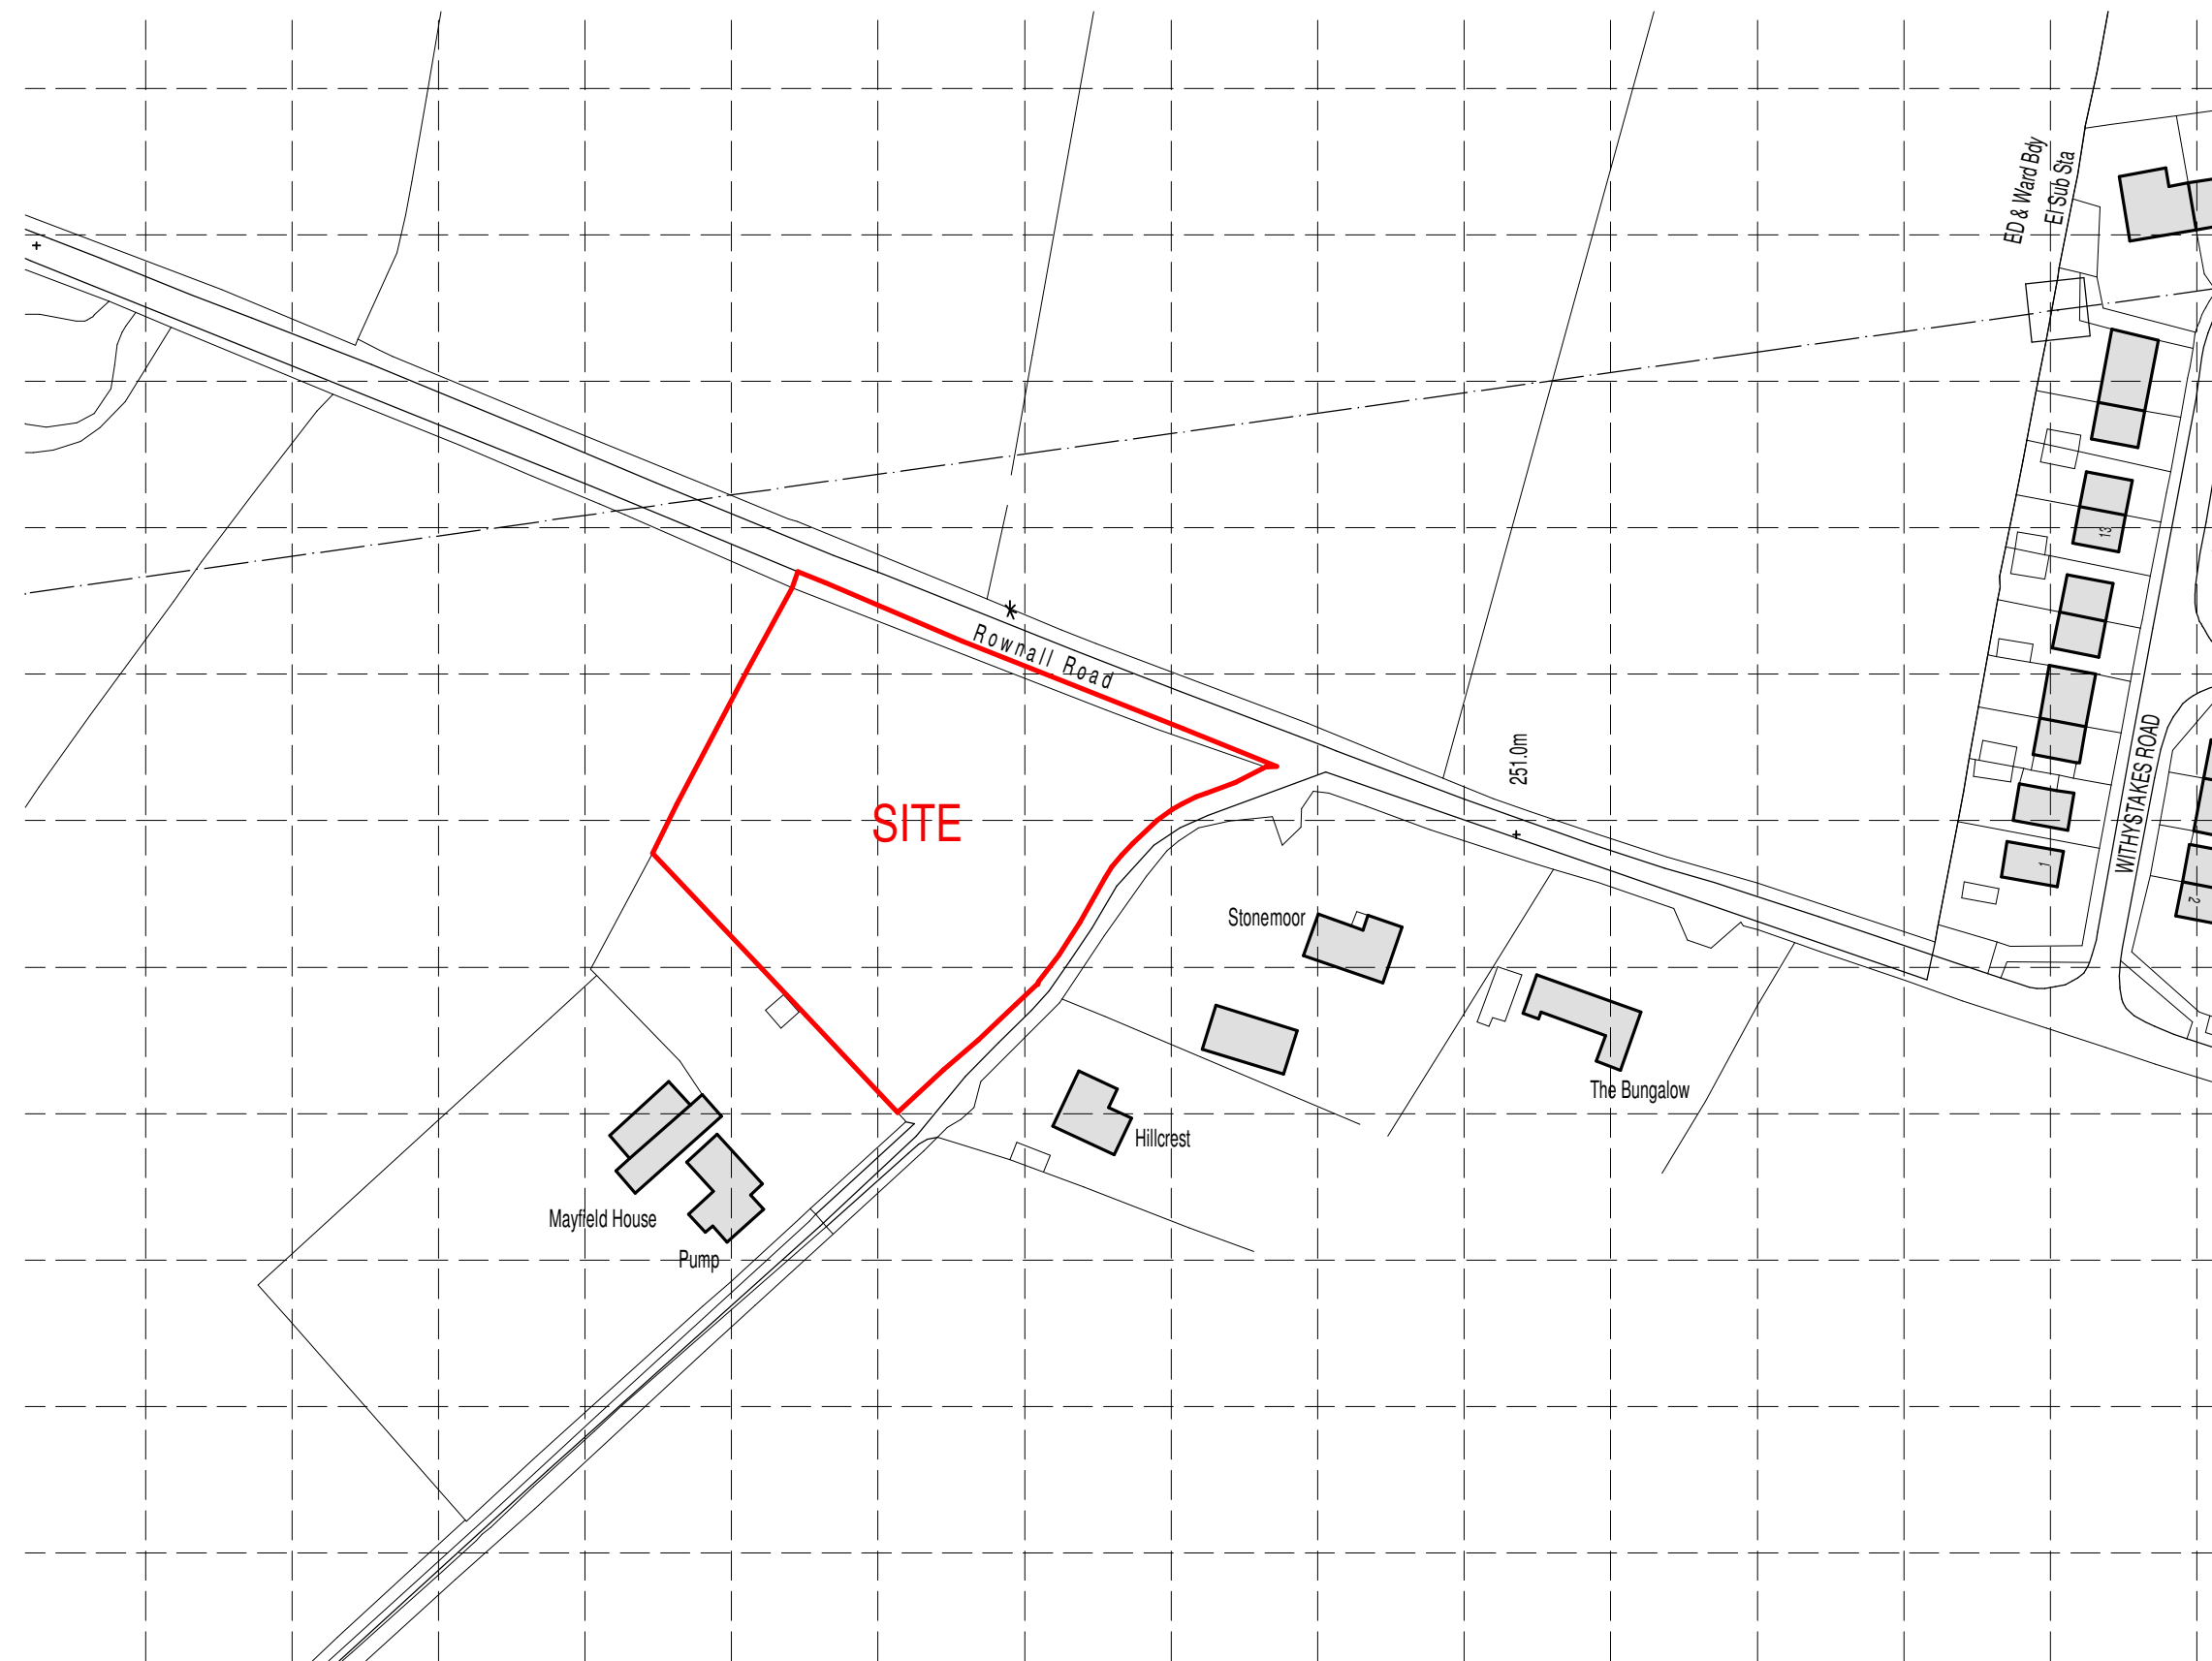

LOCATION PLAN

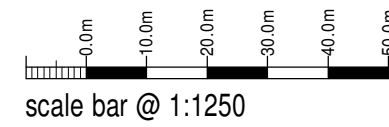

scale bar @ 1:1250

Note
This is an indicative layout with the only reserved matter being sought at this stage being access.

© Crown Copyright 2009. All rights reserved. Licence number 100020449

Rownall Developers Ltd

Proposed Housing Development
on land adjacent to Mayfield House,
Rownall Road,
Werrington,
Staffs, ST9 OJB.

Planning Proposal Location and Block Plans

Date	Sheet	Scale
August 2025	A1	1:1250 + 1:500
Dwg No.	Rev.	Drawn
2022-2744-12	A	RG

A-28/10/2025 - INDICATIVE LAYOUT NOTE ADDED



10 Cawdry Buildings, Fountain Street, Leek, ST13 6JP
Telephone: 01538 386002
E-mail: info@sammonsld.co.uk
Web: www.sammonsld.co.uk

This drawing is copyright.
All dimensions must be checked prior to commencement.