


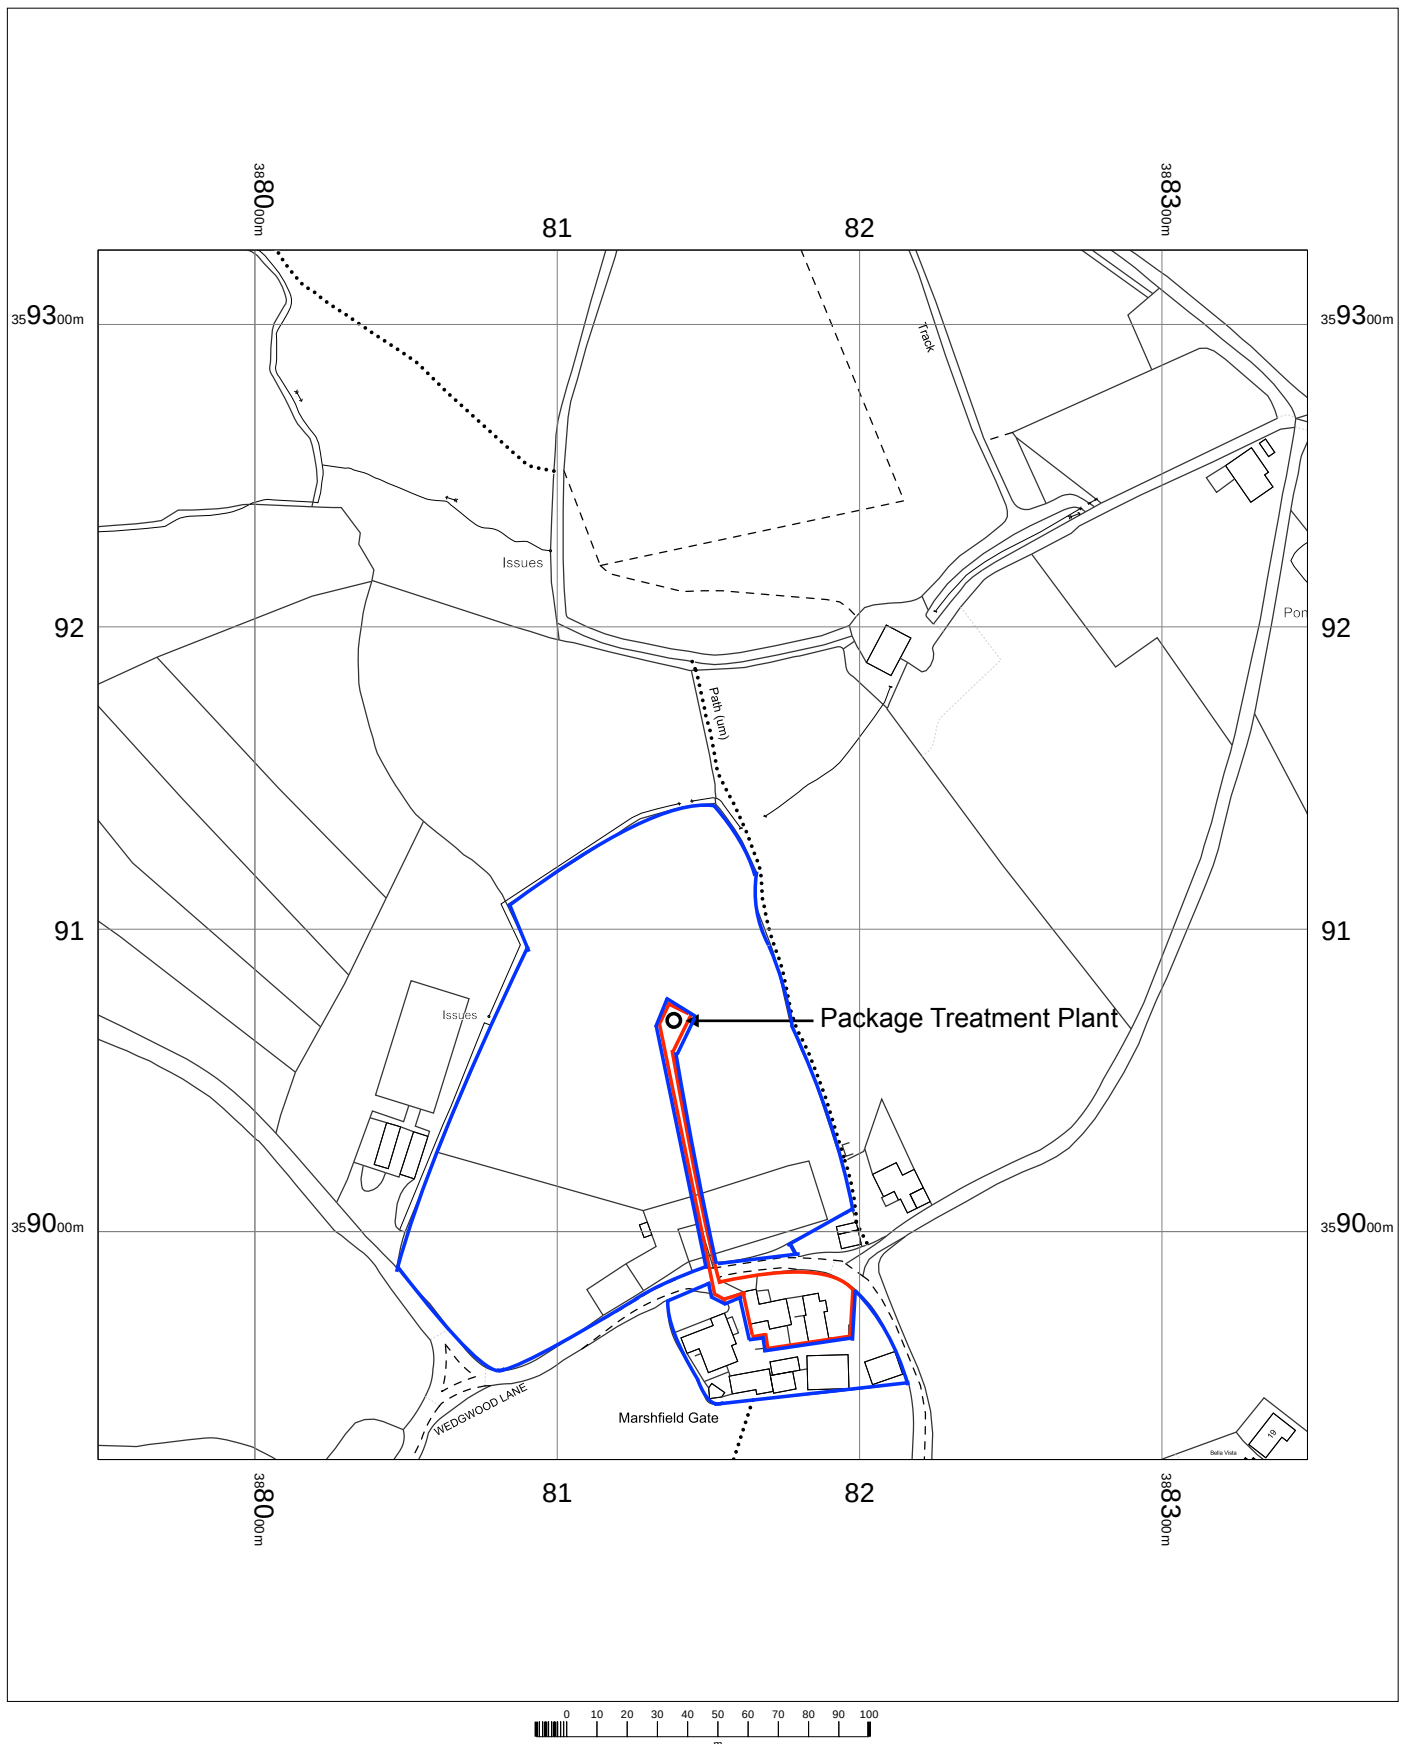


Marshfield Gate Farm,
Marshfield Lane,
Gillow Heath,
Stoke-On-Trent,
Staffordshire,
ST8 6RG

OS MasterMap 1250/2500/10000 scale
Monday, October 6, 2025, ID: BW1-01244496
www.blackwellmapping.co.uk

1:2500 scale print at A4, Centre: 388148 E, 359125 N

©Crown Copyright Ordnance Survey. Licence no.
100041041

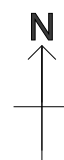

BLACKWELL'S
www.blackwellmapping.co.uk

TEL: 0114 268 7658
maps.sheffield@blackwell.co.uk