



Key to Drainage Strategy

- Architectural feature overhead.
- Proposed Foul Drain (Above Floor Level).
- Proposed Foul Drain (Below Ground Level).
- Proposed Surface Water Drains.
- Proposed 450mm Ø Inspection Chamber suitable for installation in a Patio.
- Proposed 225mm Ø Inspection Chamber suitable for installation in a Patio.
- Proposed Rainwater Downpipe with Access Gully. Typically 75mm Ø diameter.
- Surface Water Attenuation Crate (If Req.).


Proposed NE Elevation
1 : 50

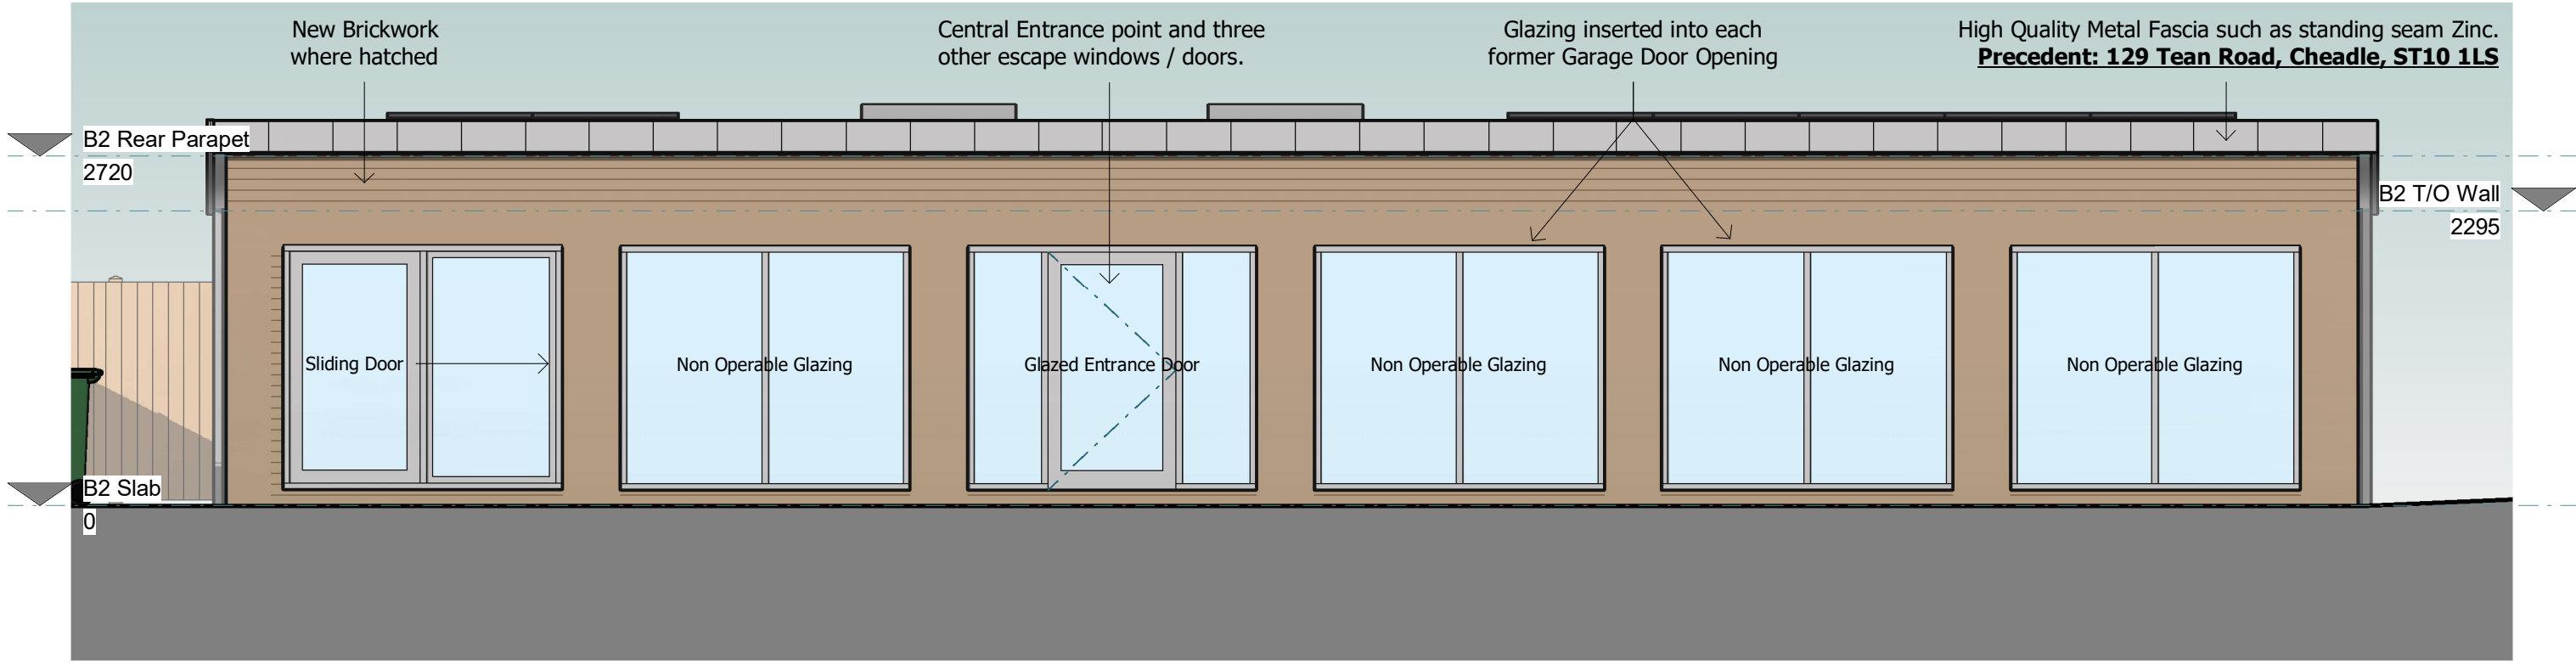


Proposed SE Elevation
1 : 50

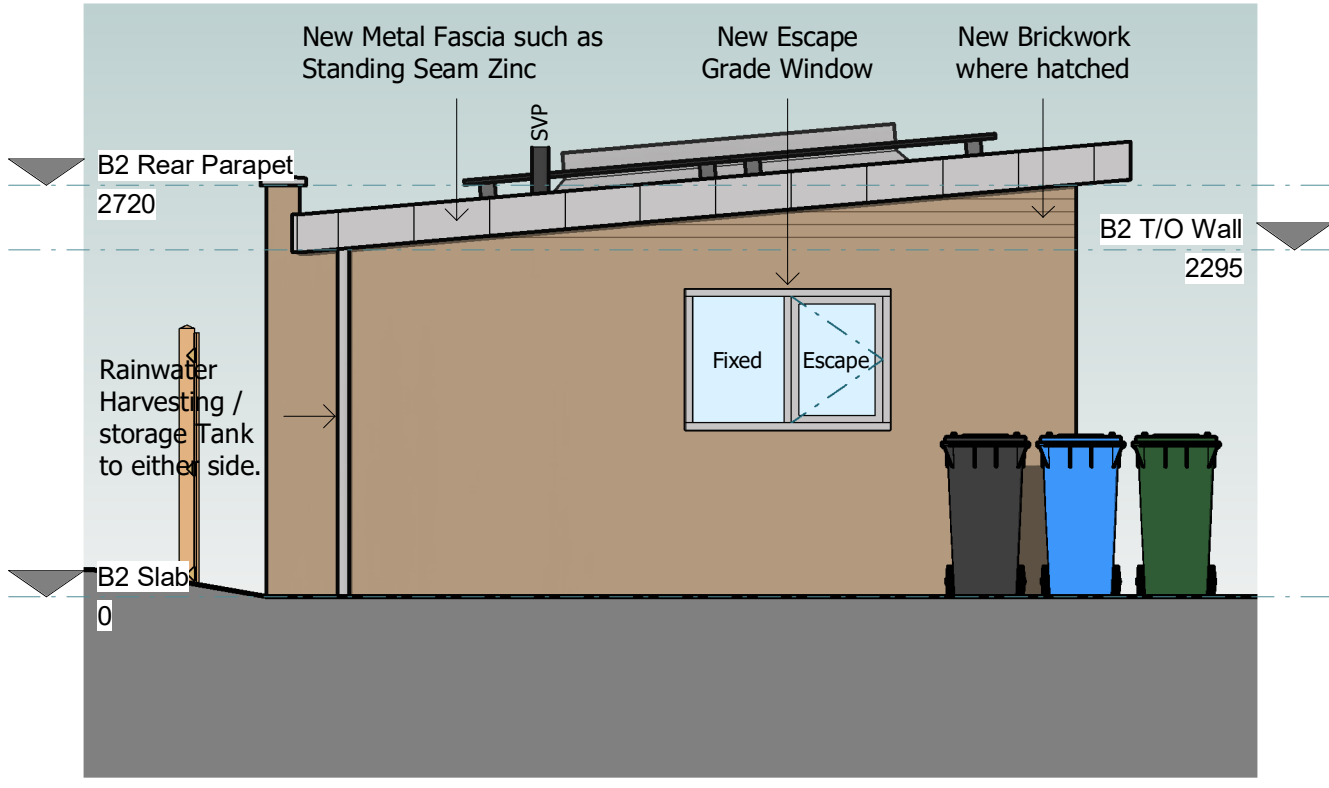


Proposed NW Elevation
1 : 50

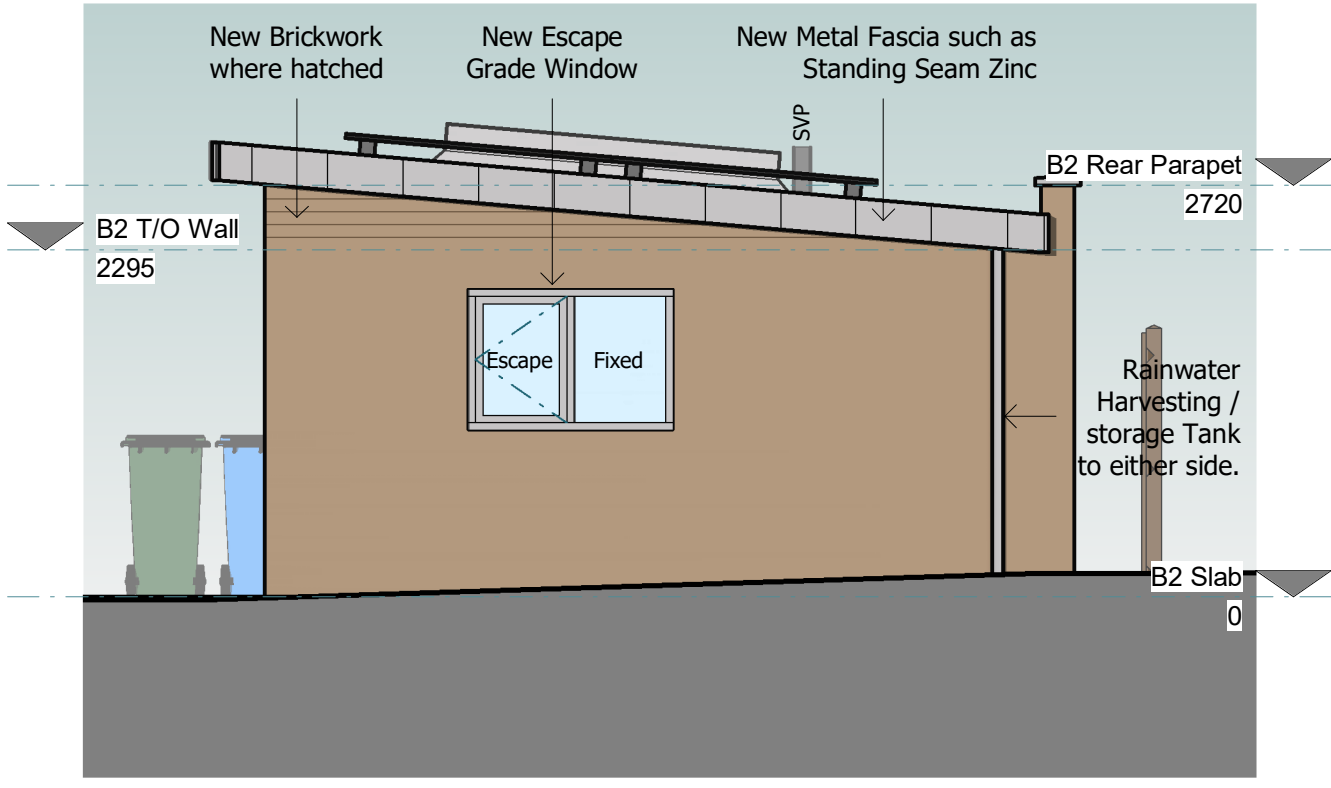

Proposed SW Elevation
1 : 50

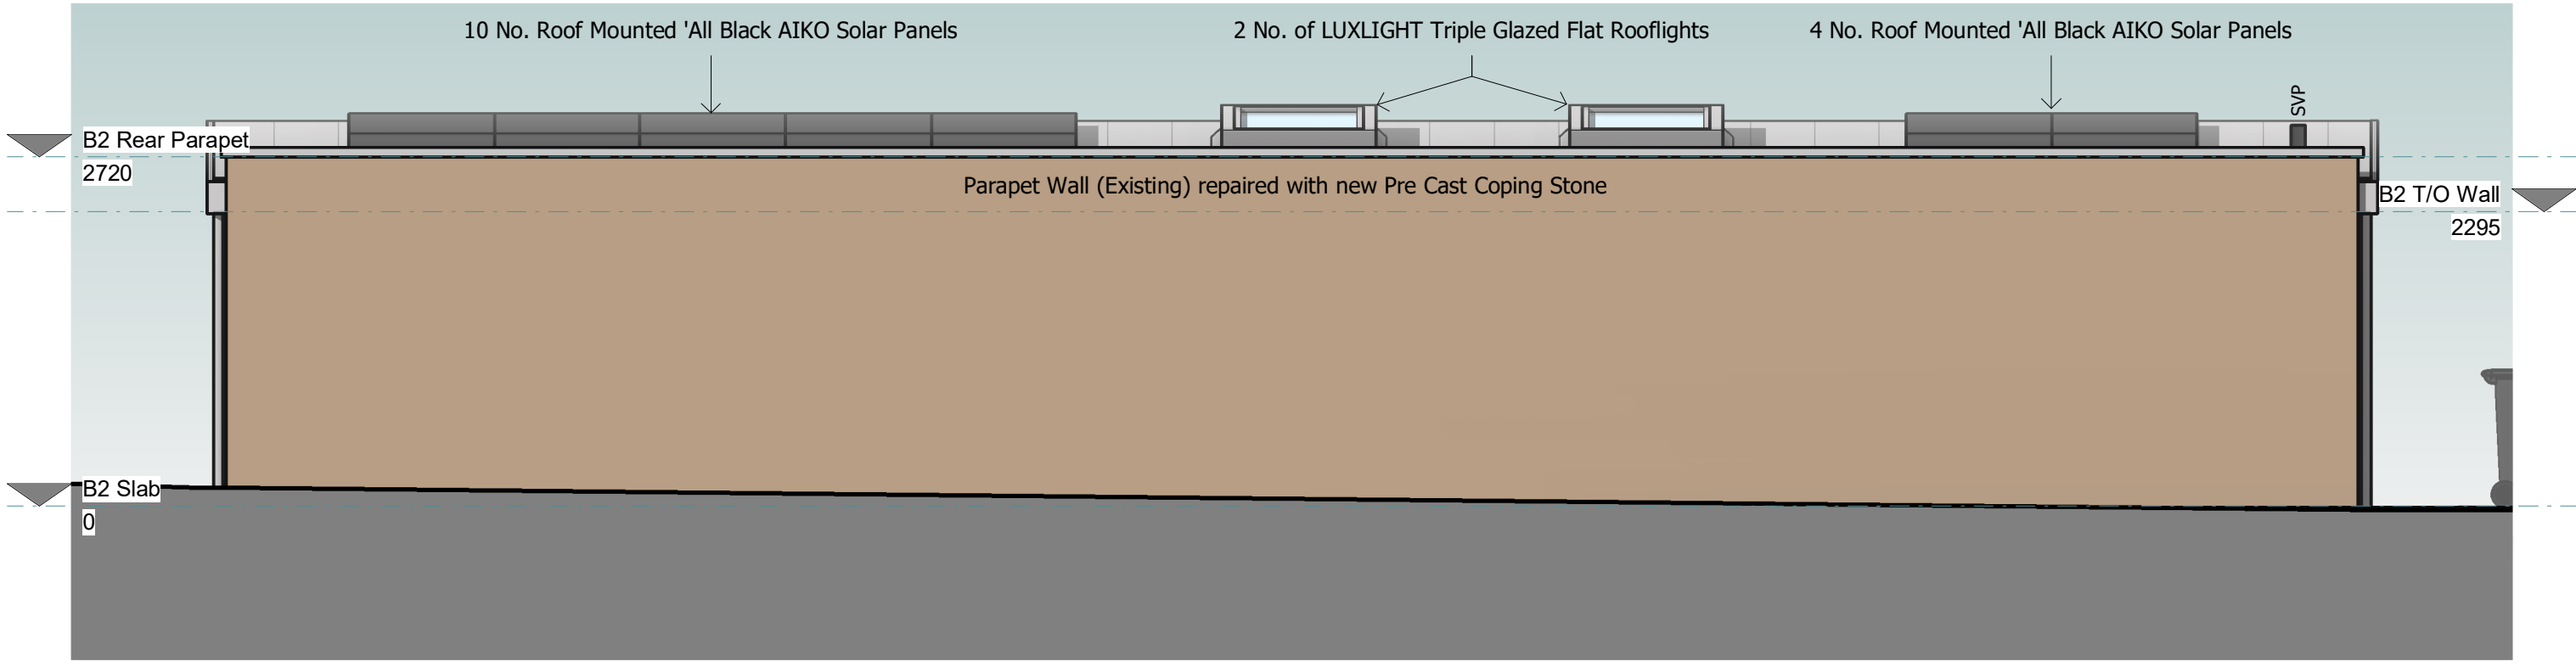

Building 2 - Proposed Floor Plan
1 : 50

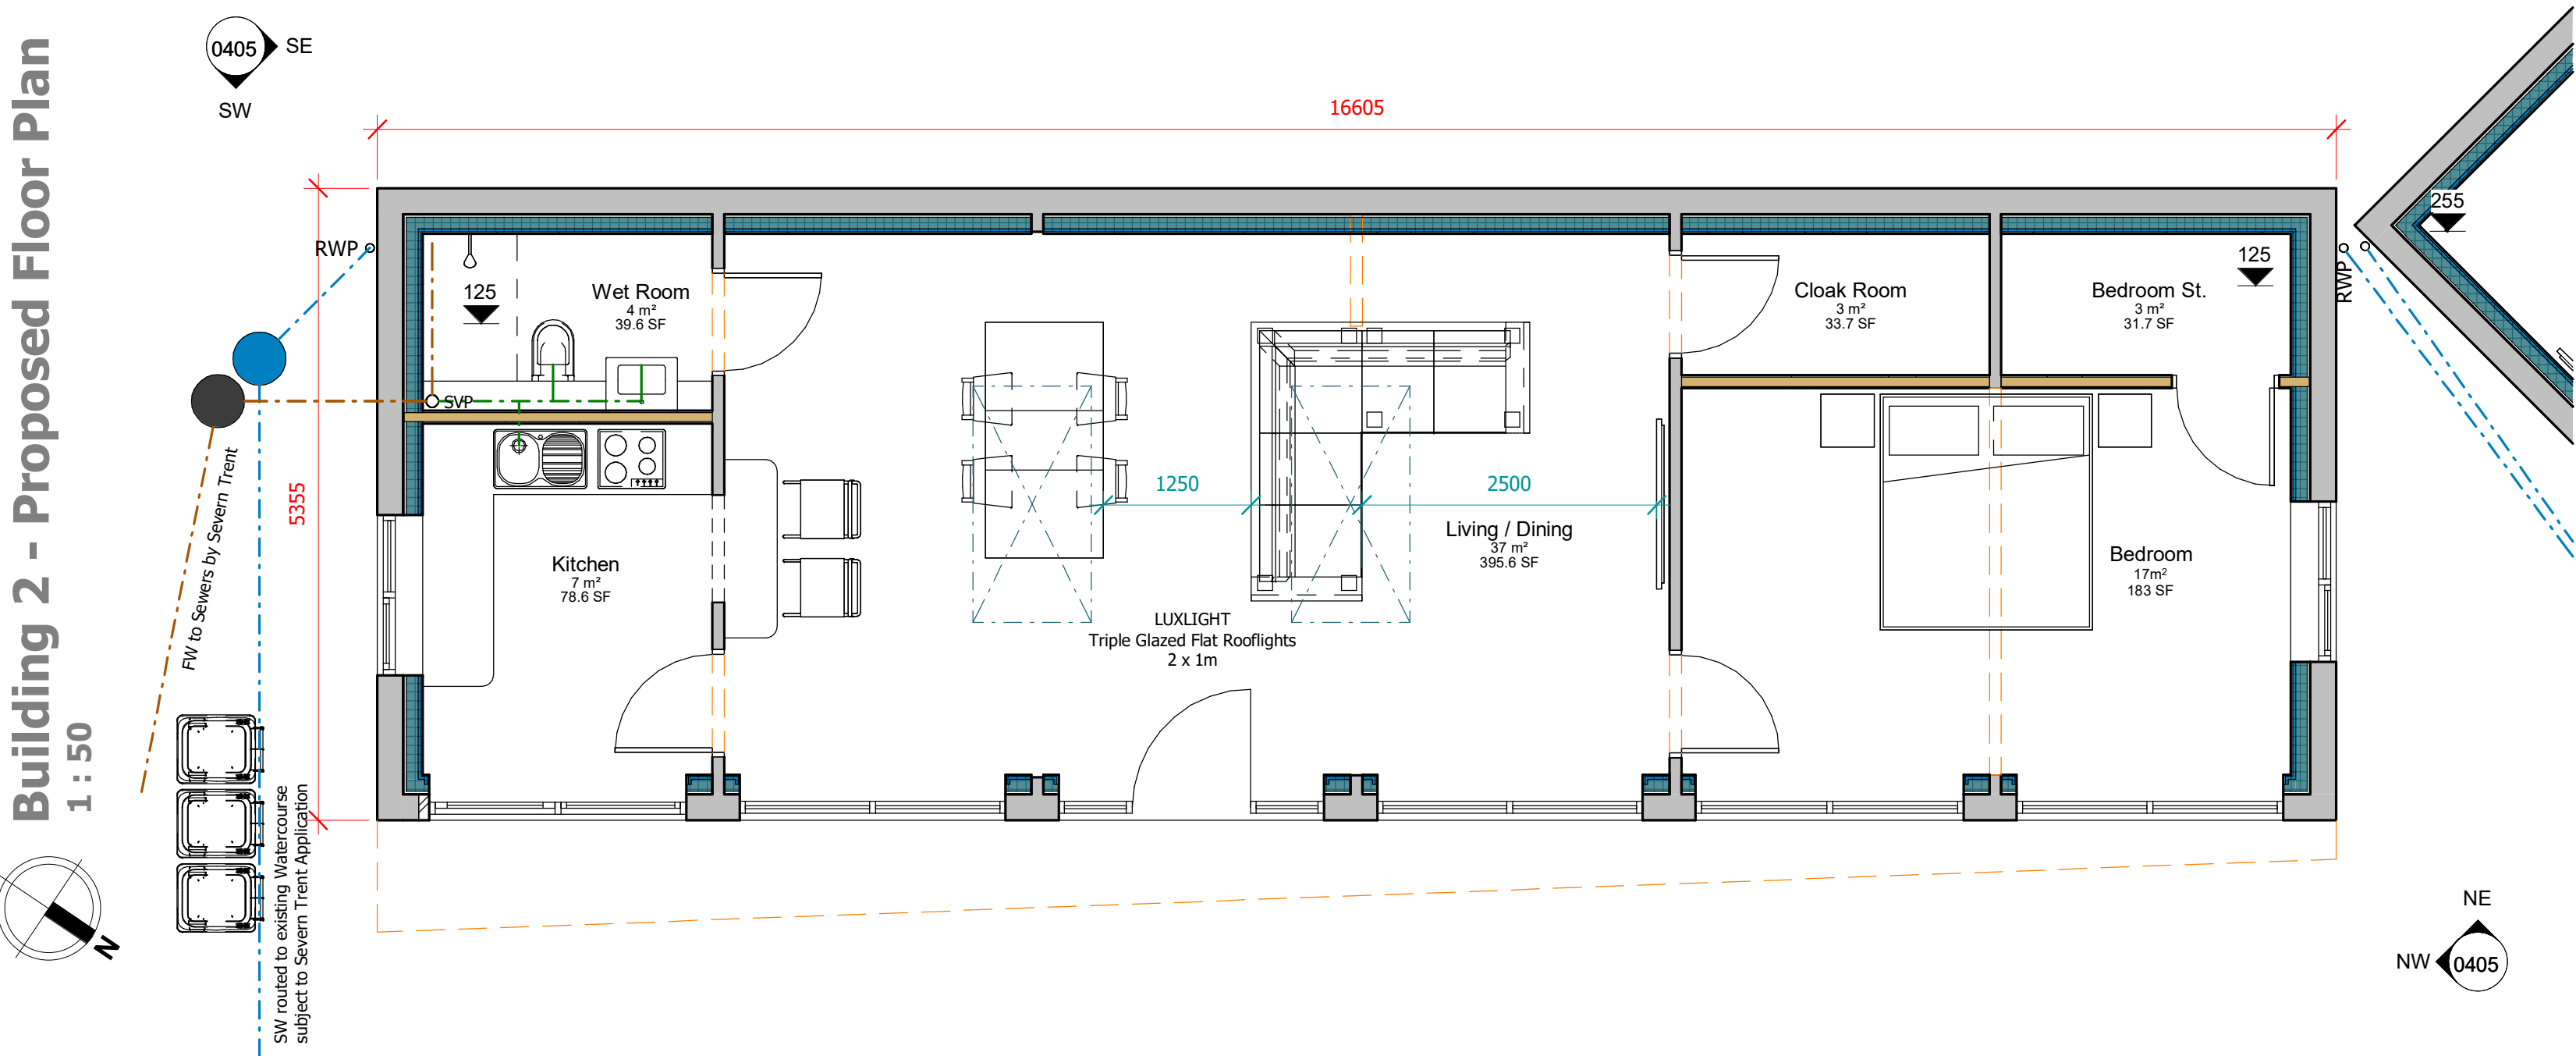

Rev	Date	By	Detail
-----	------	----	--------

Drawing status

RIBA Stage 2 - Concept Design

Client

Mr R. Ratcliffe

Project/Location

Conversion to 2 No. Self-Build Dwellings at:

Existing Garage Buildings adjacent to:
86 Froghall Road, Cheadle,
Stoke-on-Trent, ST10 1JT

Title	Date	Drawn
B2 - Proposed Plan & Elevations	18-08-25	BJ
Drawing Ref	Scale(s)	Revision
25-14-b3-B2-XX-DR-A-0405	1 : 50 @A1	A