



Existing Elevation - Front

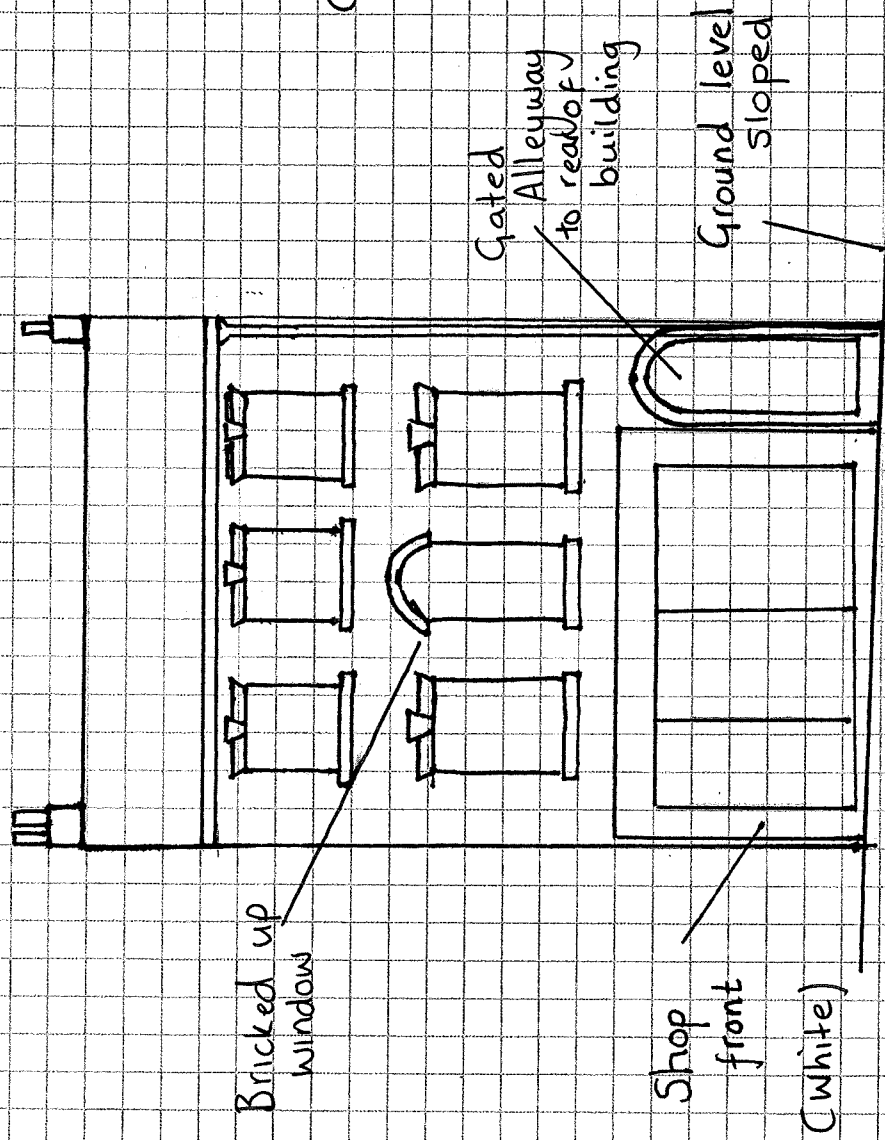


Existing Elevation - Back

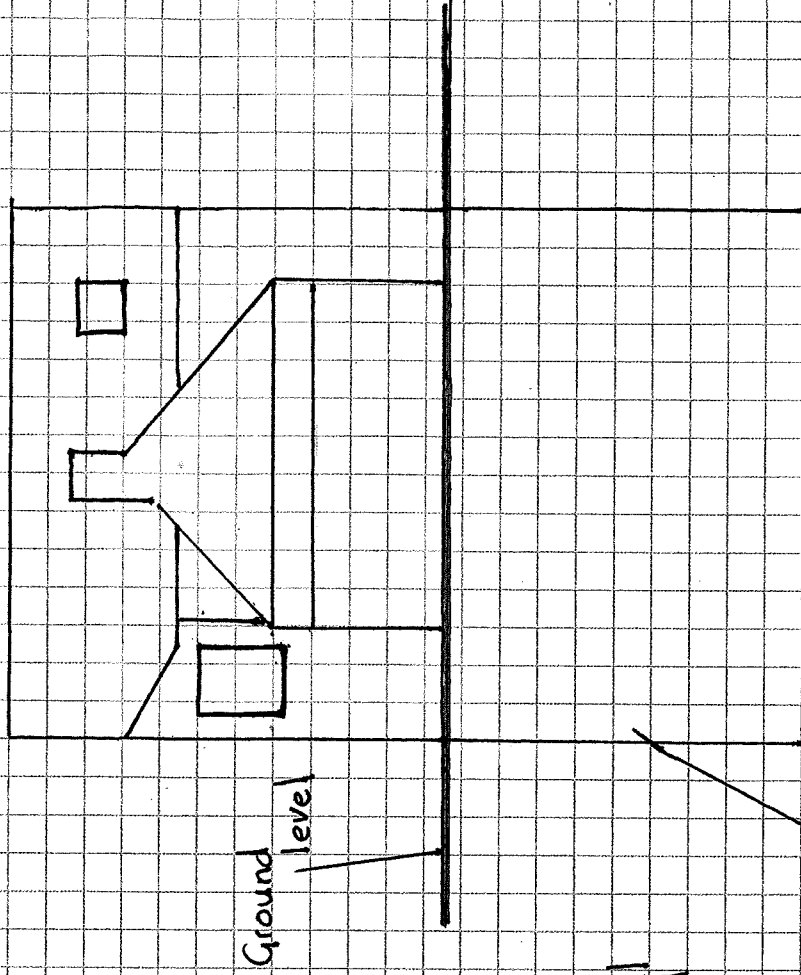

Steps down to
ground level

1:100

Exsting Side Elevation

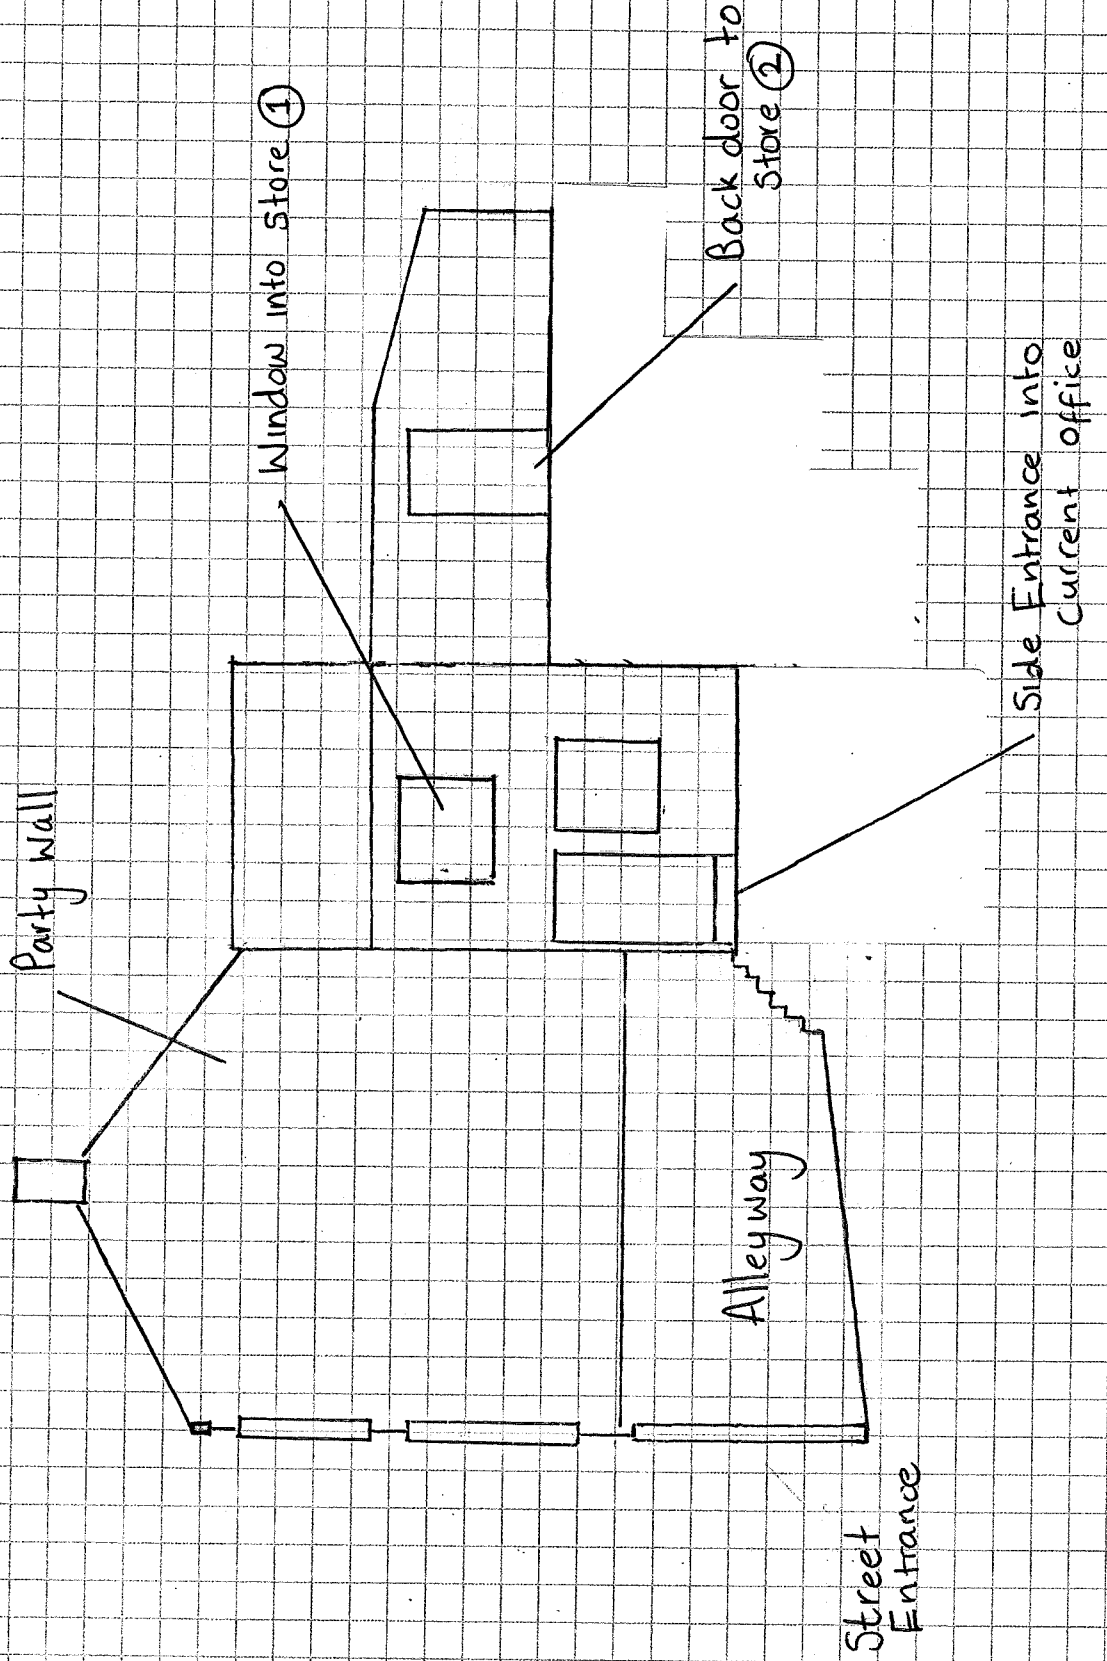

1:100