



Proposed Side Elevation

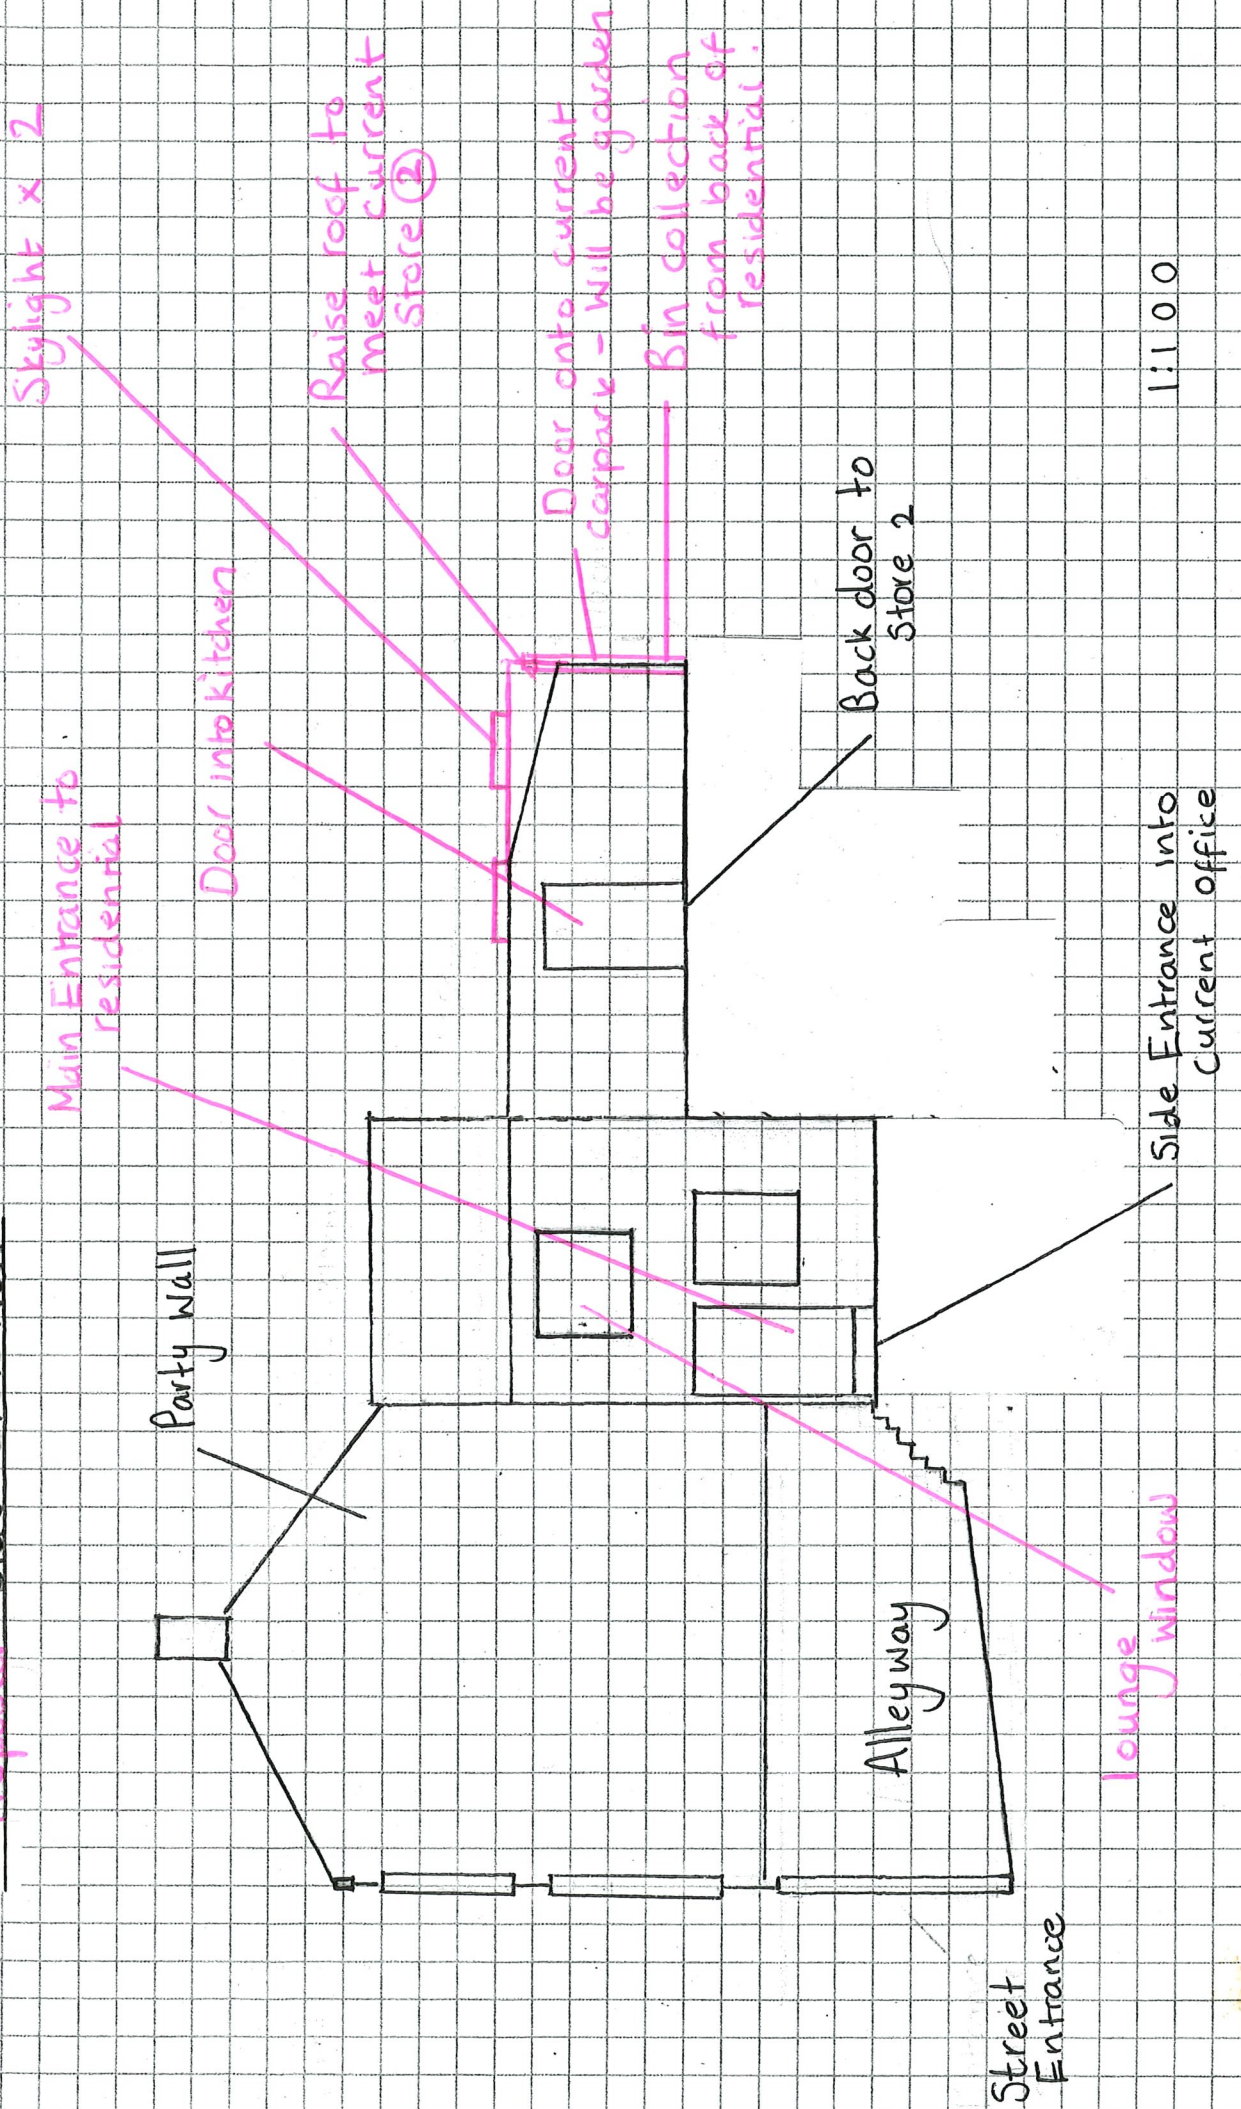

1:100

Proposed Elevation - Front

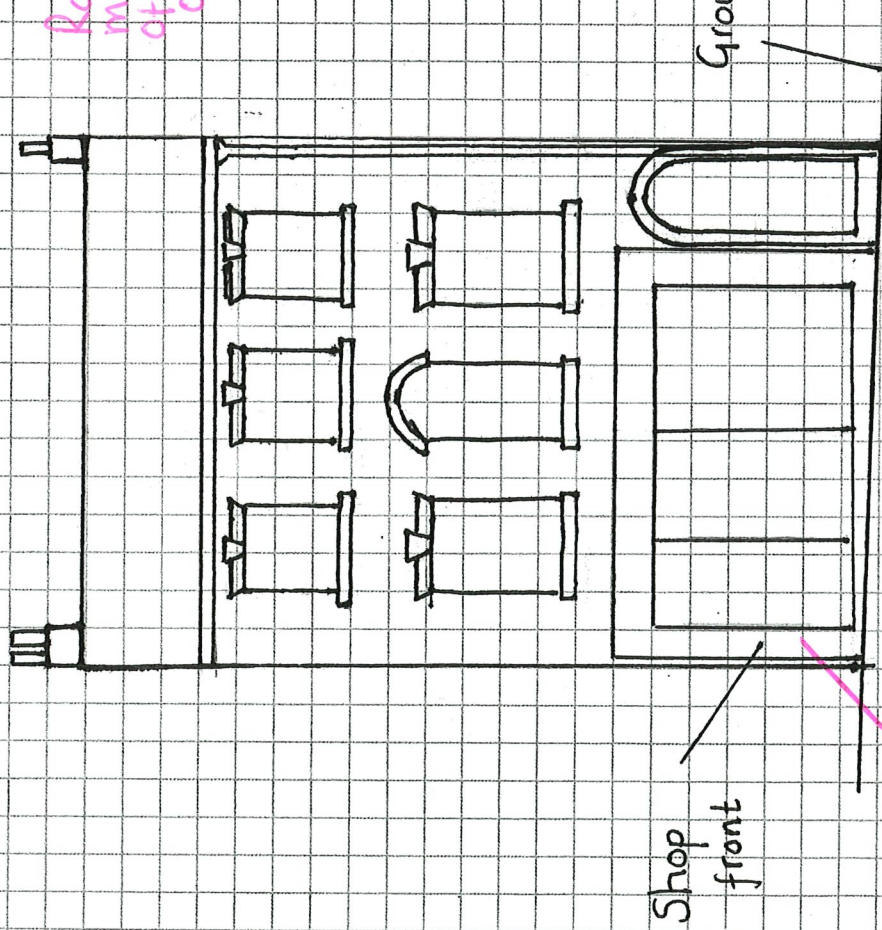

Proposed Elevation - Back

