

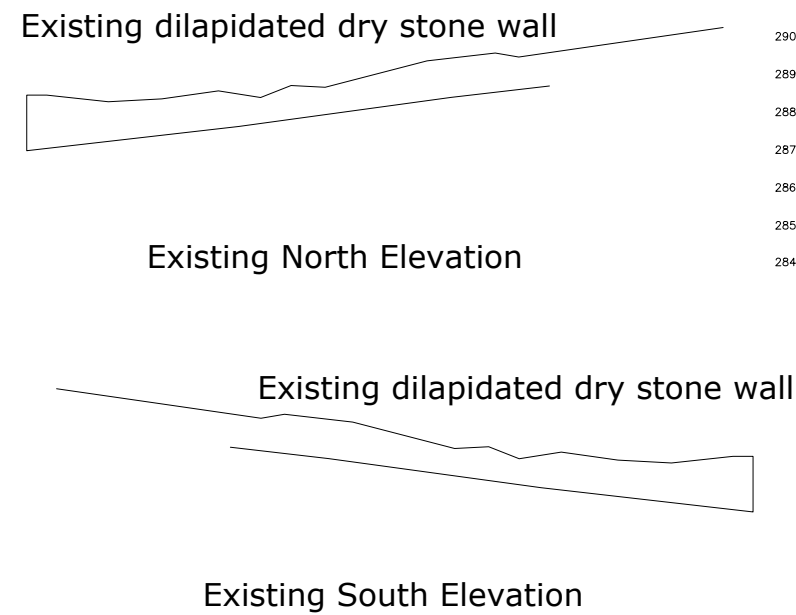
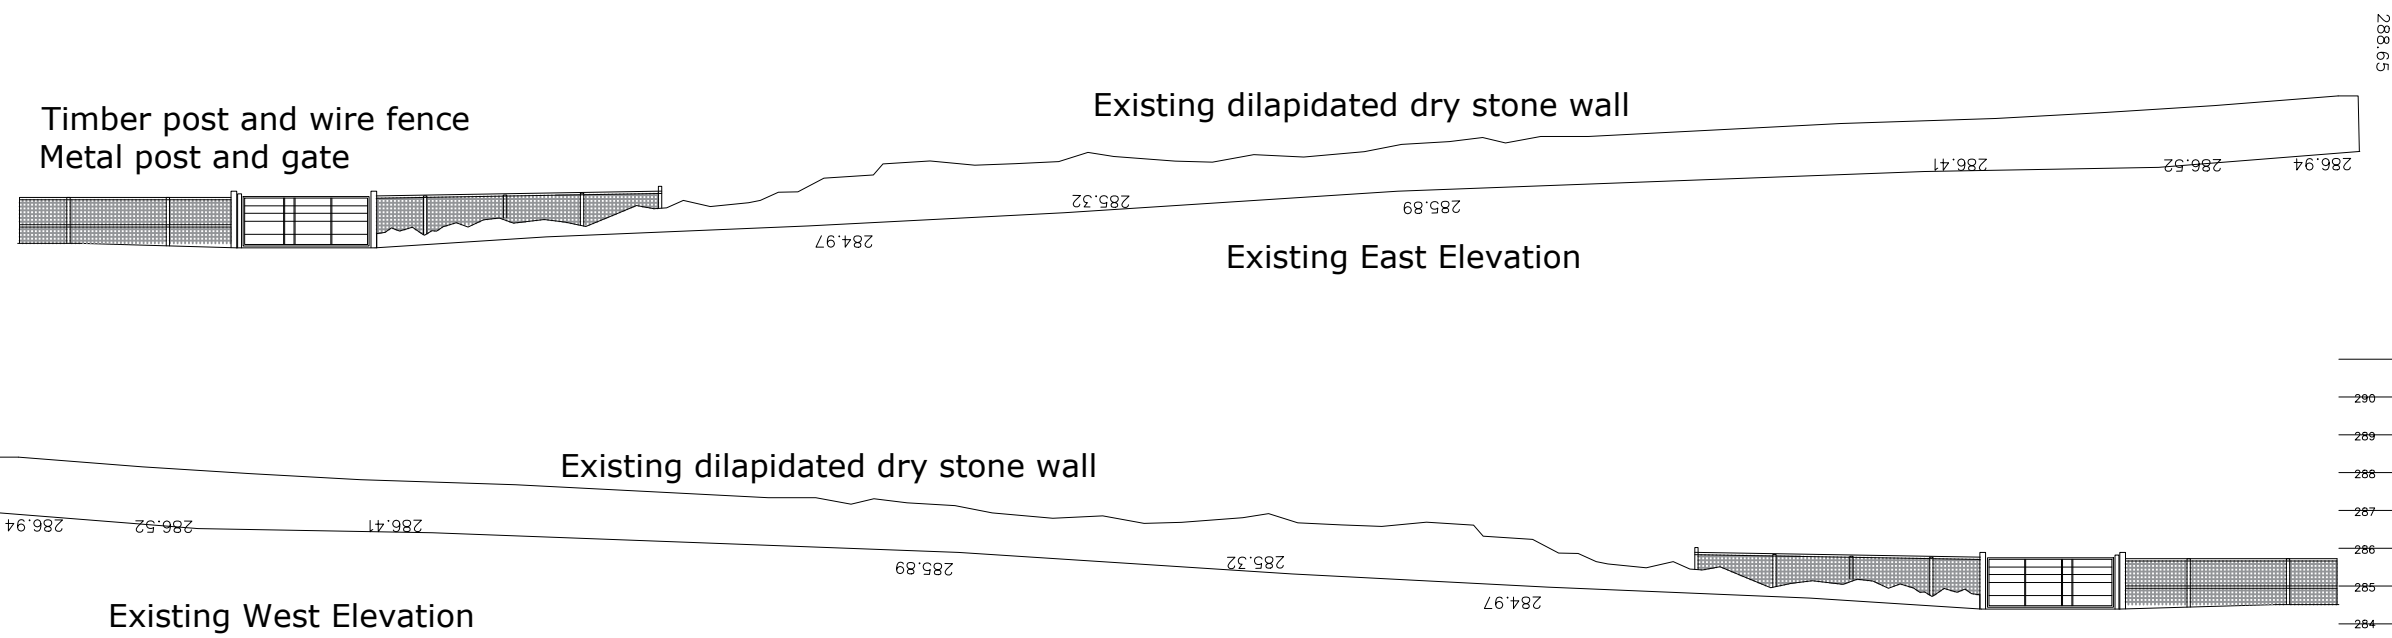


Existing

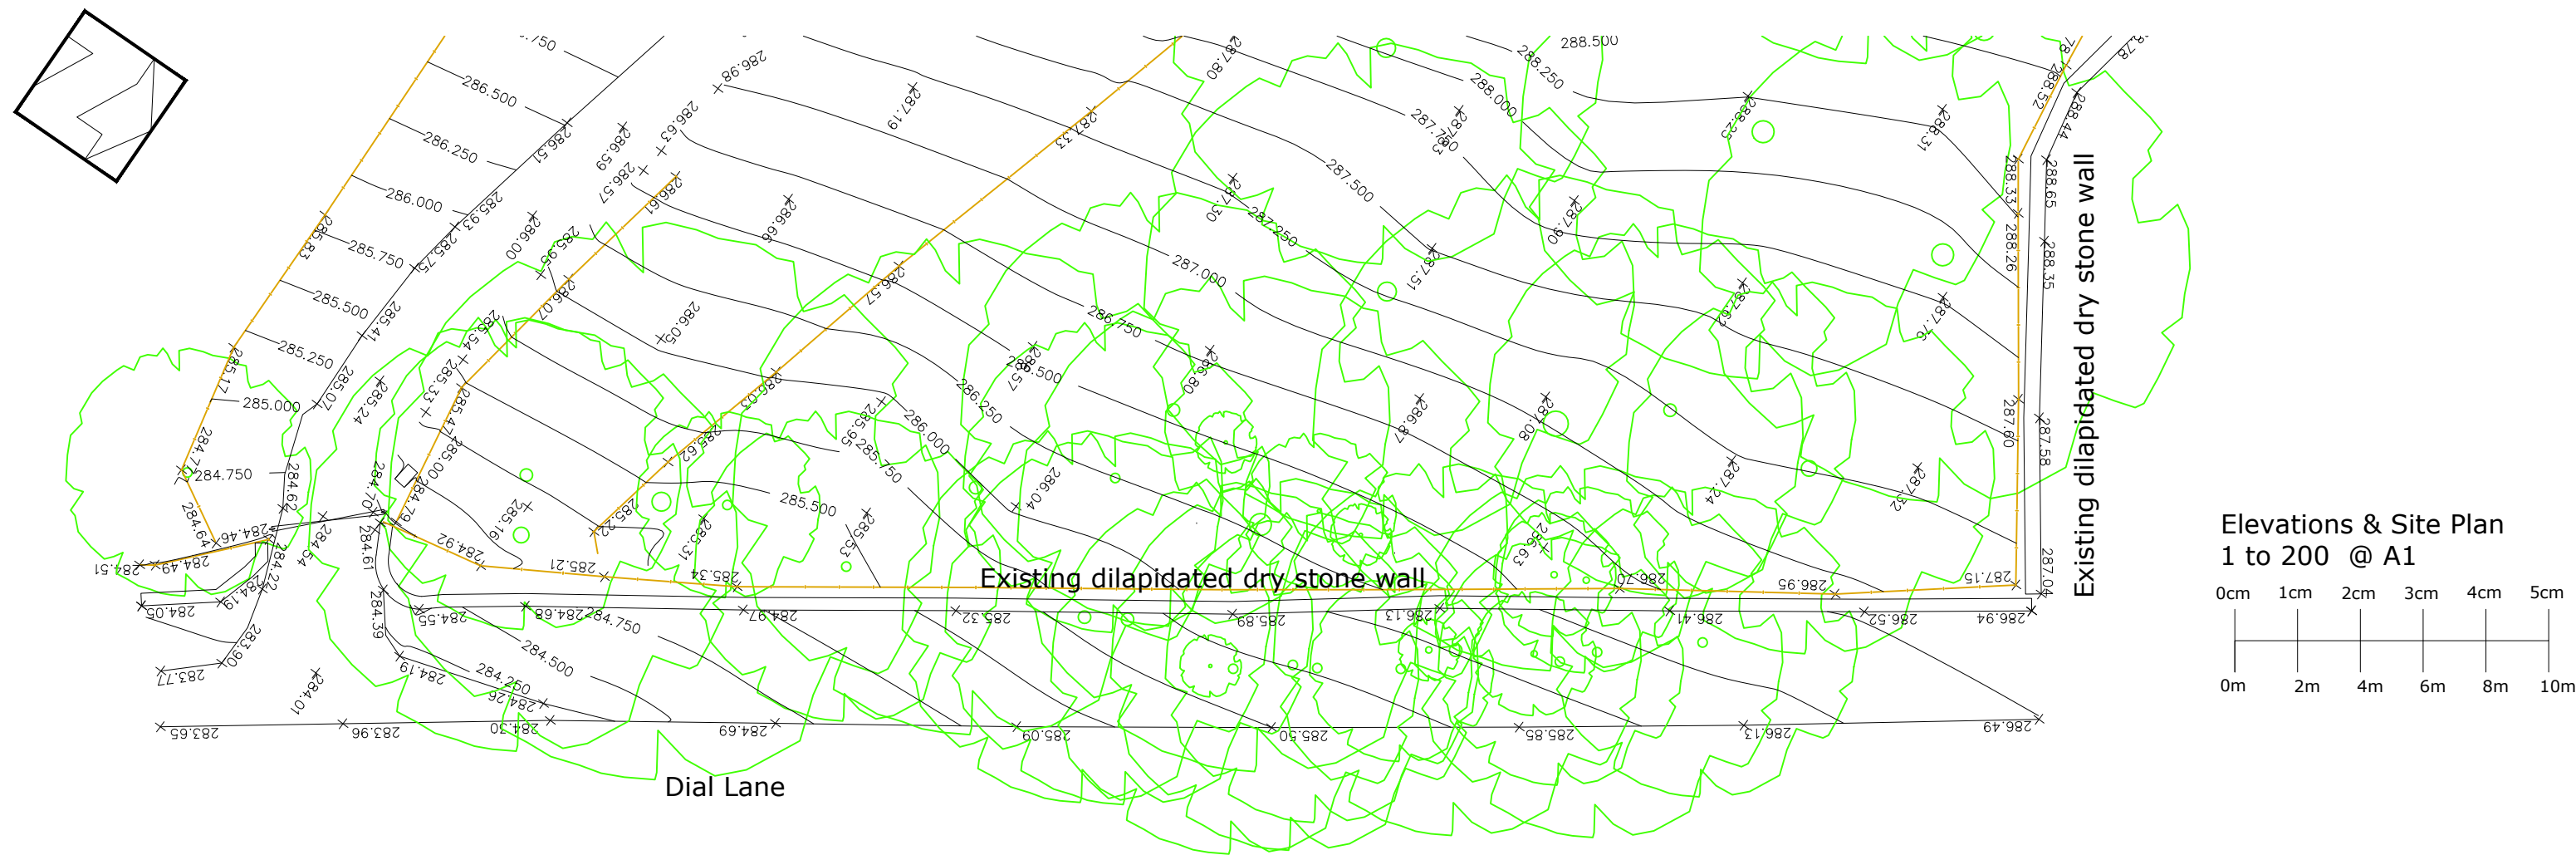

Proposed

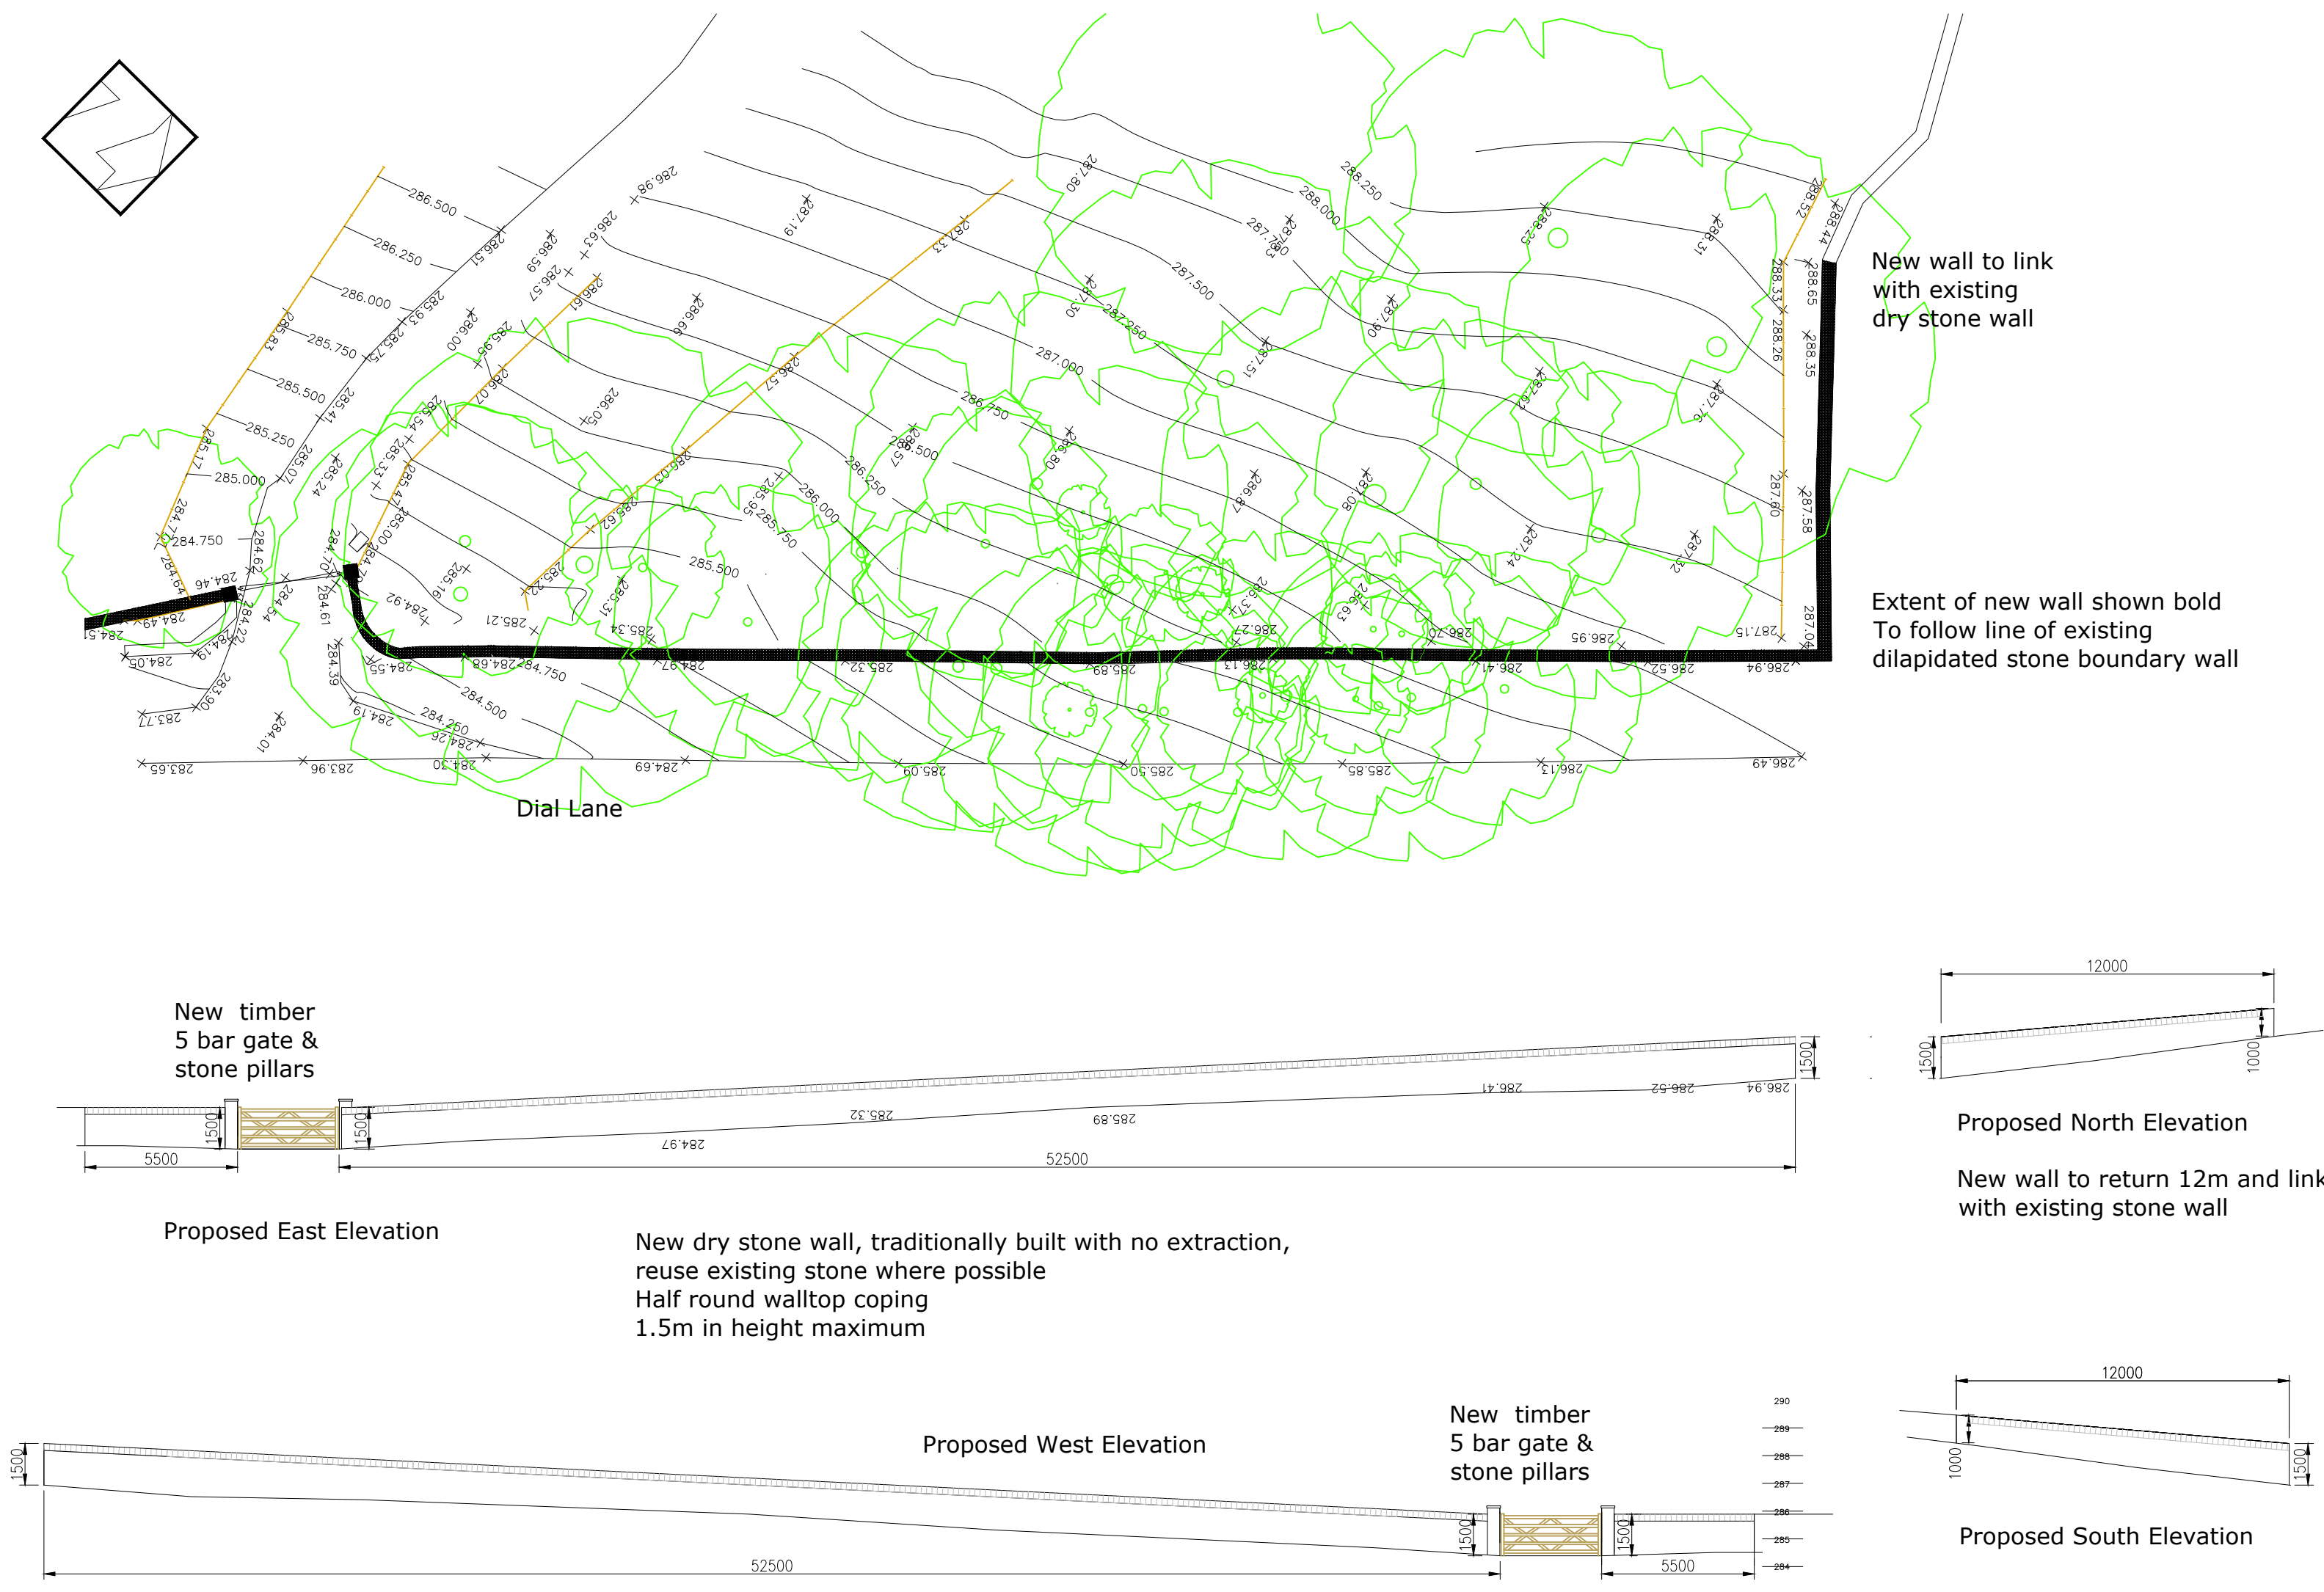

R1 - Height reduced to 1.5m & timber gate
R2 - Steps and pillars removed, confirm - NO EXTRACTION, traditional build method

DEMOLITION OF 2 AGRICULTURAL BUILDINGS TO BE REPLACED BY CUSTOM SELF-BUILD HOUSE;
INSTALLATION OF A PACKAGE SEWAGE TREATMENT PLANT, INSTALLATION OF GROUND SOURCE HEAT PUMP PIPE WORKS, SOLAR PANELS AND THE CONSTRUCTION OF 1.8M BOUNDARY WALL

Boundary wall - Existing & Proposed		
Site & Client Address Mr S Smallwood Stanley Farm Dial Lane Rushton Spencer Staffordshire SK11 0RU	Date:	29 - 09 - 2025
	Scale:	1:200@A1
	Drawing Ref:	C545
	Drawing No:	25/N6R2