




0m 4m 8m 12m 16m

VISUAL SCALE 1:200 @ A1

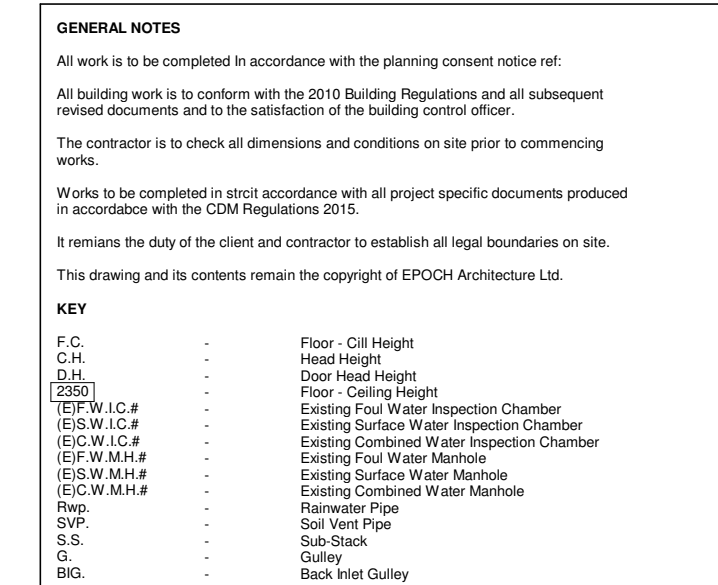

A	Red line revised further to client confirmation on ownership of adjacent build plot boundary. Tree line to northern boundary revised further to client confirmation.		24/10/25
Rev'	Details'	Rvl/Chk	Date'



EPOCH Architecture Limited
12 Robin Hill, Biddulph Moor, Staffordshire, ST8 7NL
T: 01782 929536
M: 07709 390128
E: jonathan@epocharchitecture.co.uk
W: www.epocharchitecture.co.uk



Client: Mr Stevens			
Project: 100 Congleton Road, Biddulph - Extension Alterations			
Drawing Title: Existing and Proposed Block Plans			
Stage:		Status:	
Drawn By: Author		Date: 09/09/25	Scale: 1 : 200
EPOGH Project Number:		Client Project Number: P407	Sheet Size: A1
P407 - 208 PP05			Revision:
			A