
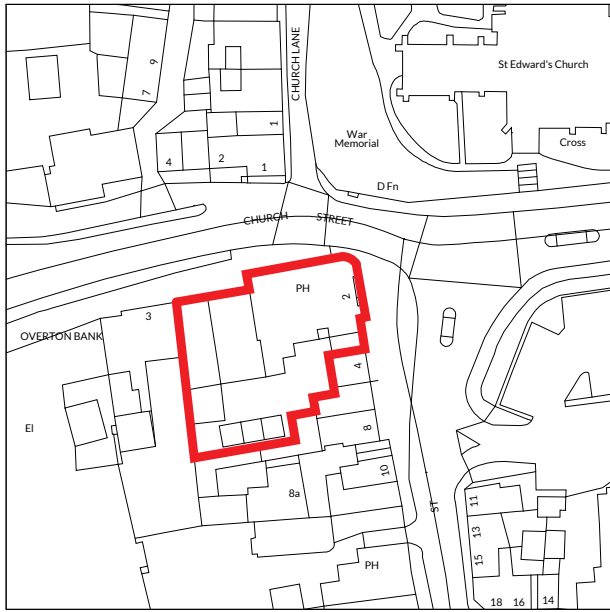
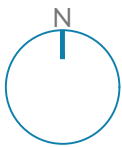


1 LOCATION PLAN
SCALE 1:1250

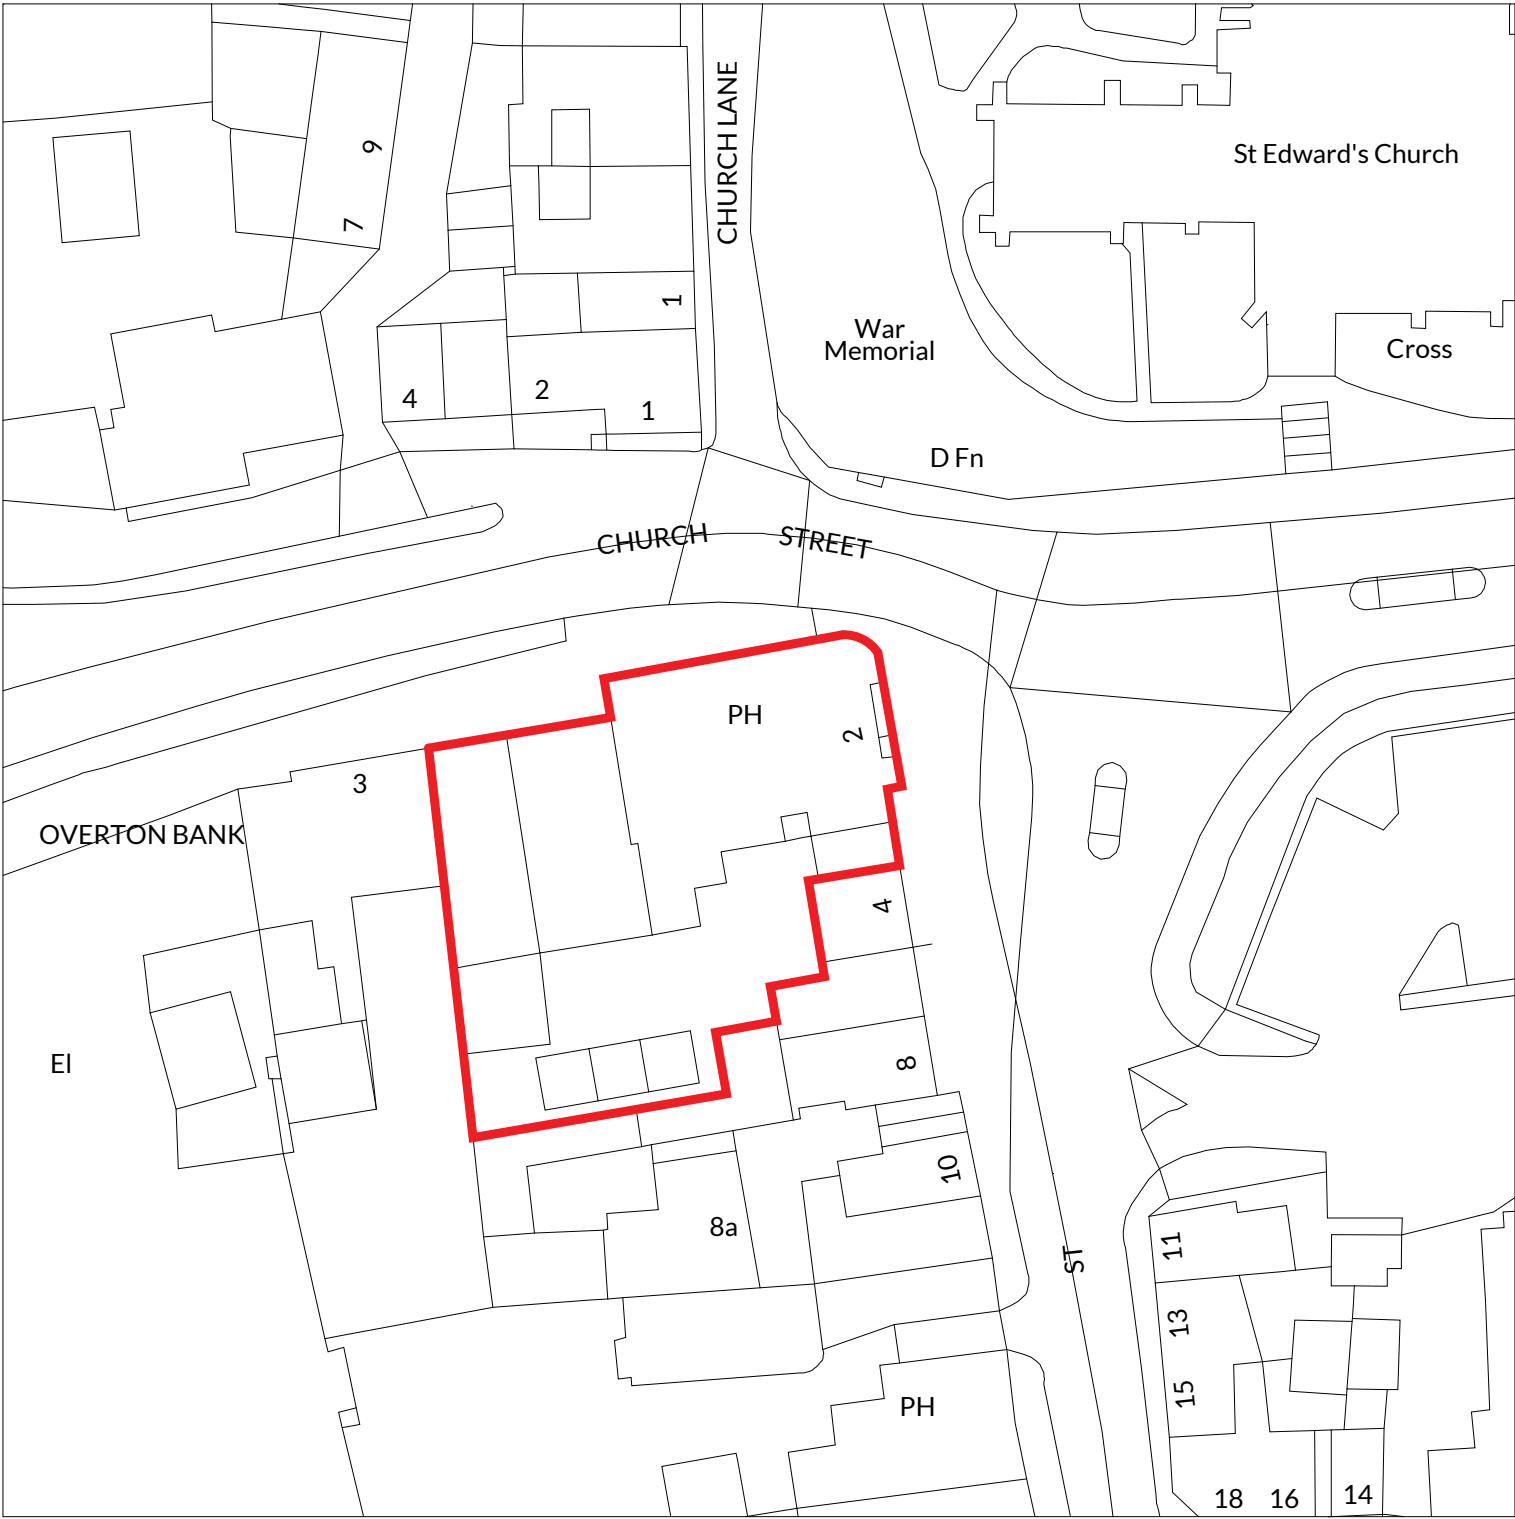

2 BLOCK PLAN
SCALE 1:500

JOB NO	DWG NO	REV	
3094	300	/	
REVISION	DATE	DWN	CHK
This drawing is the property of DVA Ventures Limited. Copyright and design rights are reserved by them and the drawing is issued on the condition that it is not copied either wholly or in part without the written consent of DVA Ventures Limited.			

D|V Architects
Interiors | Design | Delivery
Hallcourt House, 8 Hallcourt Crescent,
Cannock, Staffordshire WS11 0AB
Telephone: 01543 547 877
Email: studio@dv-architects.co.uk

RIBA

CLIENT

wetherspoon

PROJECT

**THE GREEN DRAGON
LEEK
(PN 7029)**

DRAWING TITLE

**LOCATION AND BLOCK
PLAN**

SCALE

AS STATED @ A3

DATE 23.09.25	DRAWN BY MB	CHECKED BY MA
------------------	----------------	------------------

STATUS

PRELIMINARY

JOB NO	DWG NO	REV
3094	300	/