




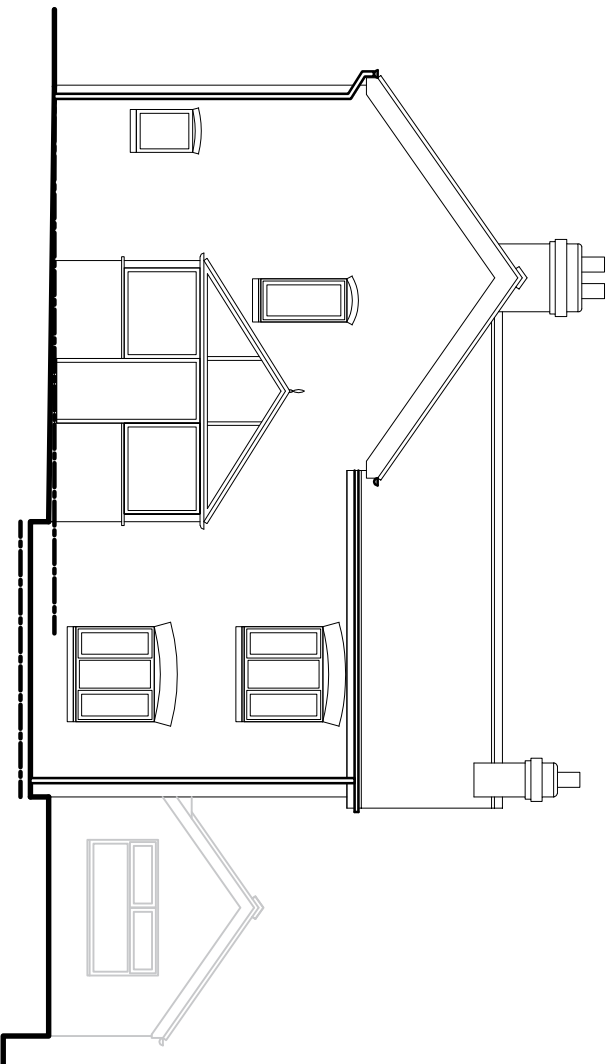


North East Facing Elevation

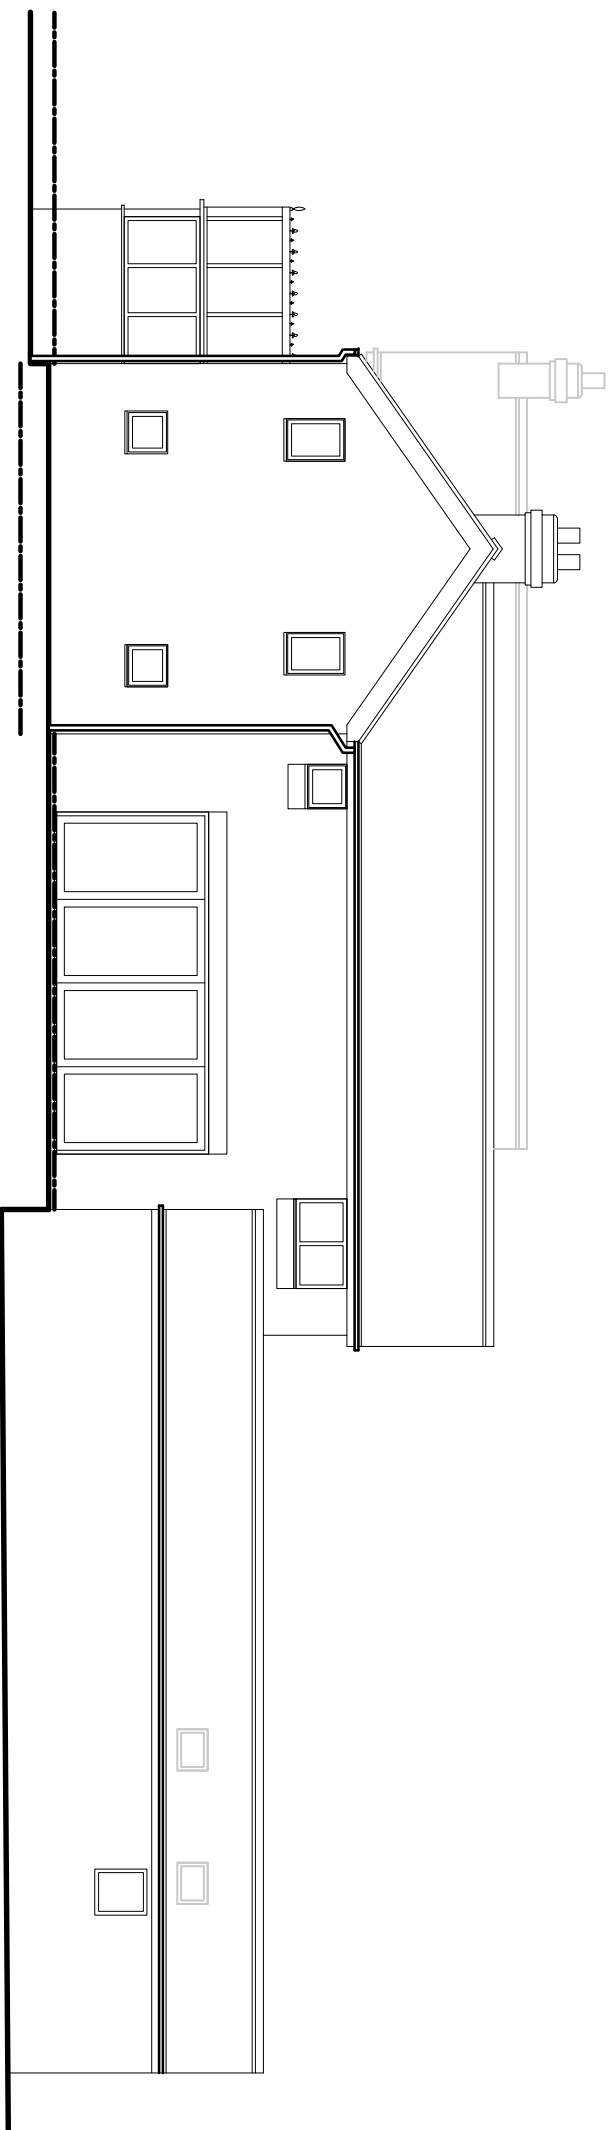


North West Facing Elevation

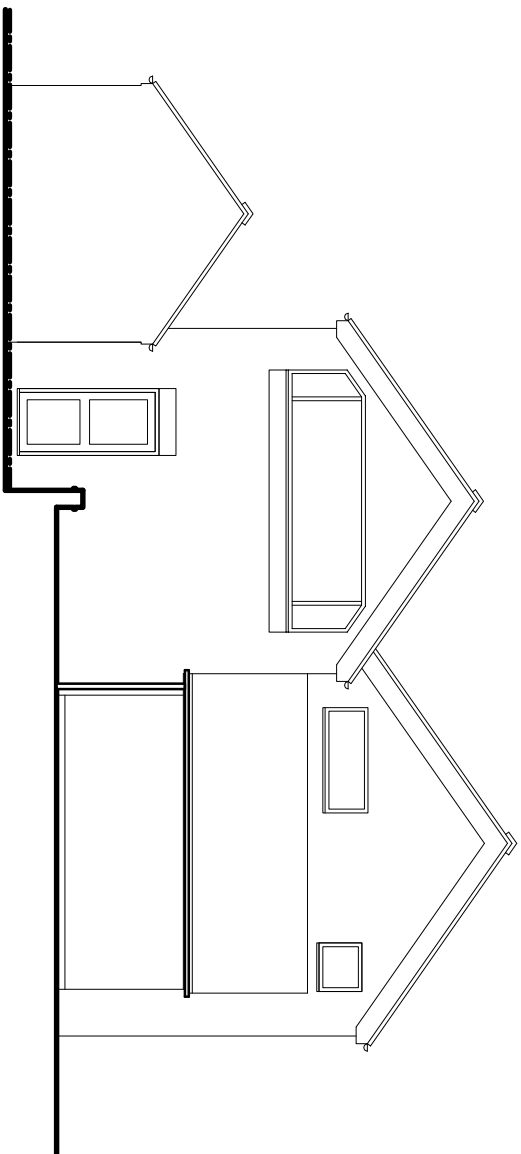


South West Facing Elevation

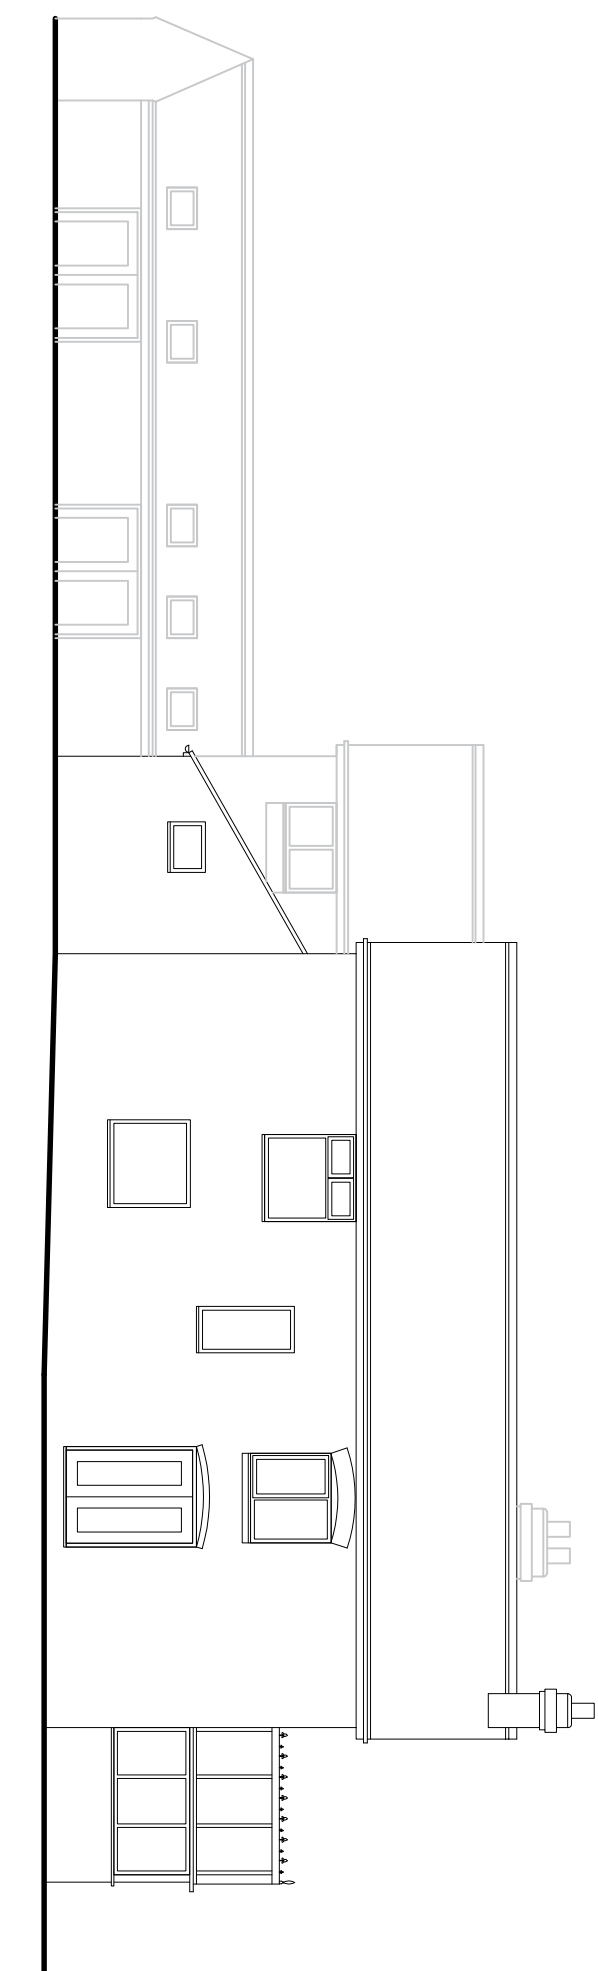


South East Facing Elevation

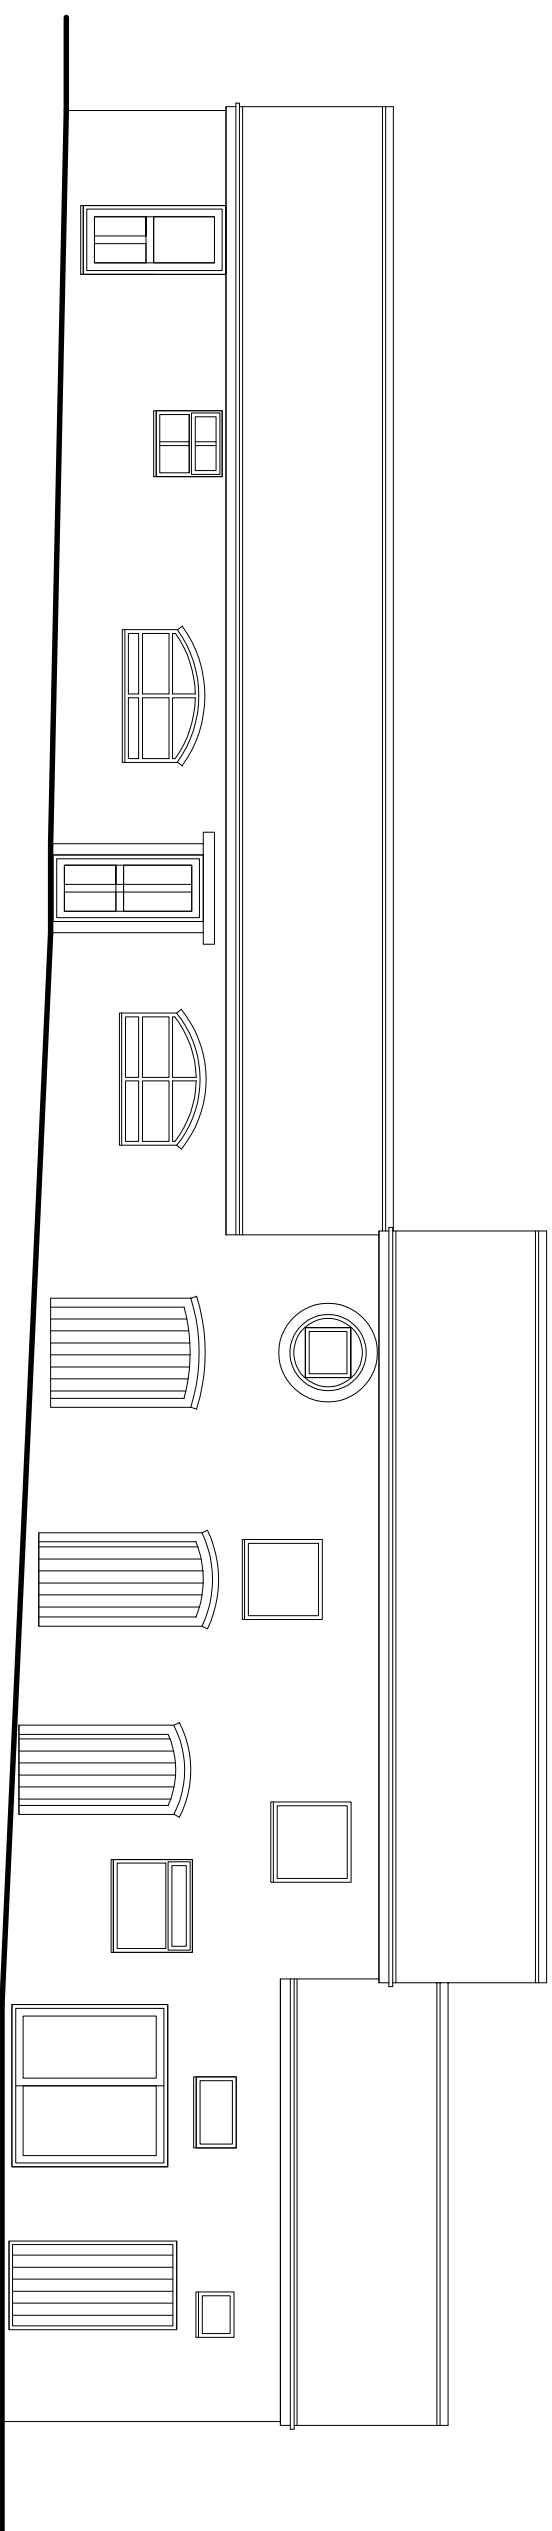


South East Facing Elevation Outbuilding

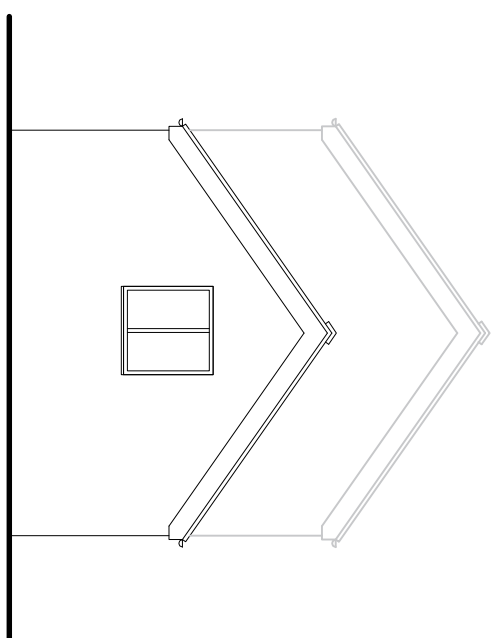

South West Facing Elevation Outbuilding

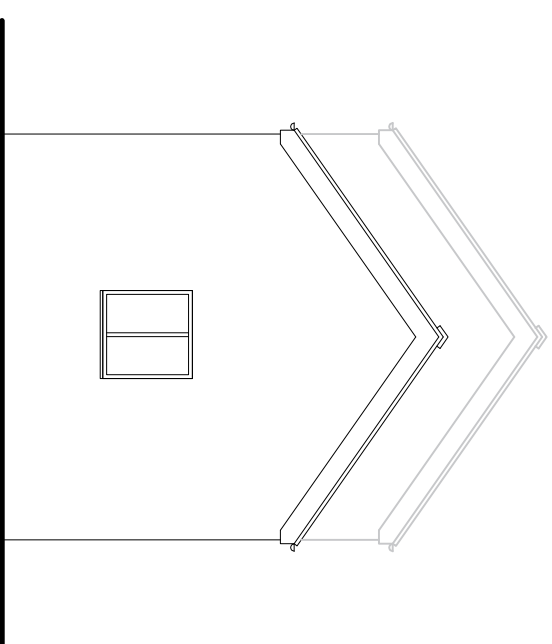


North East Facing Elevation Outbuilding

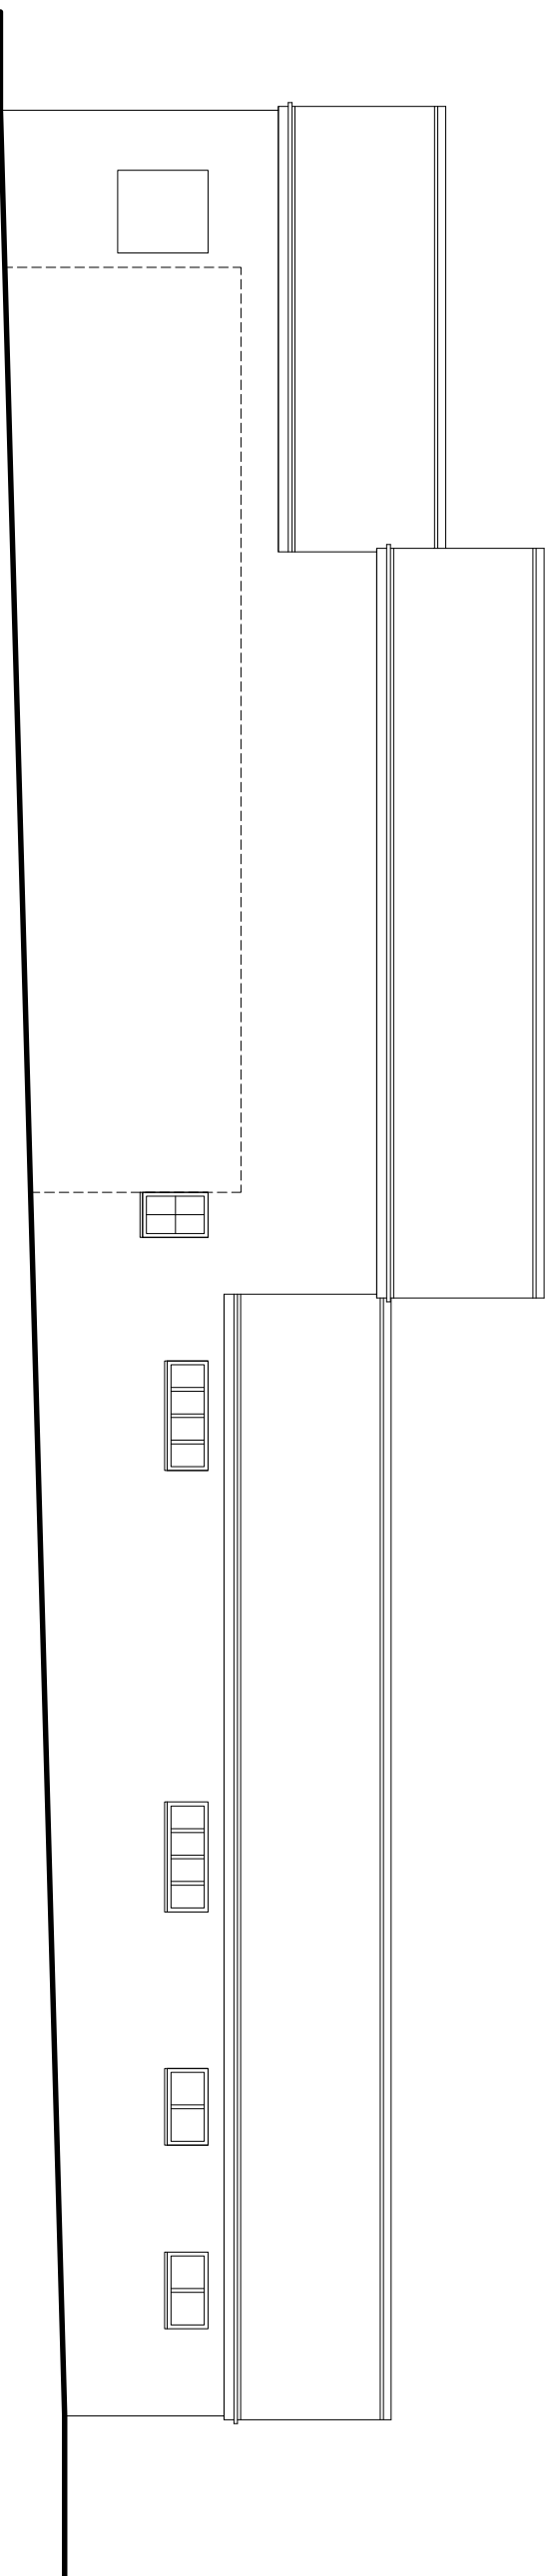

North West Facing Elevation Outbuilding

Scale Bar @ 1:100

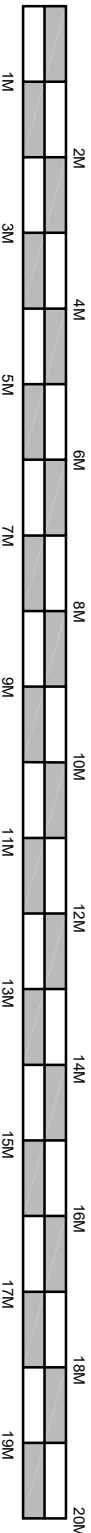

REV	DATE	COMMENTS	BY

Existing & Proposed Elevations

Drawn By: **ST**

July **2025**

Scale:	Paper size
1	1

1:100

Paper size
A1

P.13689

Revision

AL(0)09

Townsend
EST. 1946
& Renaudon
CHARTERED SURVEYORS & ARCHITECTURAL DESIGNERS

Townsend and Rendaon
3 Trentham Office Village
Stoke-on-Trent, ST4 8GH
Tel: 01782 65957
Email: enquiries@t-and-r.co.uk
Web: t-and-r-architectural.co.uk

Client:

Halliwell Homes Ltd.

Project

**Proposed internal alterations at
Little Brook House Farm, Ash
Bank Rd, Stoke-on-Trent,
Staffs, ST2 9DR**

REV	DATE	COMMENTS	BY