


NORTH


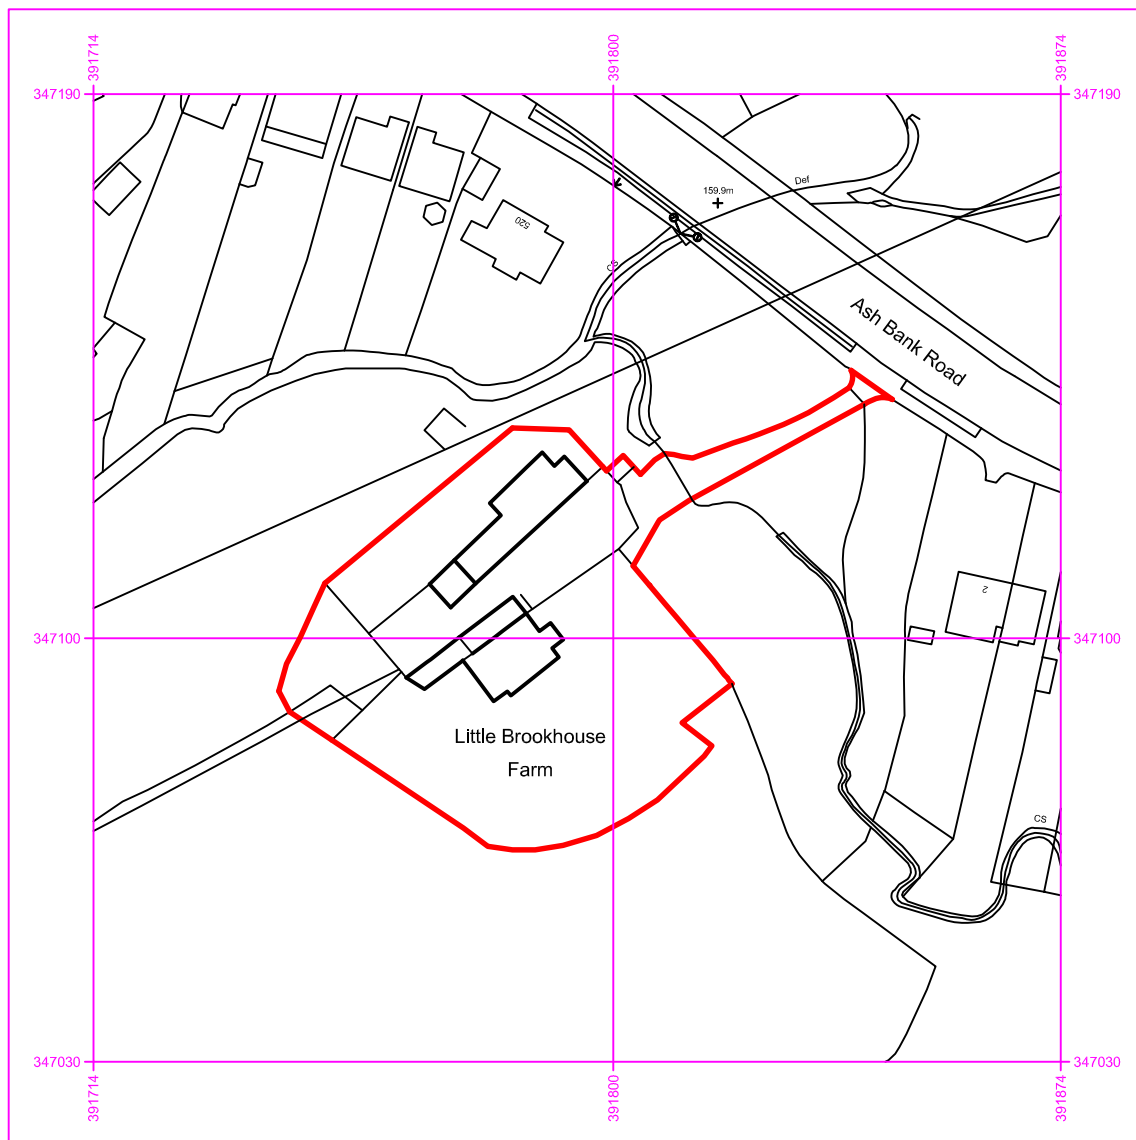


Ordnance Survey 
UKmapcentre.com



Serial number: 308619

© Crown copyright and database right 2025
Ordnance Survey licence AC0000848283
Reproduction in whole or in part is prohibited
without the prior permission of Ordnance Survey.

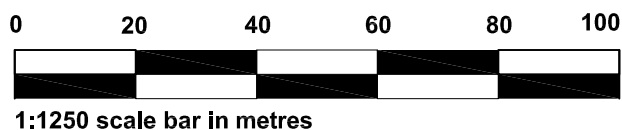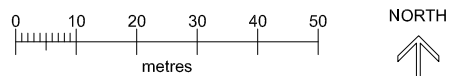

go2plan

Planning & Design

Tel: 07957 634478 email: jon@go2plan.co.uk

SITE LOCATION PLAN
LITTLE BROOK HOUSE FARM
ASH BANK ROAD
STOKE-ON-TRENT
STAFFORDSHIRE
ST2 9DR

Dwg No. LBF 001
Scale: 1:1250 @ A4
date: 30.04.25
drawn: jon evans