


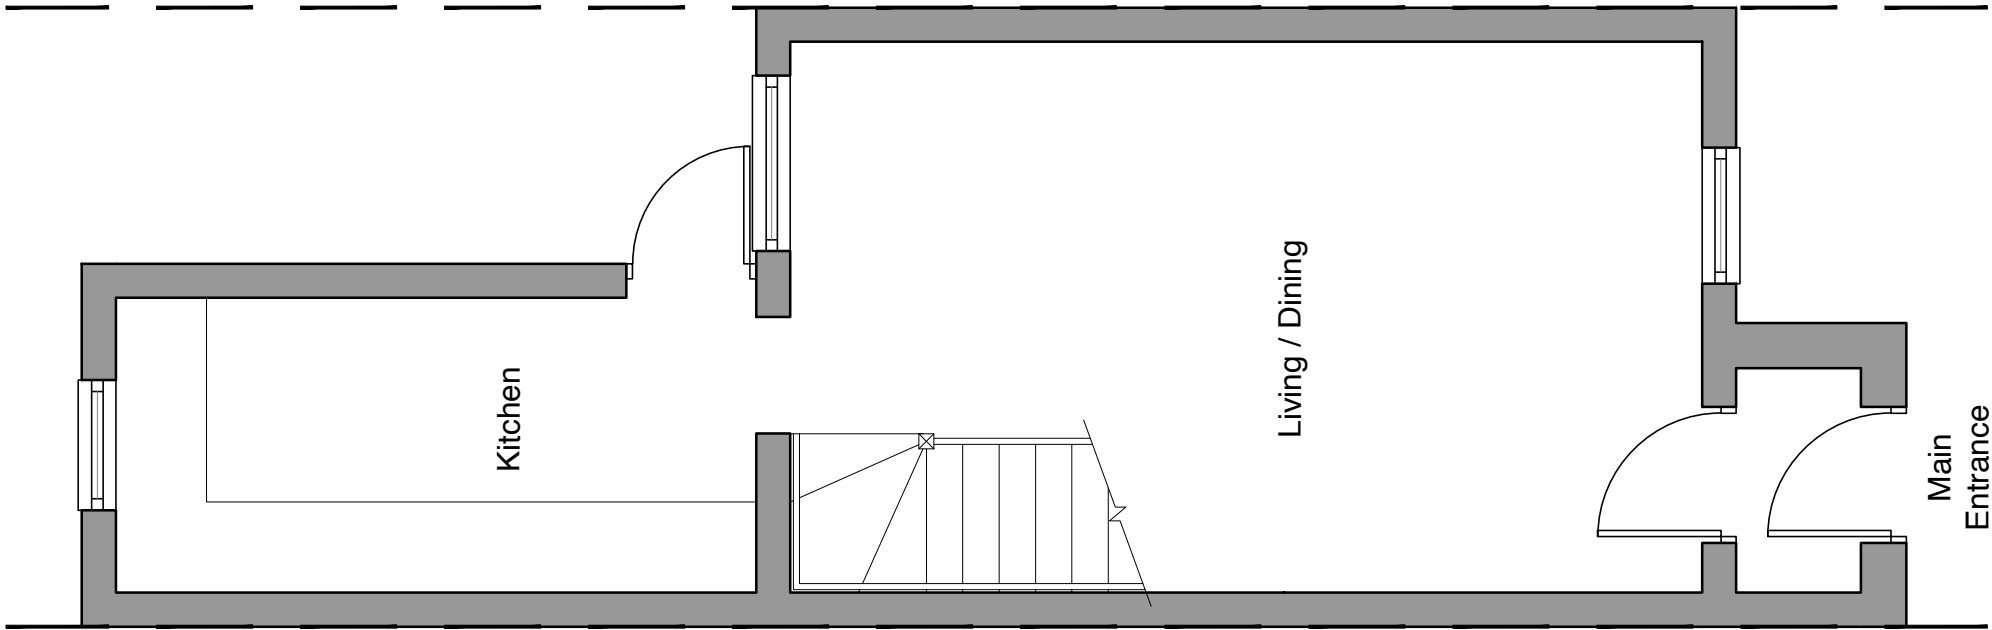

1:50 Paper Scale Check (mm)

0 1000 2000 3000 4000

			Address			
			27 Bangor Terrace, Caudon Low, Stoke-on-Trent, ST10 3EU			
			Title			
			Existing Plans			
P1	09/09/25	Client Comment	No.	Revision	Scale	Date
Rev.	Date	Description	101	P1	1:50 @ A3	09/09/2025