
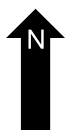
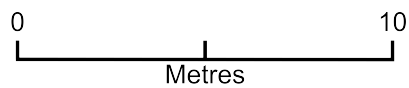


27 bangor terrace extension

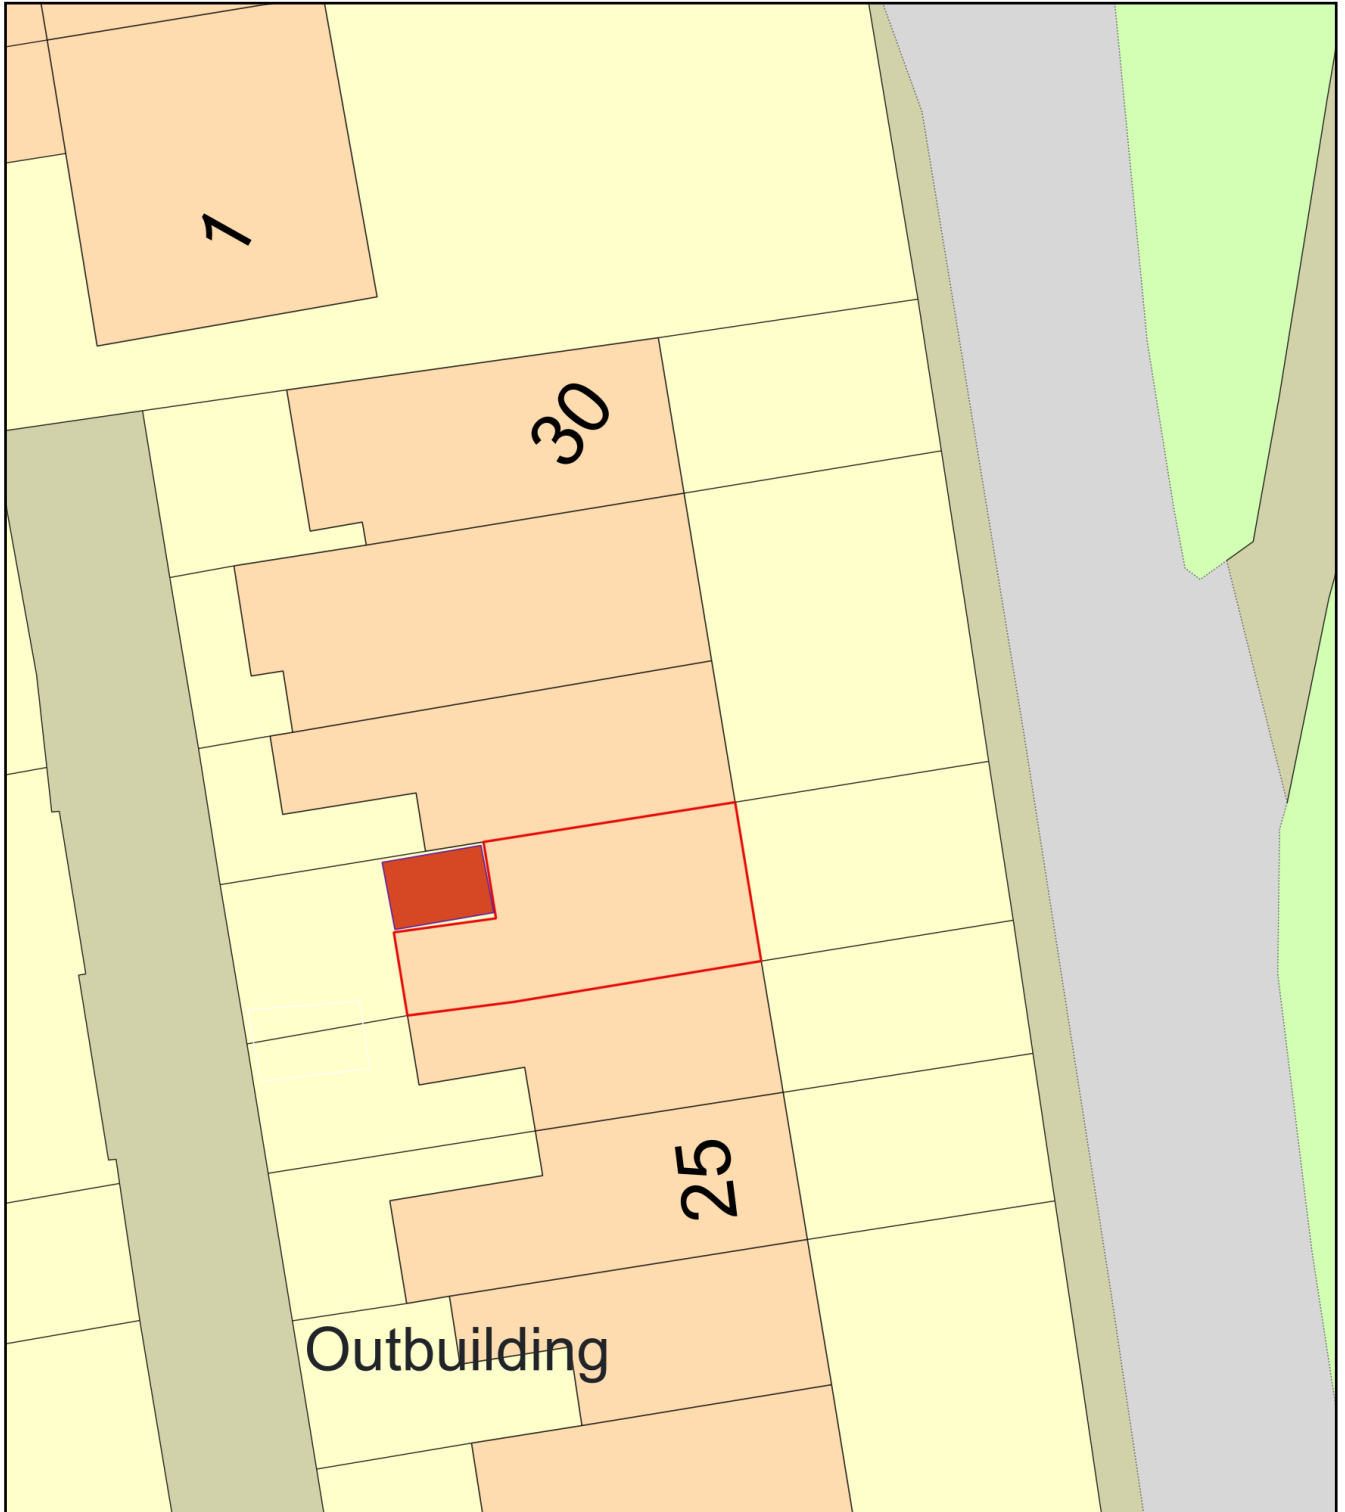

Plan Produced for: Joe Handforth

Date Produced: 02 May 2025

Plan Reference Number: TQRQM25122082349245

Scale: 1:200 @ A4