



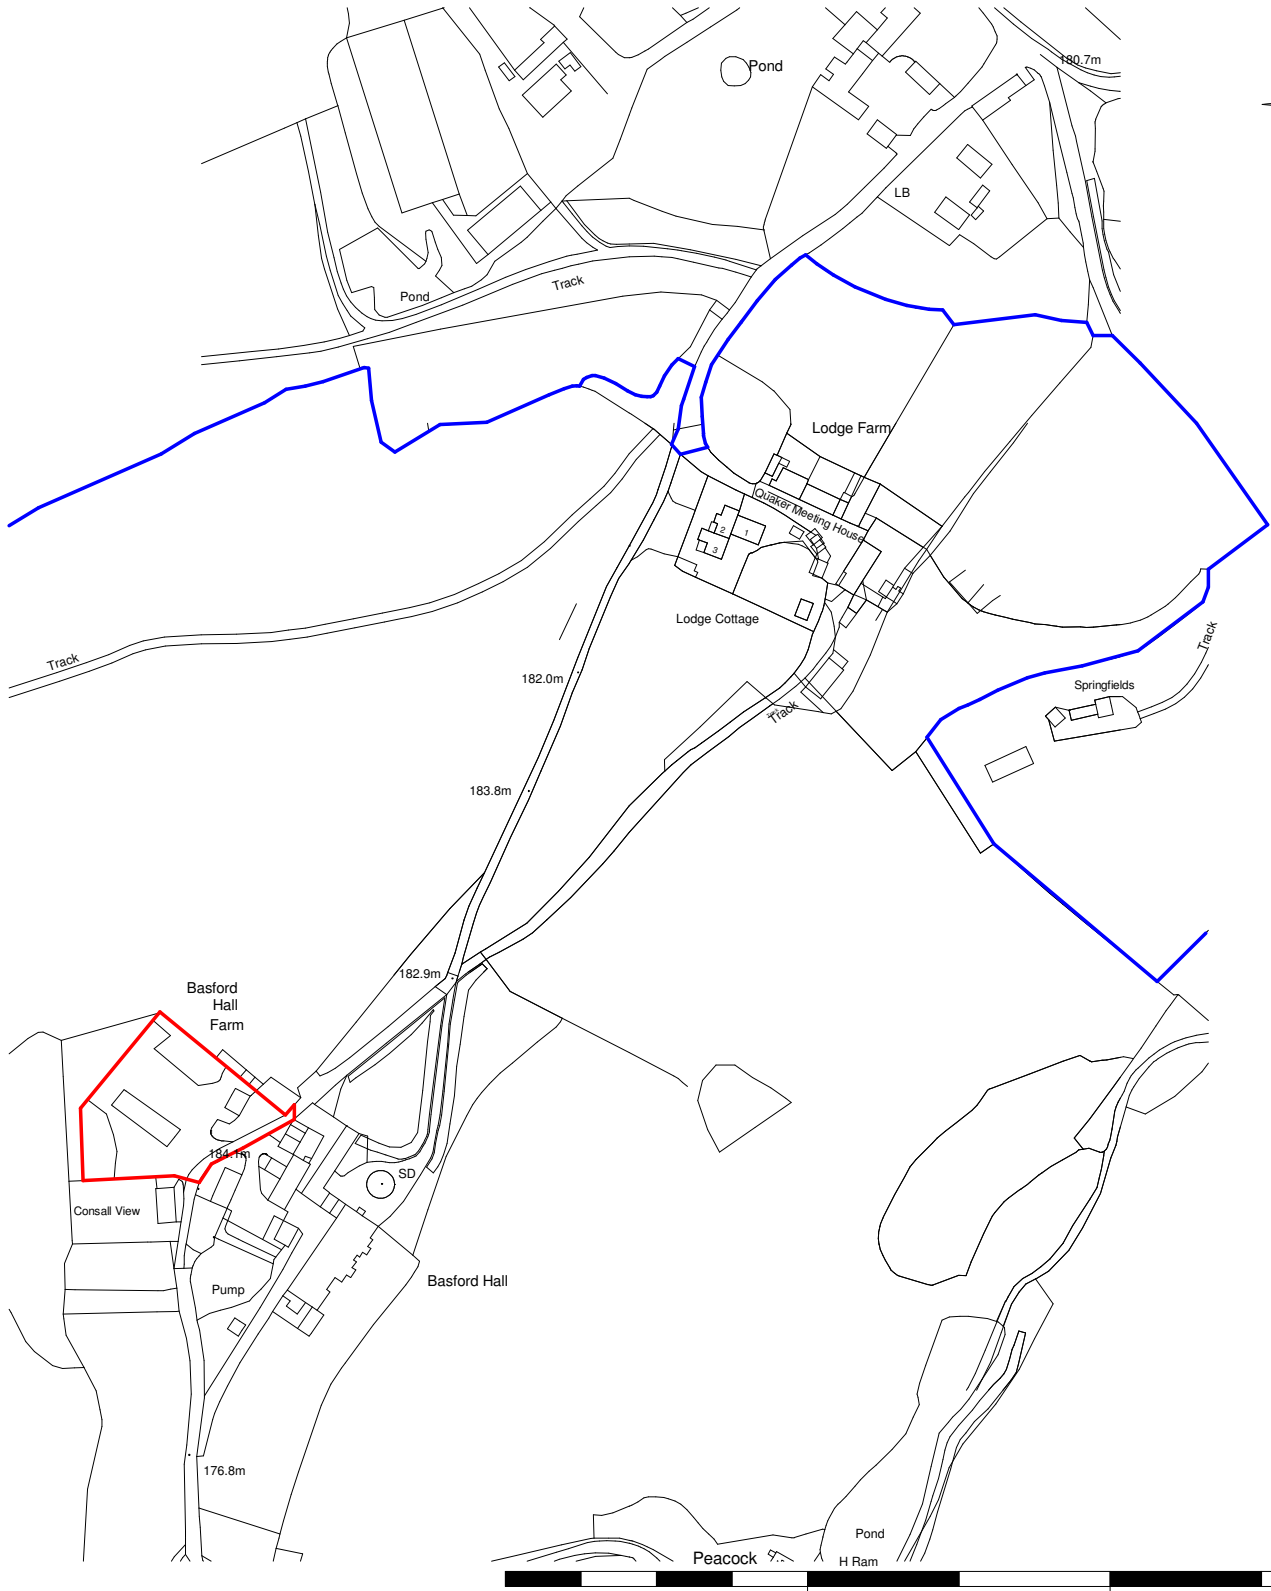

P03	16/10/25	AC	Track removed from red line boundary
P02	16/10/25	AC	Red line amended to suit BNG boundary
P01	13/05/25	AC	Amended for Planning Issue
S01	31/03/25	AC	Initial Issue
Rev	Date	Drawn	Description

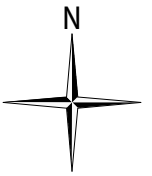

Clerk Bank House
Clerk Bank
LEEK
Staffordshire
ST13 5HE

t : 01538 373477 e : info@ctdarchitects.co.uk
f : 01538 386503 w : www.ctdarchitects.co.uk

ctd architects © 2025

- This drawing is copyright.
- All dimensions to be checked on site before proceeding.
- Contractor must notify the architect of any discrepancies before proceeding.
- Contractor to check/adjust dimensions of new work to suit existing conditions. Do not assume existing structure or details are plumb, square or level.
- All drawings to be read in conjunction with all other consultants drawings and specs.

Client Mr. W Scott-Moncrieff	Project Proposed Natural Pool Basford Hall, Leek, ST13 5HE	Scale 1 : 2500	Size A4	Drawn AC	Chk'd KL
	Title Site Location Plan	Status PLANNING ISSUE			
		Drawing Ref 2501 - CTD - SI - XX - DR - A - 001 - P03			