


1191 Uttoxeter Road, ST3 6HJ

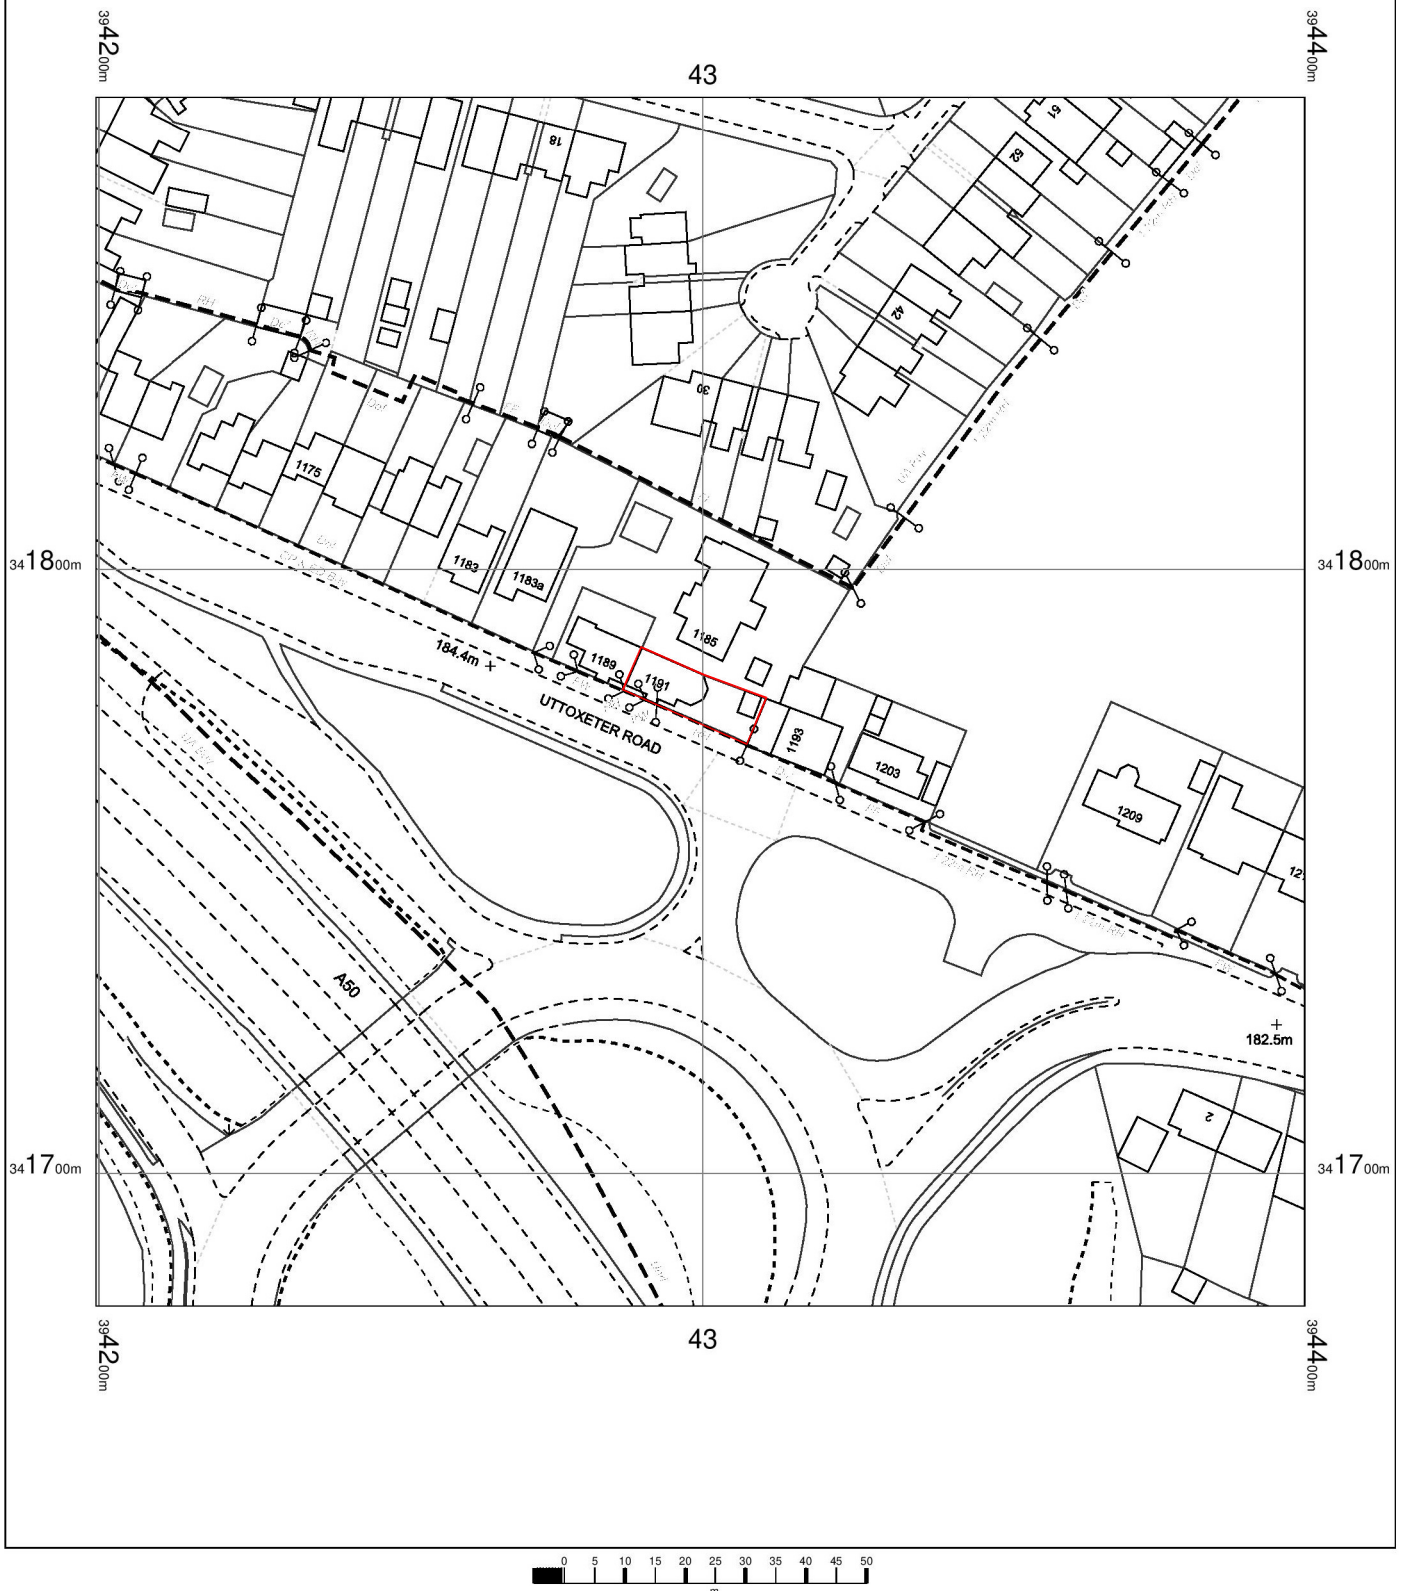


1191 Uttoxeter Road,
Stoke-On-Trent,
Blythe Bridge,
Staffordshire
ST3 6HJ

OS MasterMap 1250/2500/10000 scale
Friday, October 3, 2025, ID: BW1-01244286
maps.blackwell.co.uk

1:1250 scale print at A4, Centre: 394300 E, 341778 N

© Crown Copyright Ordnance Survey. Licence no.
100041041

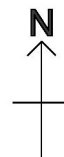

BLACKWELL'S
MAPPING SERVICES
PERSONAL & PROFESSIONAL MAPPING
www.blackwellmapping.co.uk

TEL: 0800 151 2612
maps@blackwell.co.uk