


Location Plan

Site Address: Acre Farm Cattery, Crowborough Road, Lask Edge, ST13 8QP

Date Produced: 04-Sep-2025

Scale: 1:1250 @A4

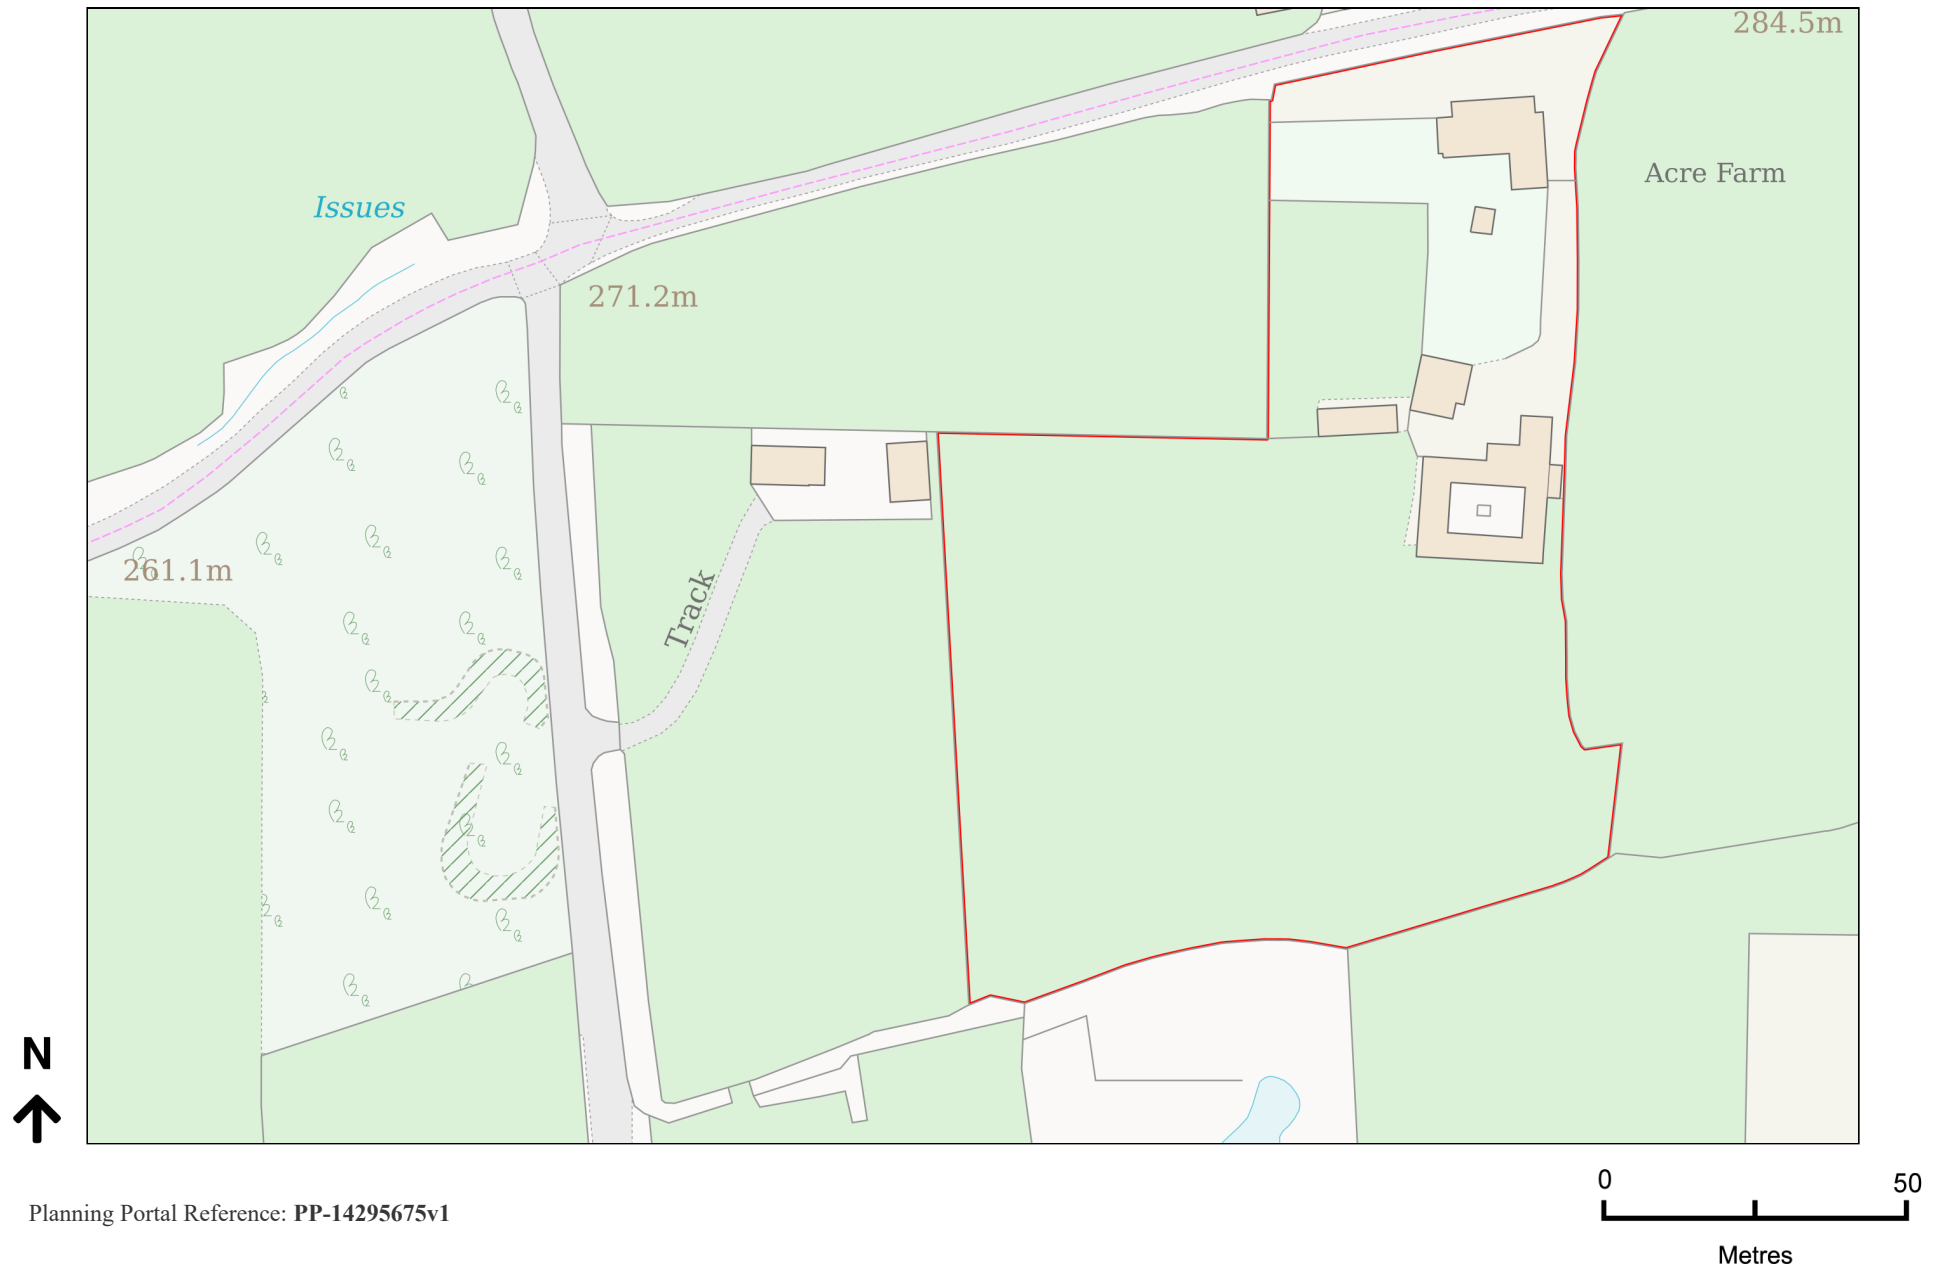

Planning Portal Reference: PP-14295675v1