





SOUTH EASTERN ELEVATION (FRONT)

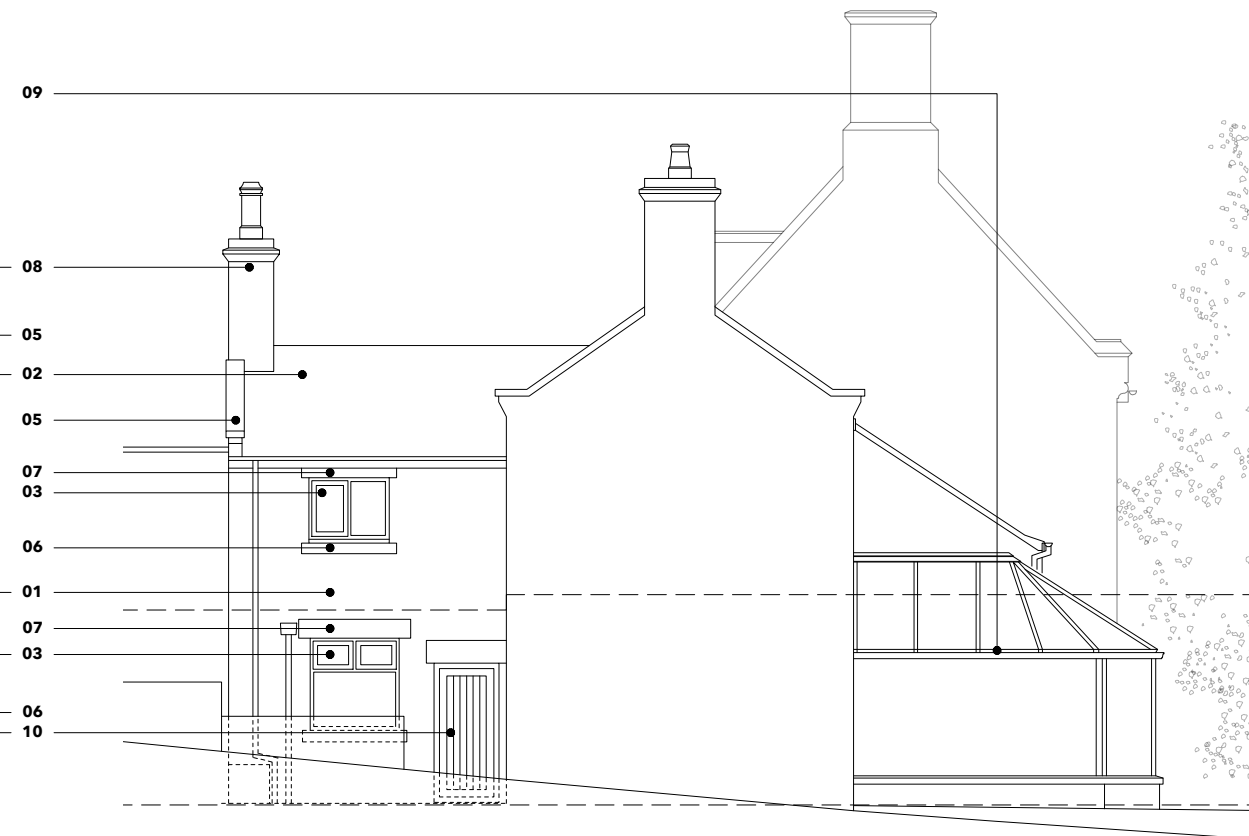

NORTH EASTERN ELEVATION (SIDE)

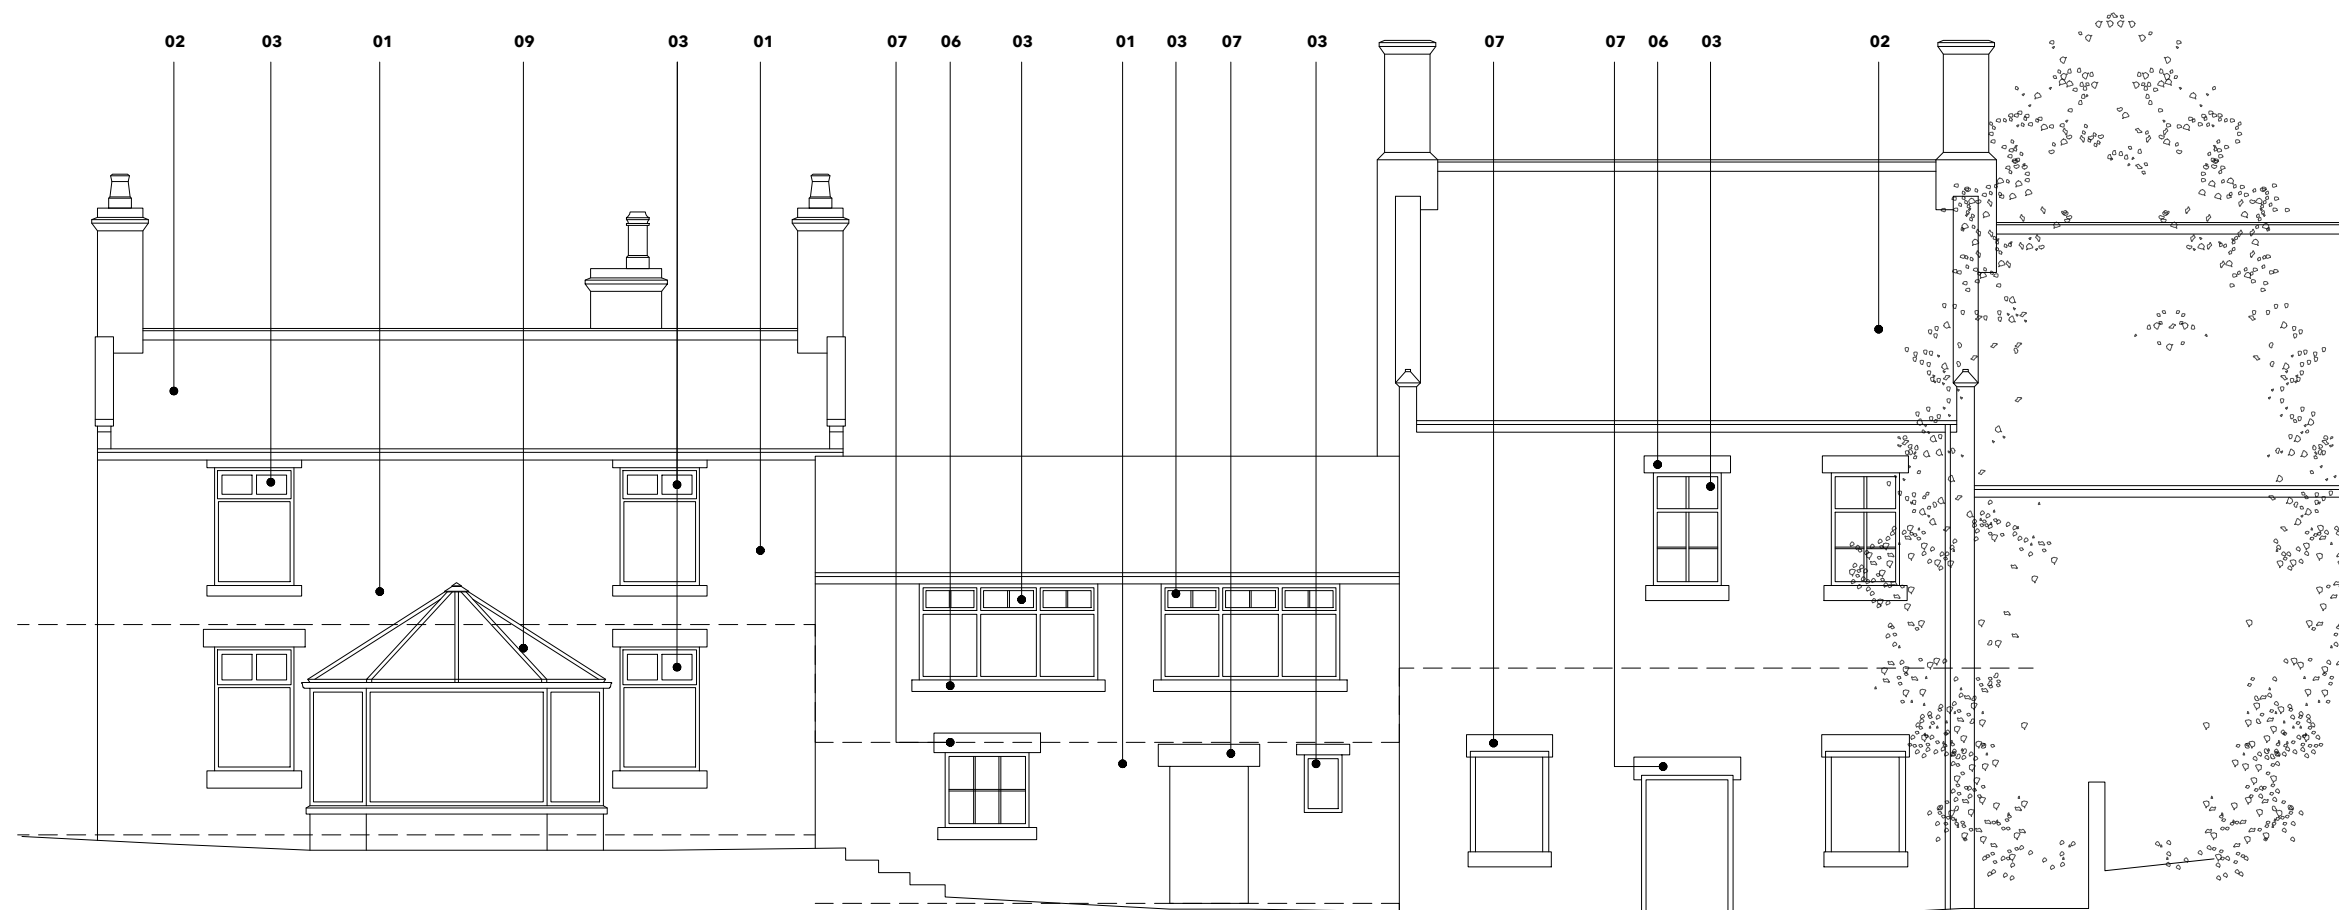

NORTH WESTERN ELEVATION (REAR)



Hamer Way Architects,
The Kathleen Roylance Buildings
90 - 92 Waters Green, Macclesfield,
Cheshire, SK11 6LF

w/ www.hamerway.co.uk
e/ hello@hamerway.co.uk
t/ 01625 470028

Drawing Location
Roaches School, Satis House, Tunstall Road,
Knypersley, ST8 7AB

Drawing Title
**Existing
Elevations**

Drawing Number
25 005_00_005

Revision Status
.

Drawing Status
FOR PLANNING

Date Issued
January 2025

Drawn by:
RW

Checked by:
SW

Drawing Scale
1:100@A3

Drawing Scale Bar
0 1m 2m 4m

Drawing North

NOTES

Existing Materials

- | | |
|----|-----------------------------------|
| 01 | Stone Wall |
| 02 | Staffordshire blue roof tiles |
| 03 | UPVC Window |
| 04 | UPVC Rainwater and drainage goods |
| 05 | Stone coping |
| 06 | Stone sill - painted |
| 07 | Stone lintel - painted |
| 08 | Stone Chimney |
| 09 | Existing PVC conservatory |
| 10 | UPVC door |
| 11 | Timber fascia board and soffits |

This drawing and or the building works depicted are the copyright of Hamer Way and may not be reproduced or amended except by written permission. No liability will be accepted for amendments made by others. All site dimensions shall be verified by the contractor onsite prior to work commencing.

© 2025 Hamer Way Ltd trading as Hamer Way Architects