


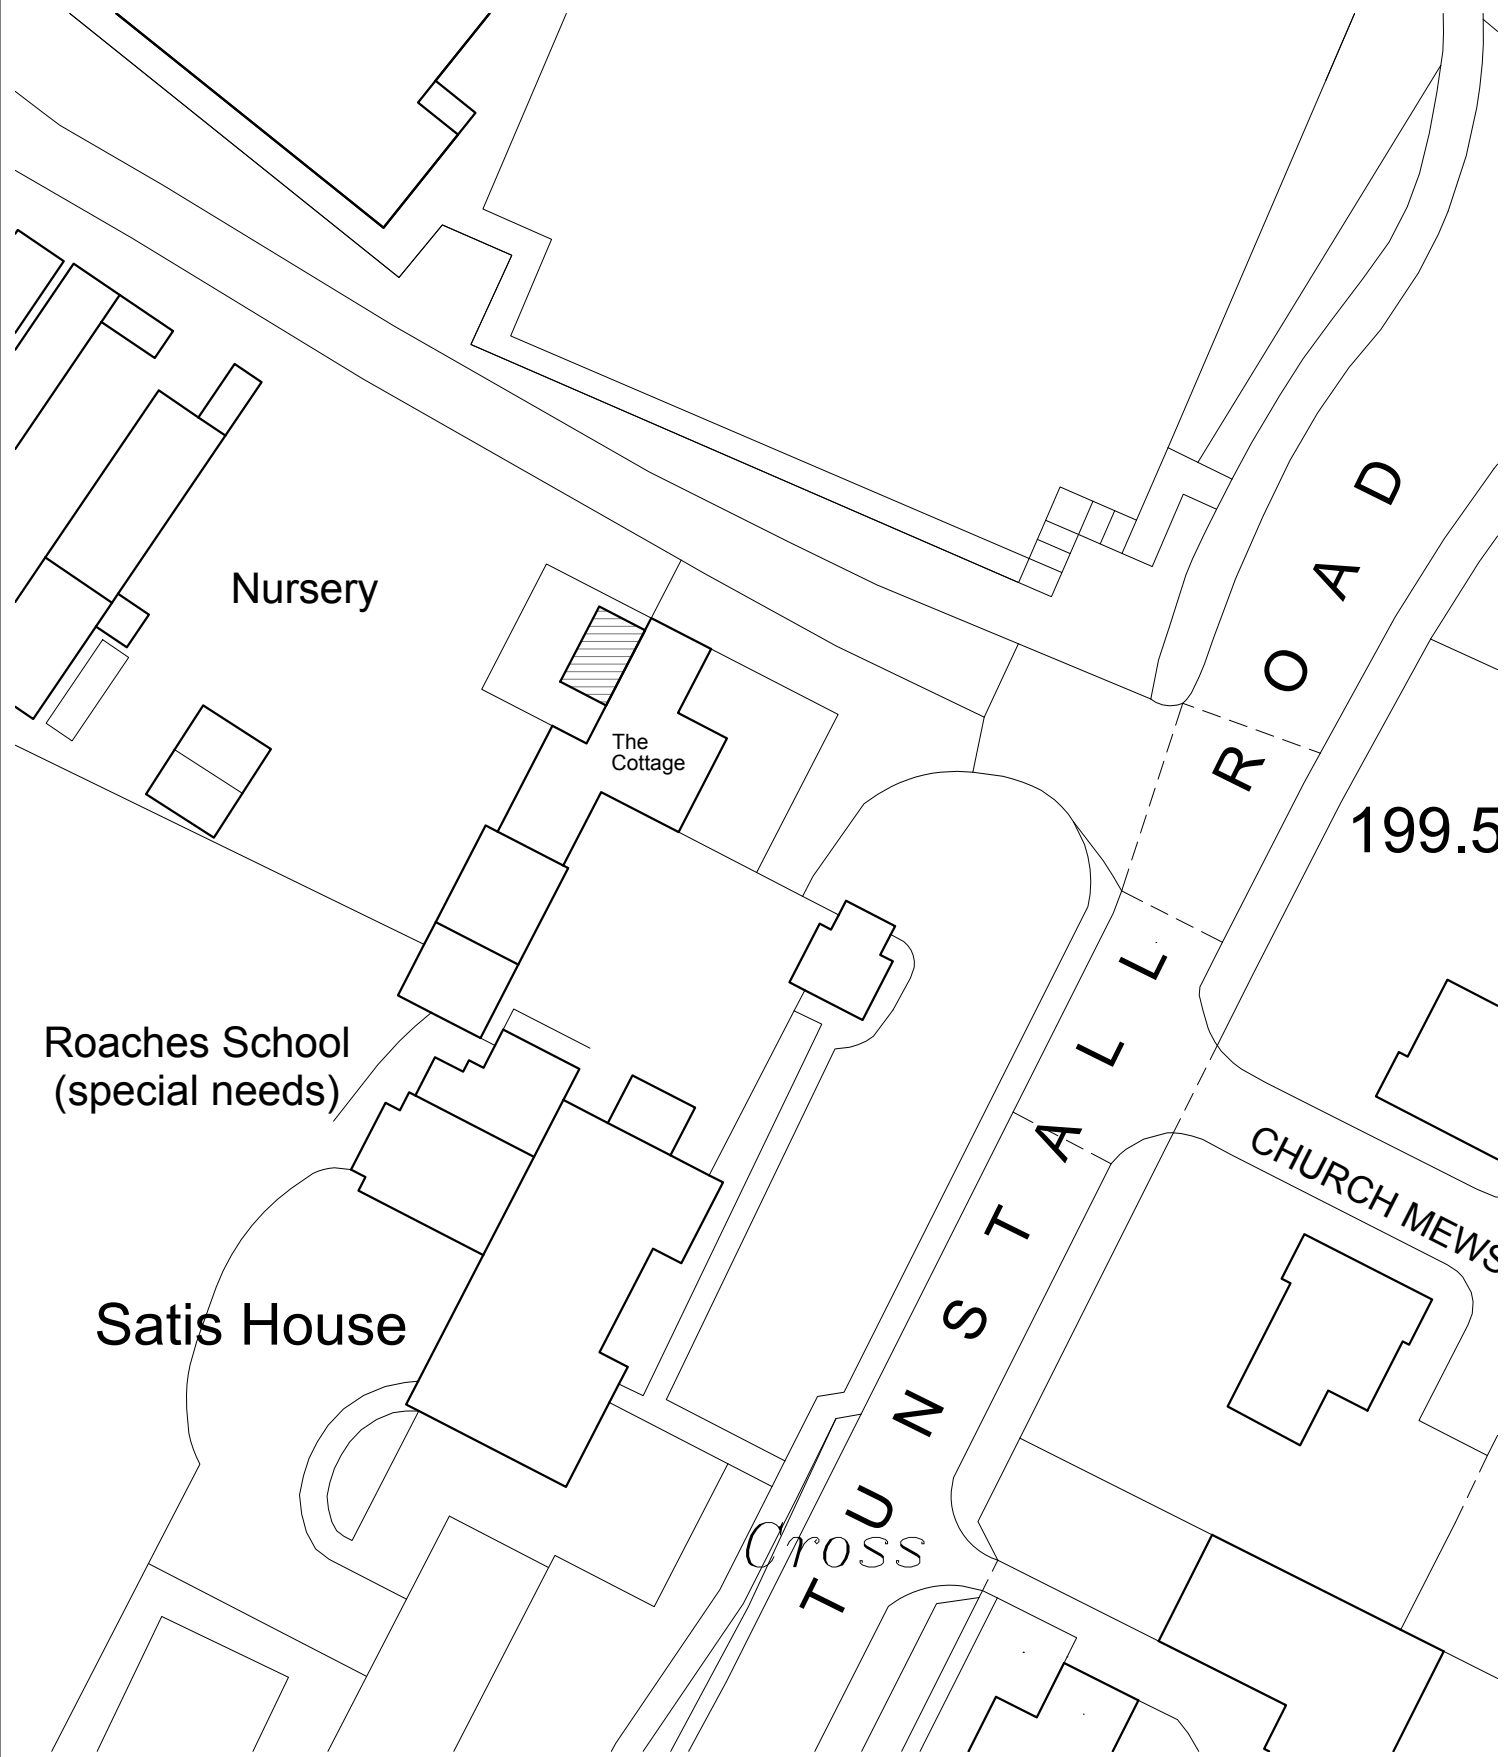

	Hamer Way Architects, The Kathleen Roylance Buildings 90 - 92 Waters Green, Macclesfield, Cheshire, SK11 6LF w/ www.hamerway.co.uk e/ hello@hamerway.co.uk t/ 01625 470028 This drawing and or the building works depicted are the copyright of Hamer Way and may not be reproduced or amended except by written permission. No liability will be accepted for amendments made by others. All site dimensions shall be verified by the contractor onsite prior to work commencing. © 2025 Hamer Way Ltd trading as Hamer Way Architects	Drawing Location Roaches School, Satis House, Tunstall Road, Knypersley, ST8 7AB Drawing Title Proposed Block Plan Drawing Number 25 005_01_001 Drawing Status FOR PLANNING Revision Status .	Date Issued October 2025 Drawn by: RW Checked by: SW Drawing Scale 1:500@A4 Drawing Scale Bar 0 5m 10m 20m Drawing North 	NOTES
--	---	---	---	--------------