


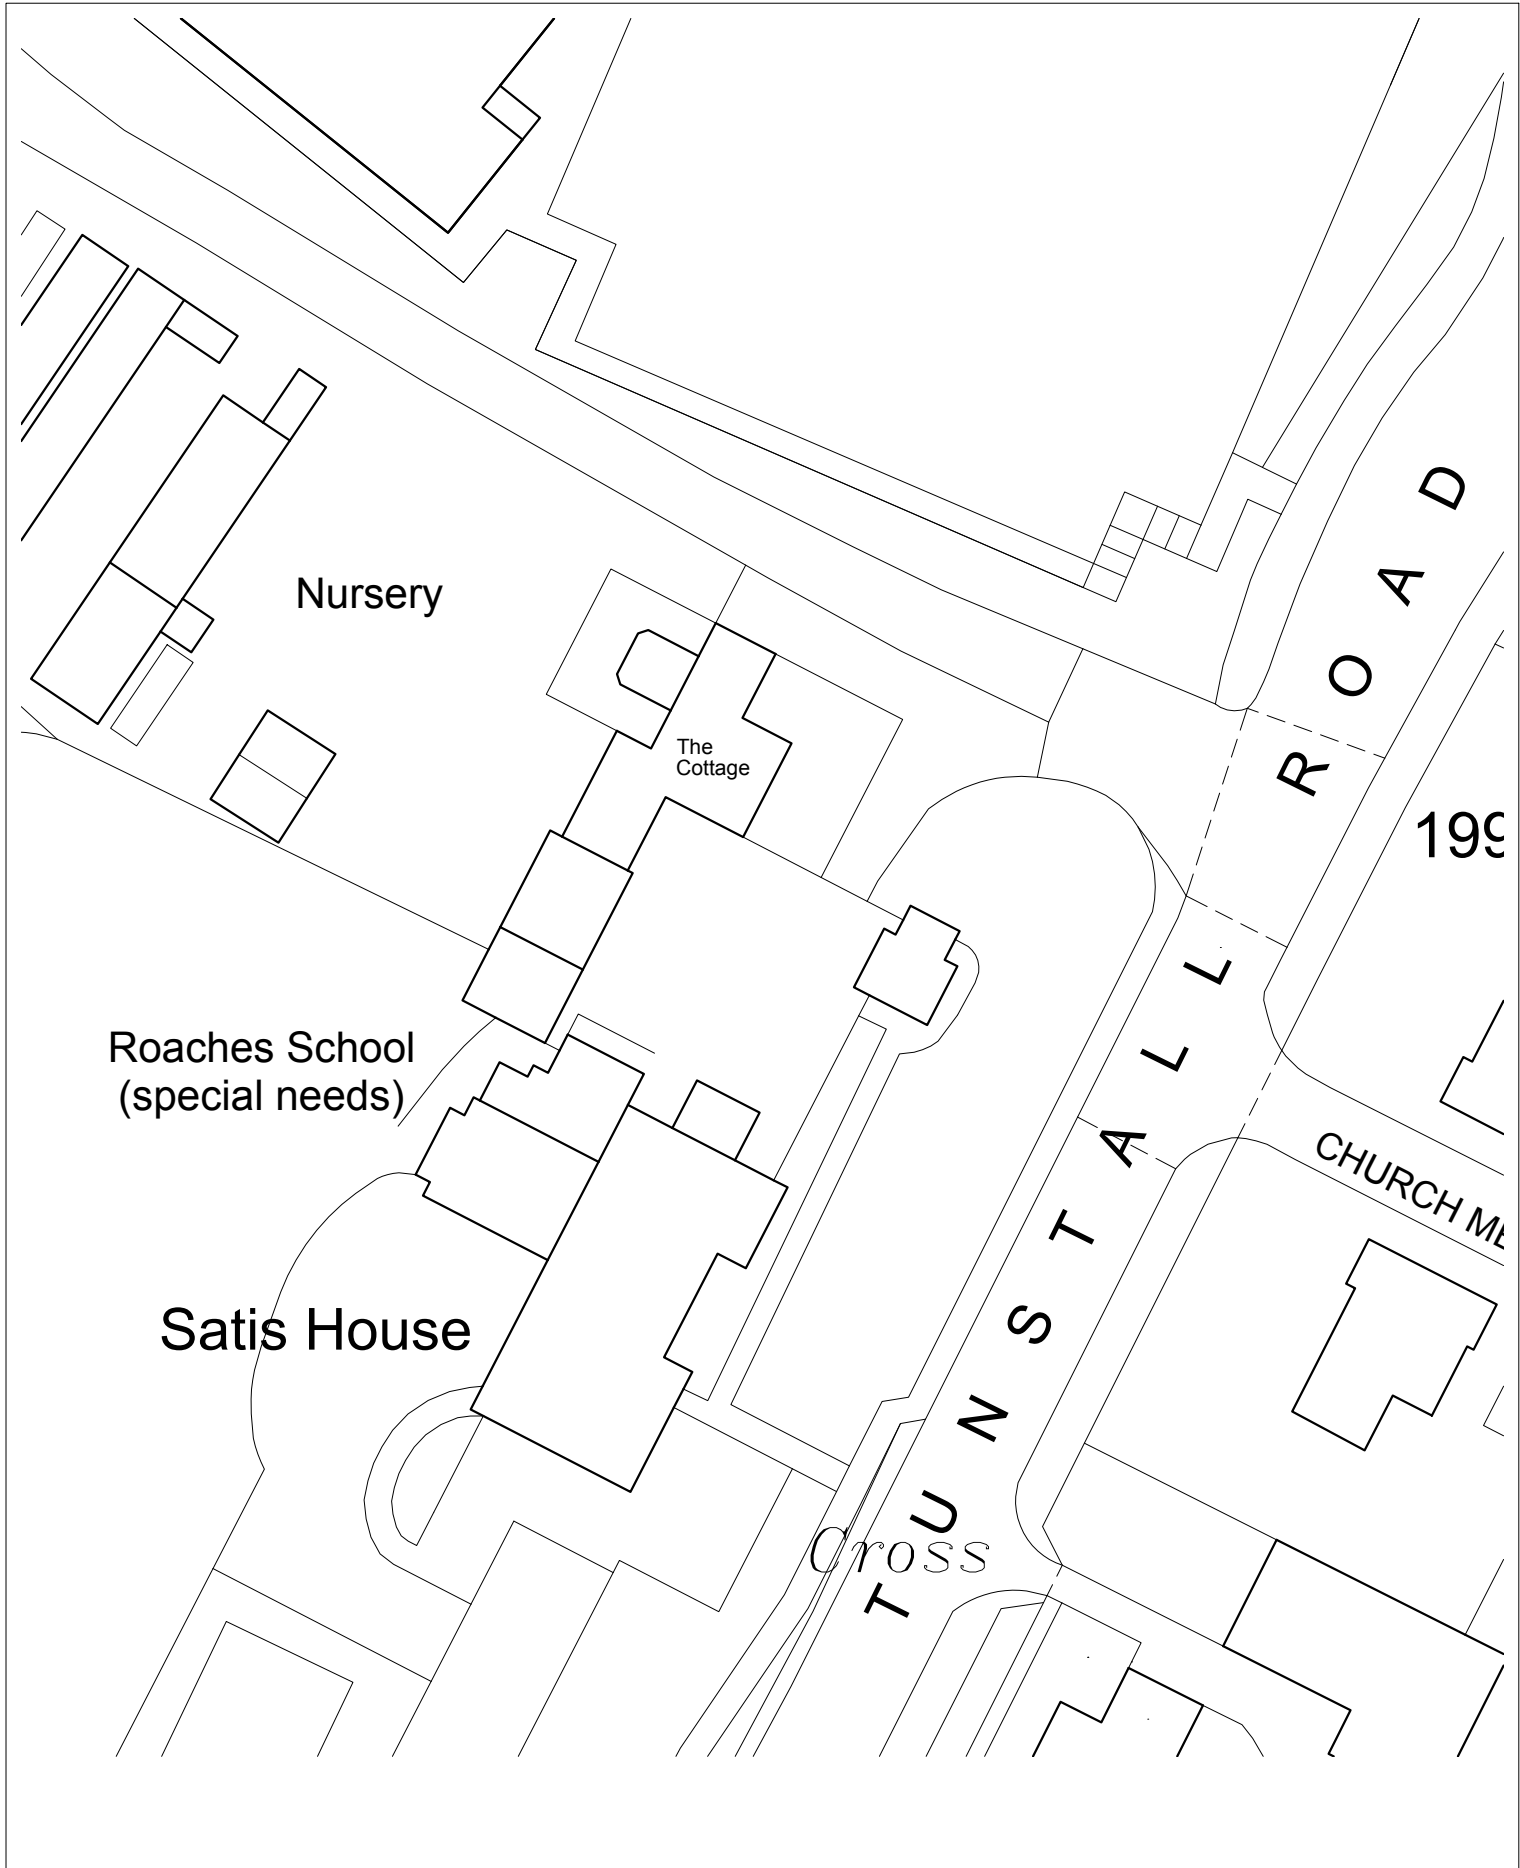

Hamer Way Architects,
The Kathleen Roylance Buildings
90 - 92 Waters Green, Macclesfield,
Cheshire, SK11 6LF

w/ www.hamerway.co.uk
e/ hello@hamerway.co.uk
t/ 01625 470028

This drawing and or the building works depicted are the
copyright of Hamer Way and may not be reproduced or
amended except by written permission. No liability will
be accepted for amendments made by others. All site
dimensions shall be verified by the contractor onsite
prior to work commencing.

© 2025 Hamer Way Ltd trading as Hamer Way Architects

Drawing Location
Roaches School, Satis House, Tunstall Road,
Knypersley, ST8 7AB

Drawing Title
**Existing
Block Plan**

Drawing Number
25 005_00_002

Drawing Status
FOR PLANNING

Revision Status

Date Issued
October 2025

Drawn by: RW
Checked by: SW

Drawing Scale
1:500@A4

Drawing Scale Bar
0 5m 10m 20m

Drawing North



NOTES