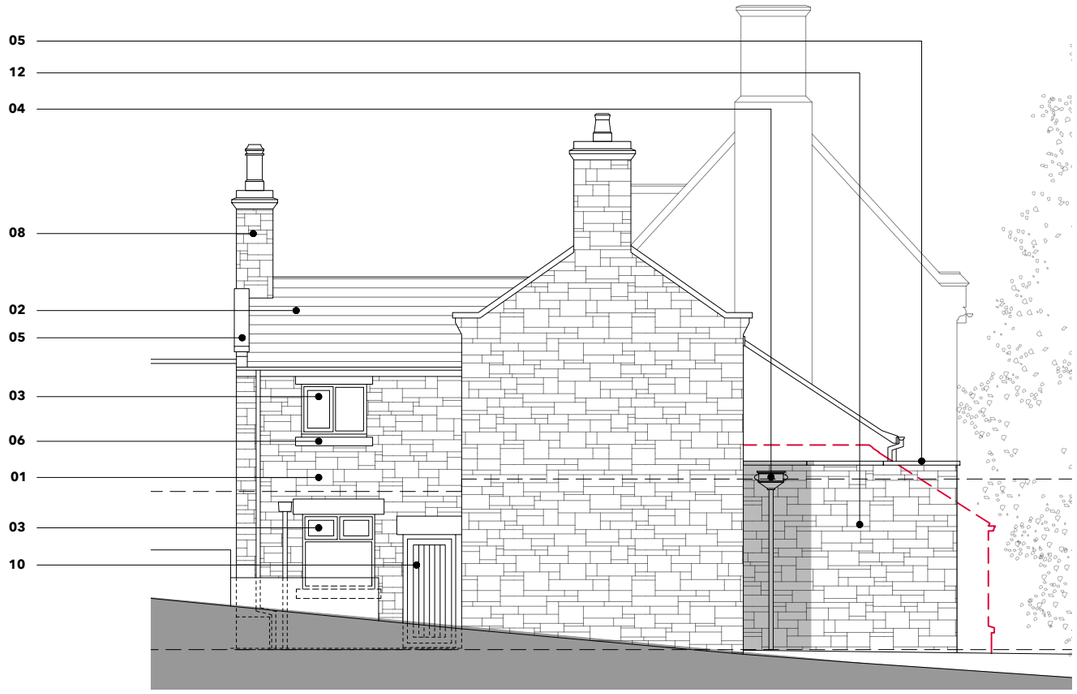

NORTH EASTERN ELEVATION (SIDE)

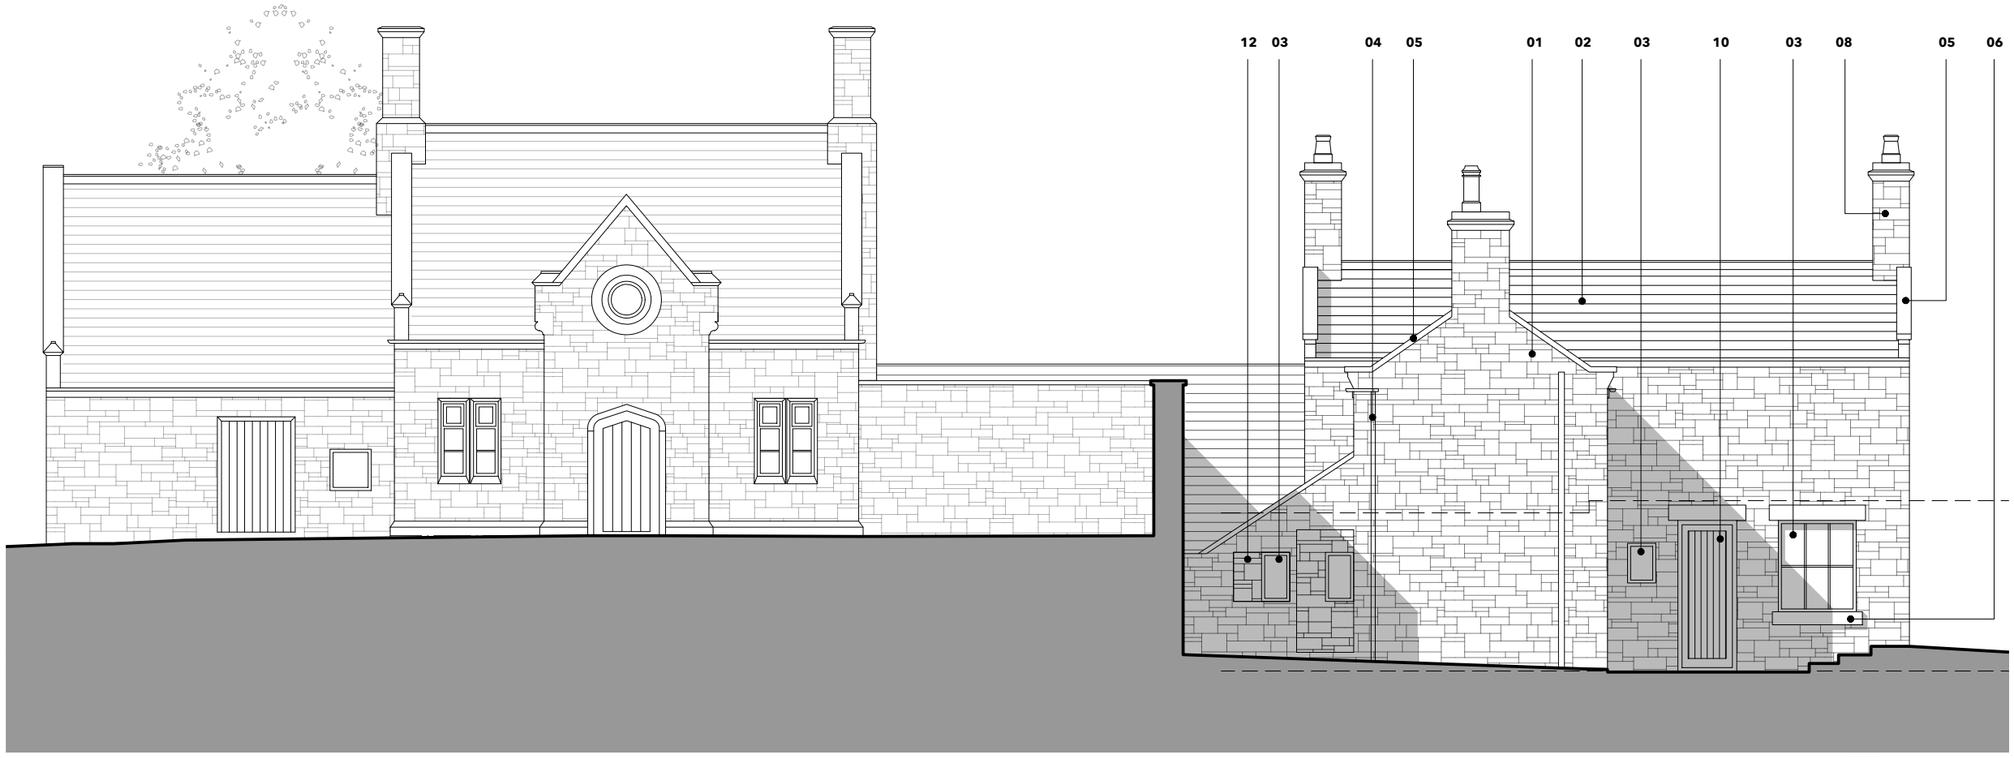

SOUTH EASTERN ELEVATION (FRONT)

Hamer Way Architects,
The Kathleen Roylance Buildings
90 - 92 Waters Green, Macclesfield,
Cheshire, SK11 6LF

w/ www.hamerway.co.uk
e/ hello@hamerway.co.uk
t/ 01625 470028

Drawing Location
Roaches School, Satis House, Tunstall Road, Knypersley, ST8 7AB

Drawing Title
Proposed Elevations
Sheet 1 of 2

Drawing Number
25 000_02_001

Revision Status
.

Drawing Status
FOR PLANNING

Date Issued
January 2025

Drawn by:
RW

Checked by:
SW

Drawing Scale
1:100@A3

Drawing Scale Bar
0 1m 2m 4m

Drawing North

NOTES

Proposed Materials

01	Stone Wall - repairs to be made in matching materials
02	Staffordshire blue roof tiles repairs to be made in matching materials
03	New heritage style flush casement window - RAL colour 1013 Oyster White
04	New UPVC Rainwater and drainage goods - black
05	Stone coping repairs to be made in matching materials. New to match existing
06	Stone sill to be repainted RAL colour 1013 Oyster White
07	Stone lintel to be repainted RAL colour 1013 Oyster White
08	Stone Chimney repairs to be made in matching materials
09	UPVC conservatory to be demolished
10	New Solid Timber entrance door RAL colour 1013 Oyster White
11	New timber fascias and soffits to match existing painted RAL colour 1013 Oyster White
12	Proposed walls in stone to closely match existing
13	Flat roof finished in dark grey GRP
14	Flush rooflight
15	New conservation velux window in anthracite grey to blend visually with the roof tiles
16	PPC Aluminium glazed doors - RAL colour 1013 Oyster White
17	Existing opening widened to reflect the original store opening. PPC Aluminium glazed entrance doors - RAL colour 1013 Oyster White
18	New timber staircase
19	Existing arched opening opened up

This drawing and or the building works depicted are the copyright of Hamer Way and may not be reproduced or amended except by written permission. No liability will be accepted for amendments made by others. All site dimensions shall be verified by the contractor onsite prior to work commencing.

© 2025 Hamer Way Ltd trading as Hamer Way Architects