


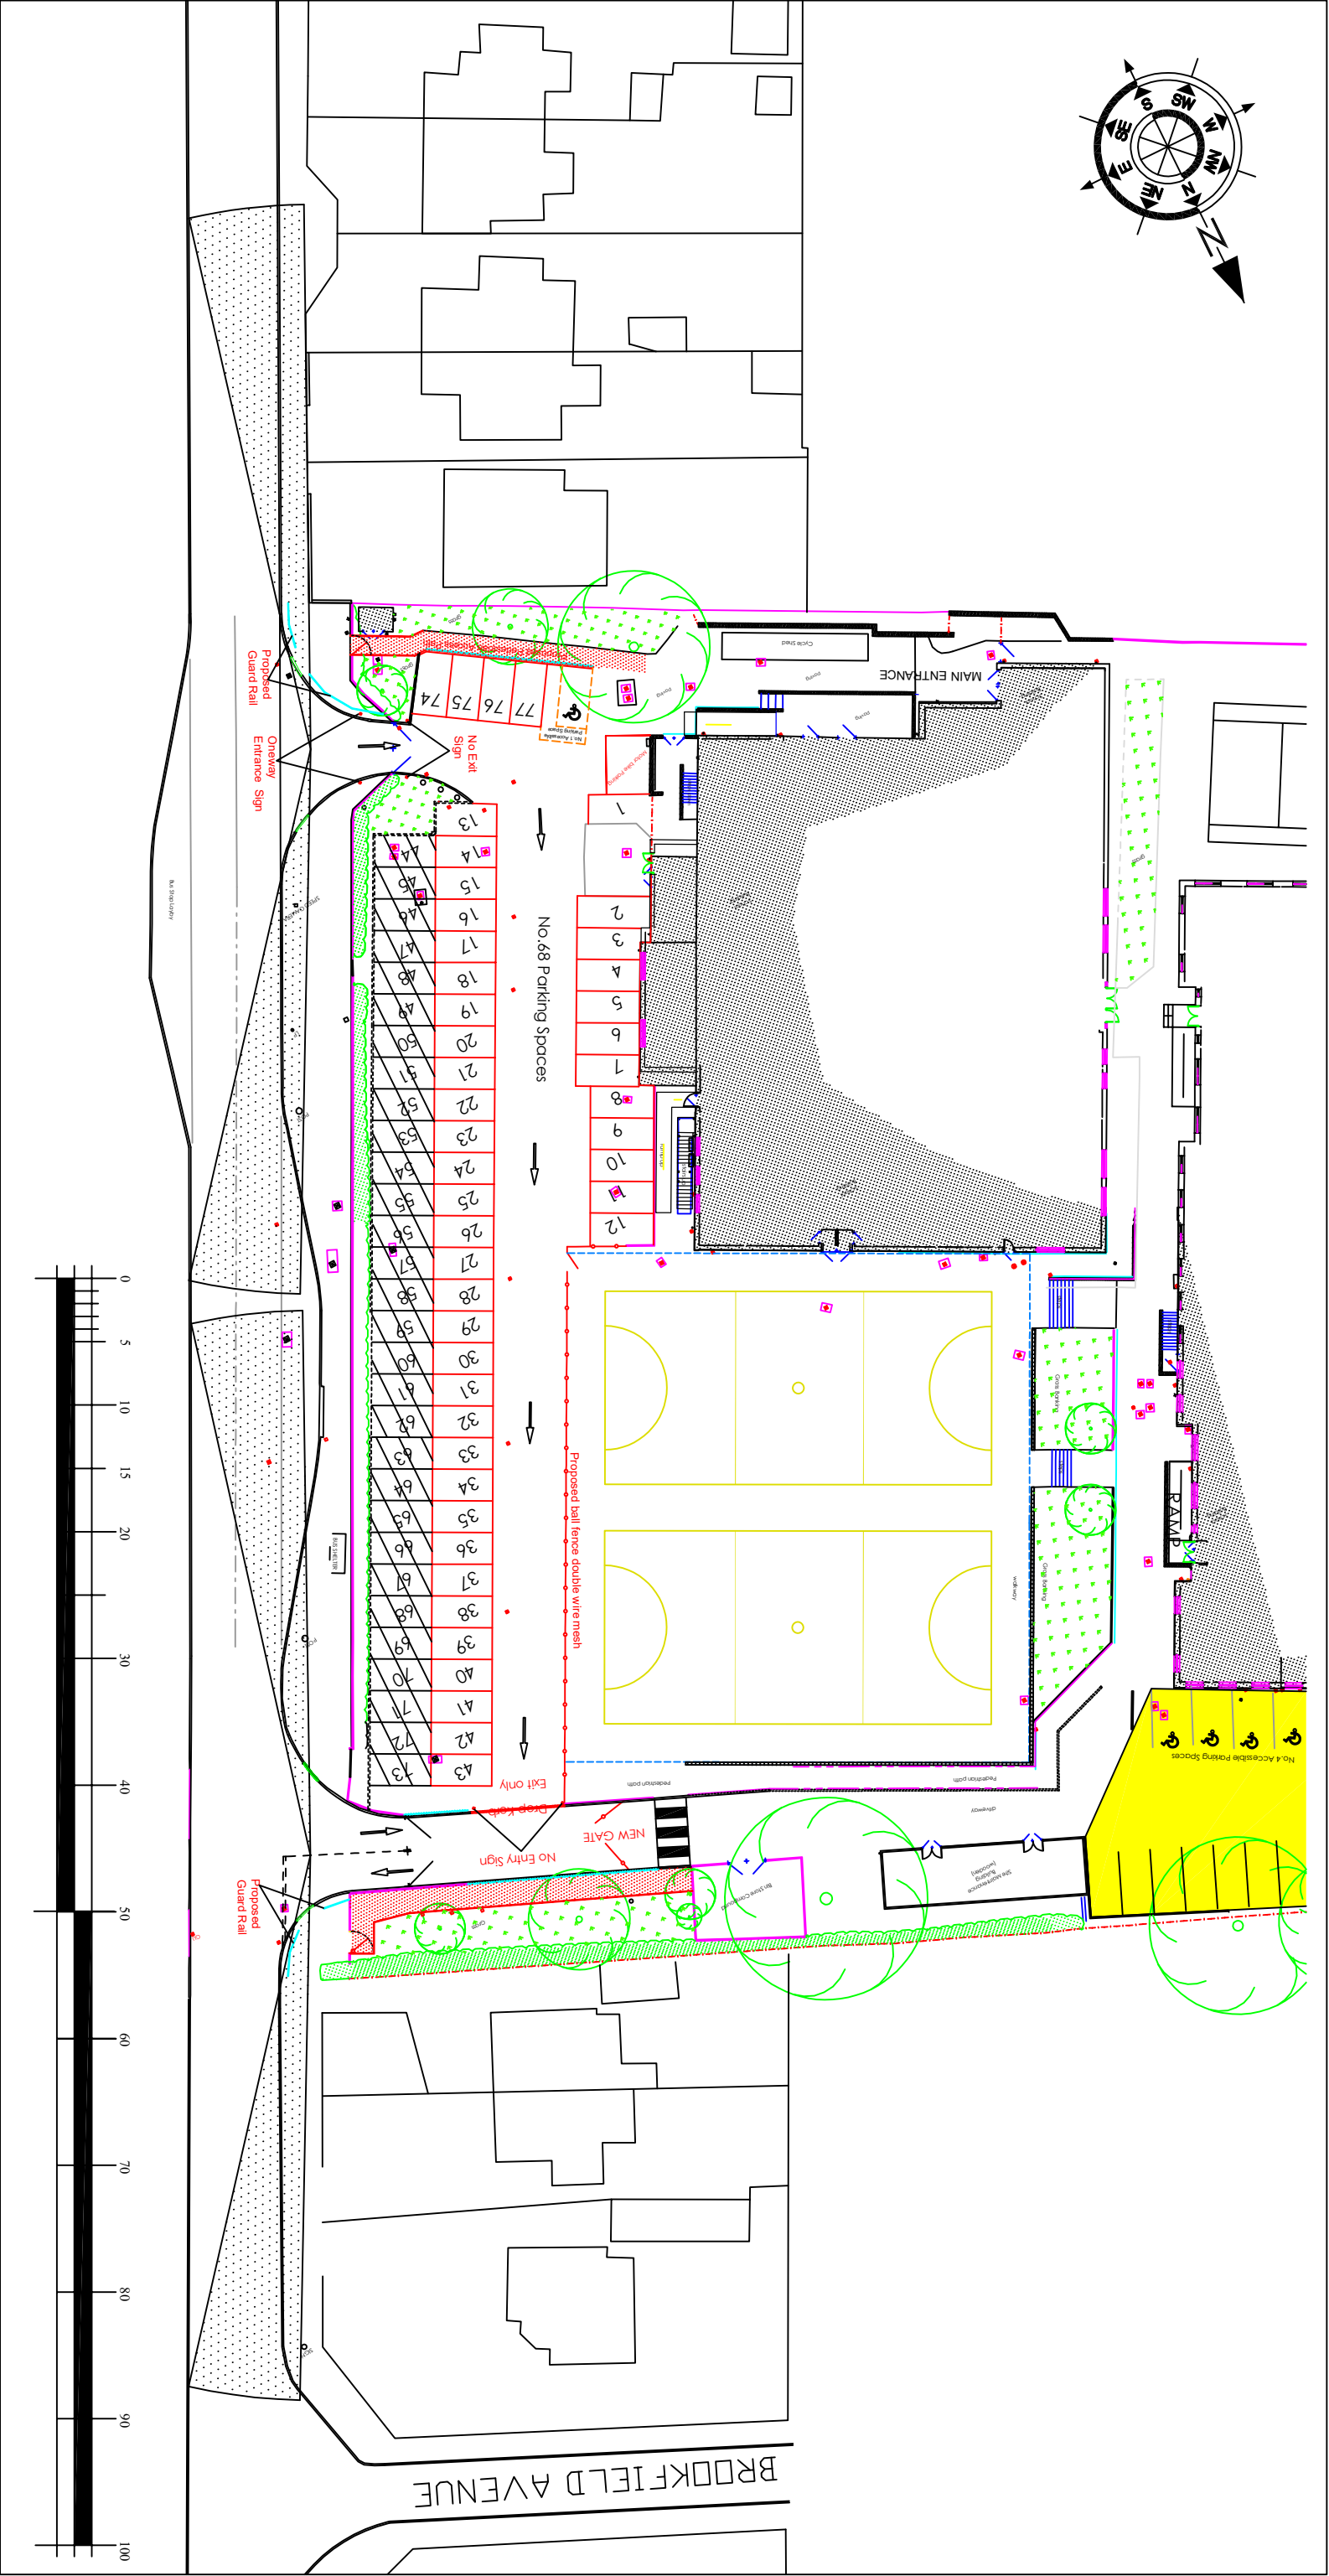

Notes	
School's northern and southern entrance & exit, minimum visibility splays Minimum splays set back from highway 2.4m edge of carriageway, 4.3m along the highway where it intersects the kerb in both directions (as shown). 	
Proposed pedestrian guard rail set back minimum 500mm from kerb edge Guardrail details to be: Visirail @ 500mm offset from channel as requested by SCC Highways. Please refer to Highways works detail guard rail series 400 dwg 04.03. Appendix 5	Existing highway drop kerbs 