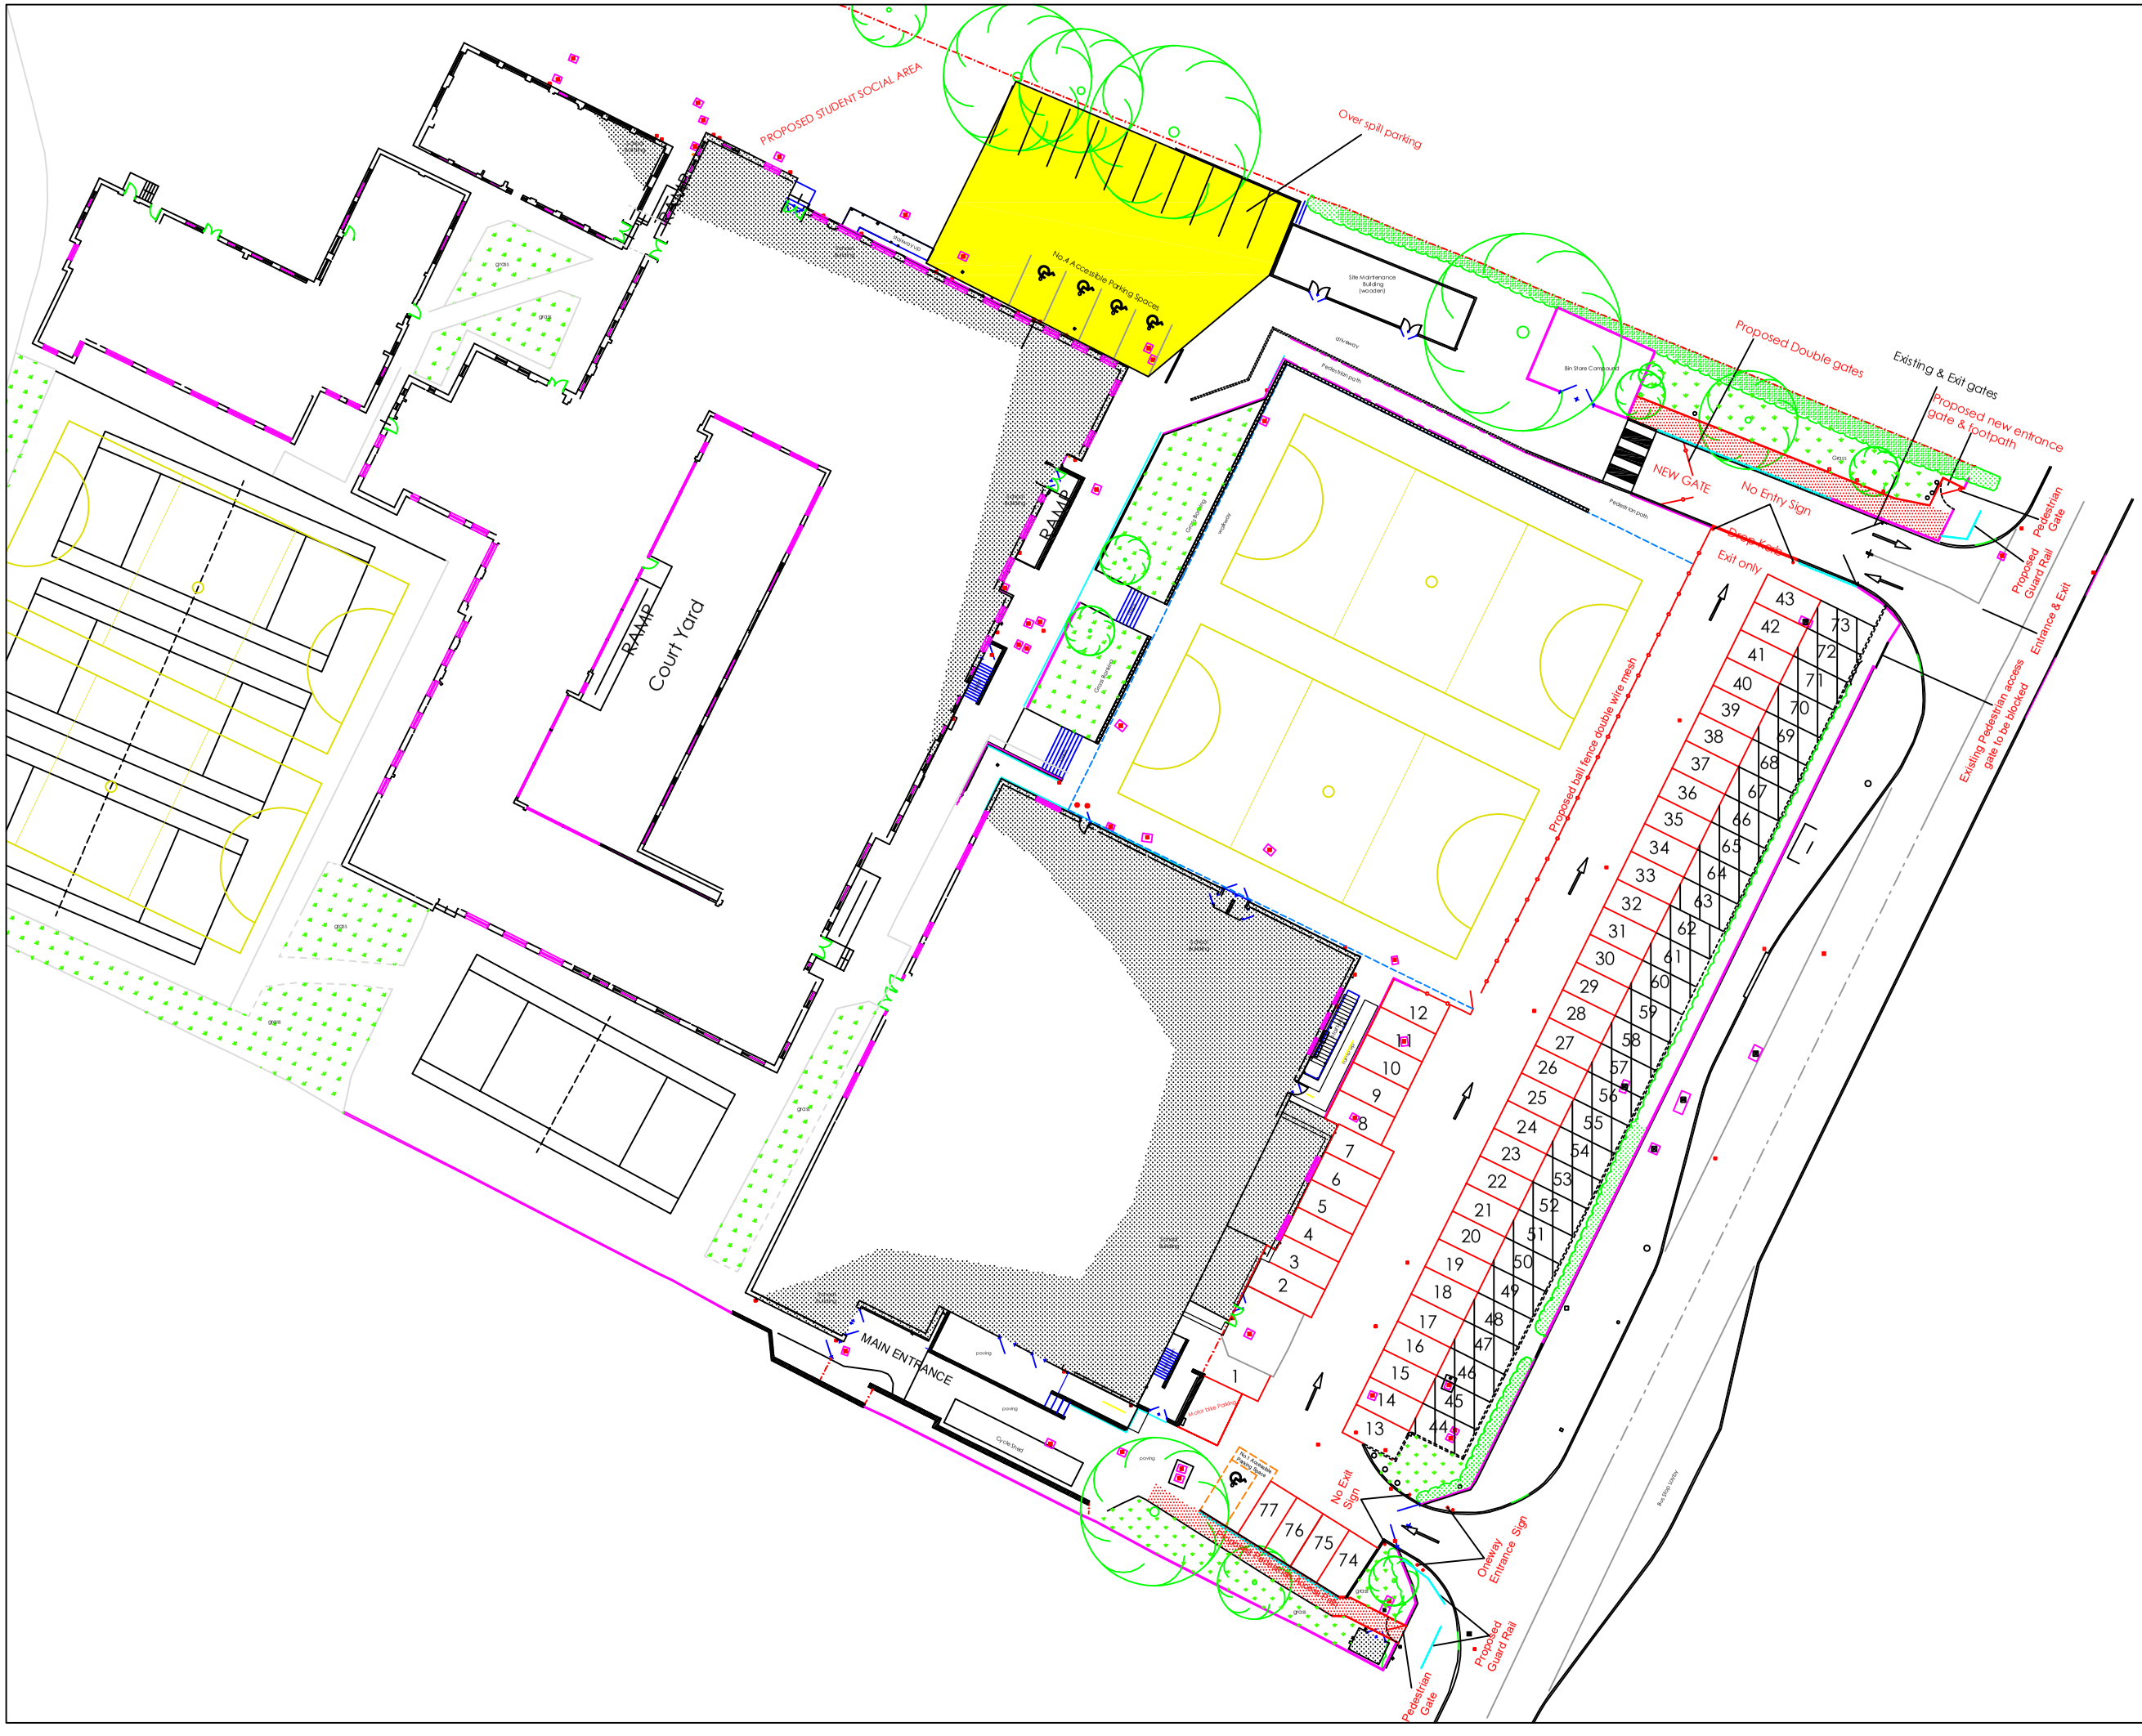

General Notes

No.77 Proposed parking spaces.

No.1 Accessible parking spaces.

Proposed new pedestrian access paths & gates.
Close off existing pedestrian gates.
Proposed new changes to vehicles site access.

Lay ducting for future vehicle charging points?

Proposed double wire mesh fence and gate between courts and car park 2m high.

Road Kerb.

Existing Laurel Hedge.

Restricted parking Bays- 44 to 73.

Remaining Parking Bays.

Overspill Parking

No.	Revision/Issue	Date

Firm Name and Address

Dawkes & Co Ltd

Unit 1, Astonfields Road,
Astonfields, Stafford,
ST16 3UF
T 01785252609

info@dawkesltd.com
www.dawkesltd.com

Project Name and Address

Endon High School
Leek Road,
Endon, Stoke-on-Trent,
Staffs,

ST9 9EE

Project	Sheet
Academy Access & Parking	Proposed Parking Scheme EHS090424B
Date: 17-11-2025	
Scale: A3 @ 1:500	Rev: 03