


Location Plan

Site Address: The Woodlands, Foxt Road, Foxt, ST10 2HJ

Date Produced: 19-Nov-2025

Scale: 1:2500 @A4

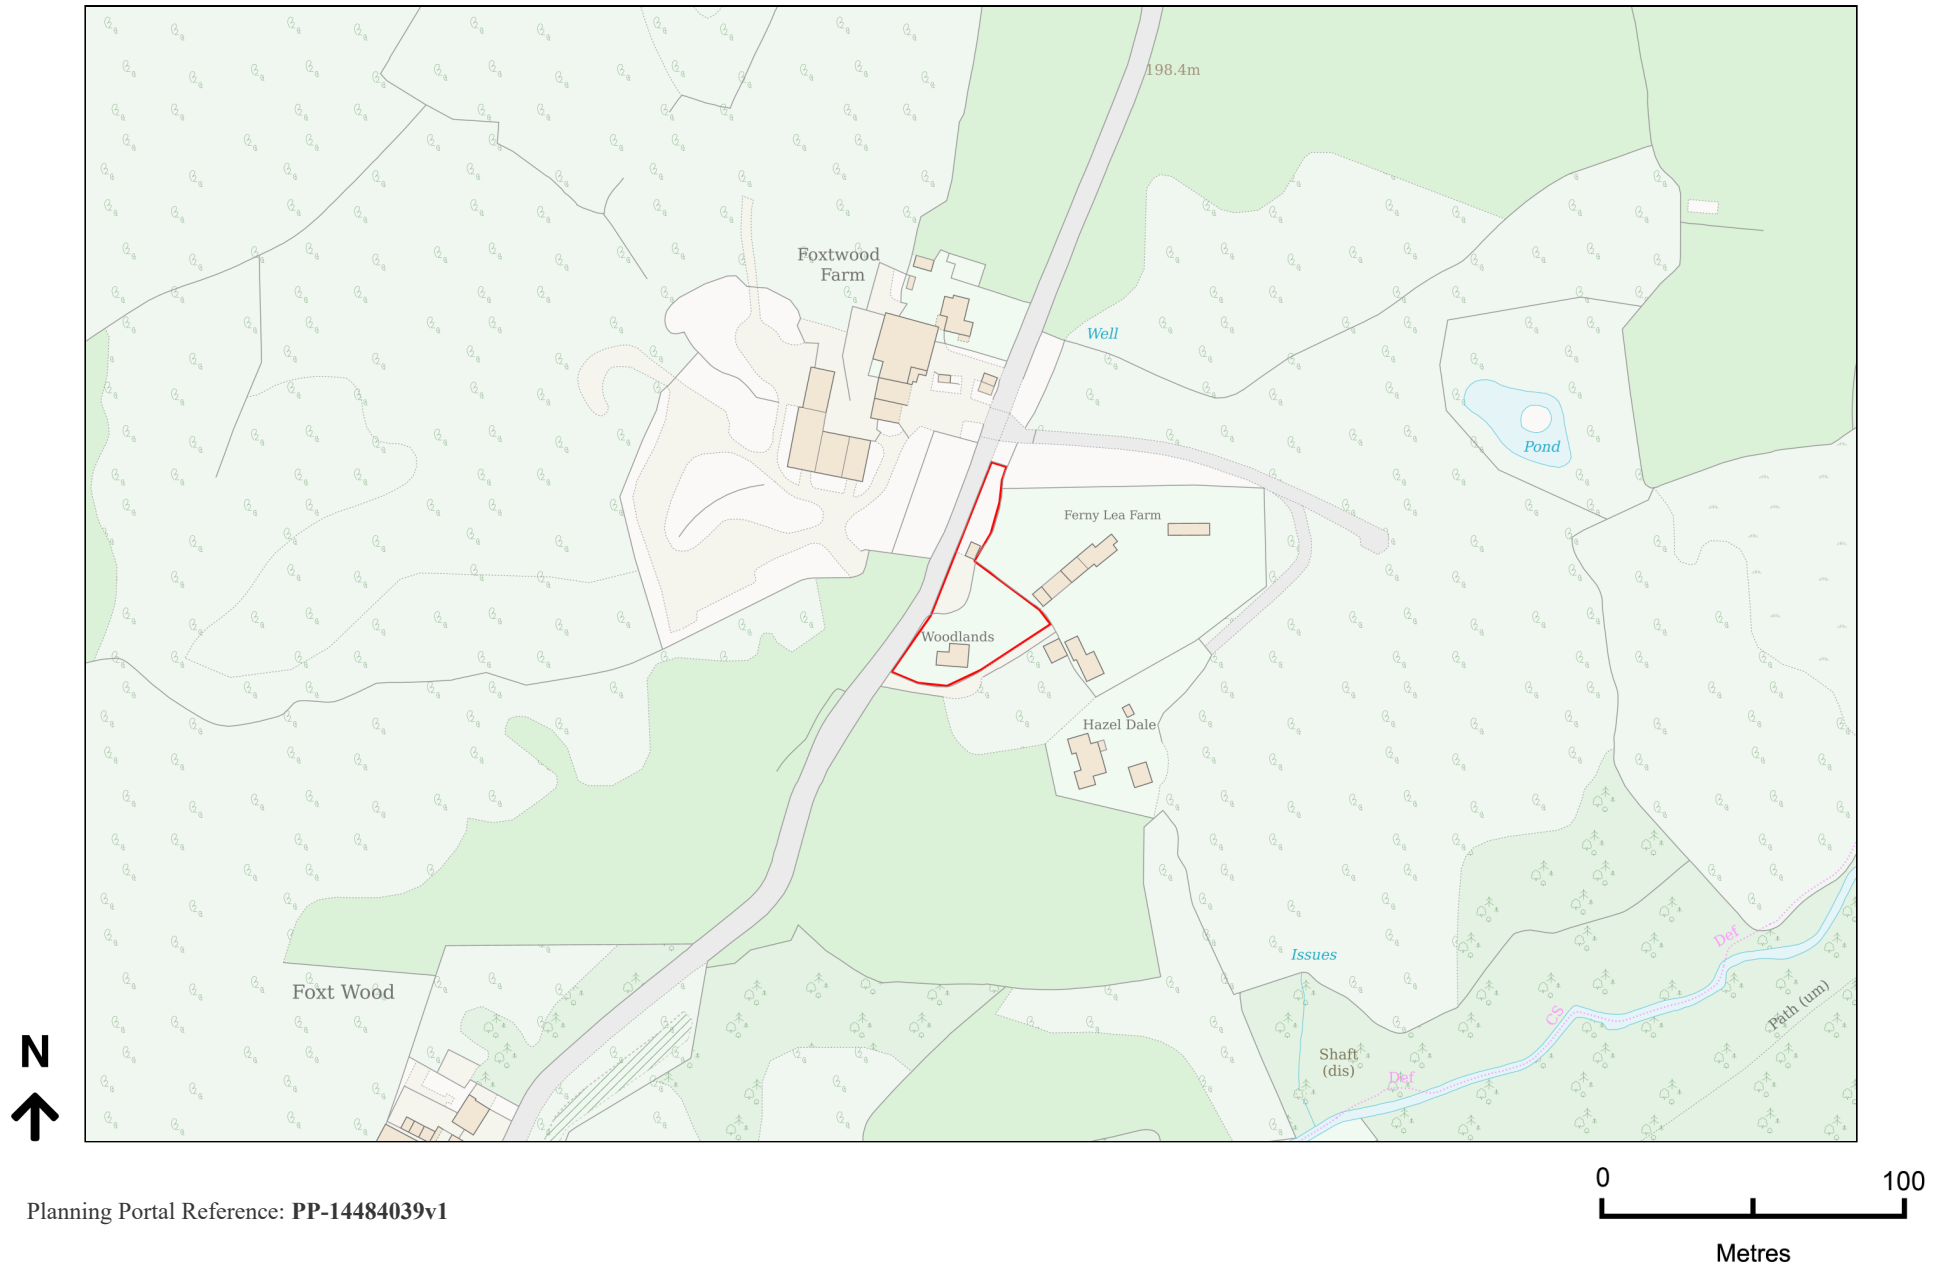

Planning Portal Reference: PP-14484039v1