




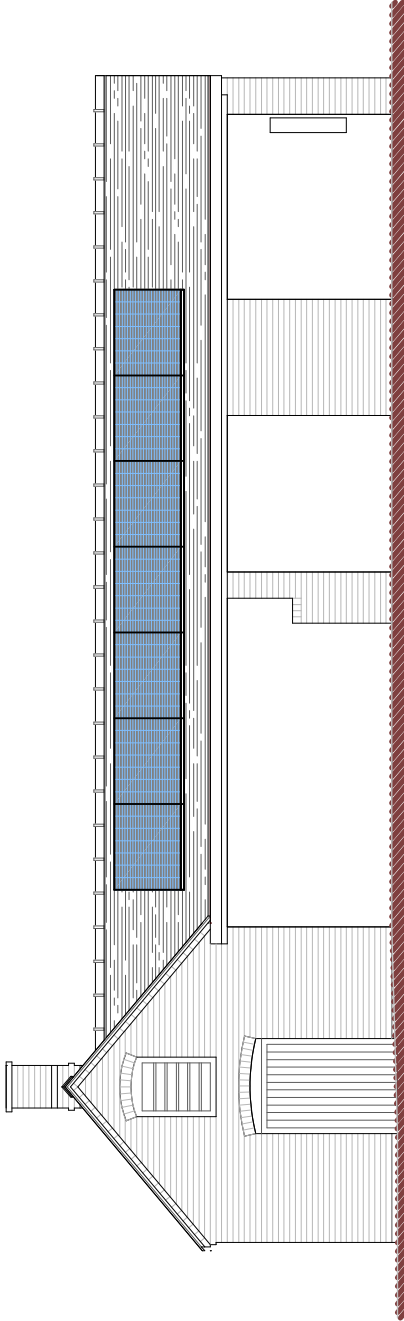


Front Elevation (A)

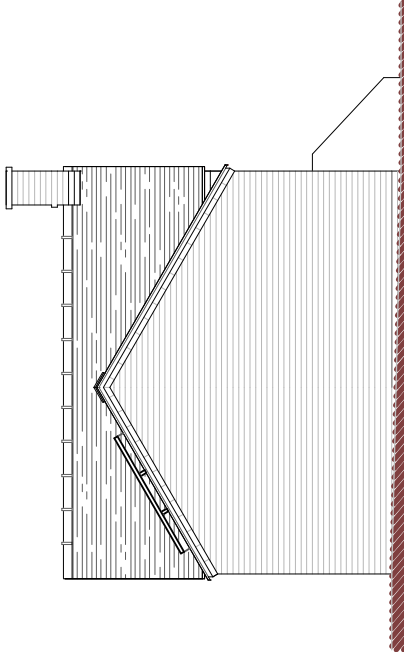


Side Elevation (B)

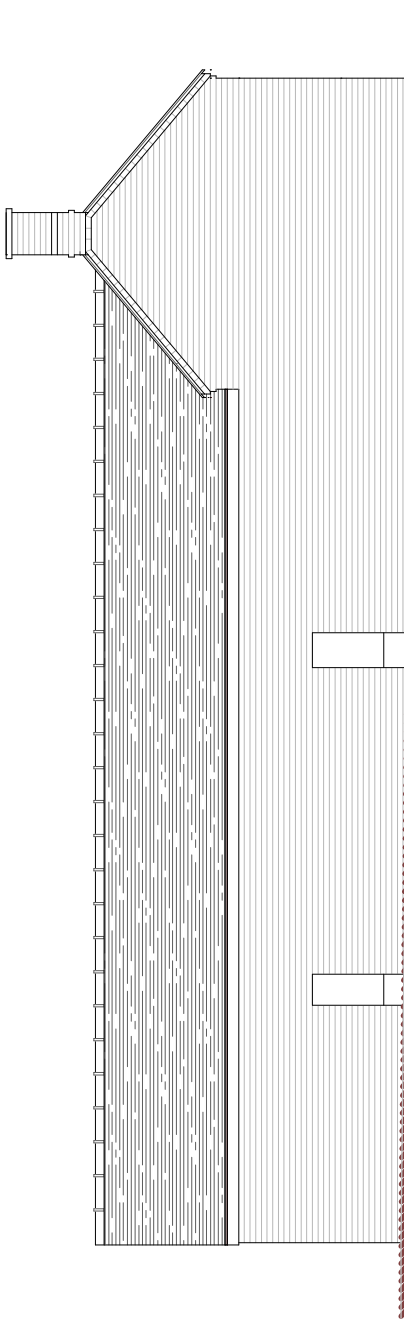


Rear Elevation (C)

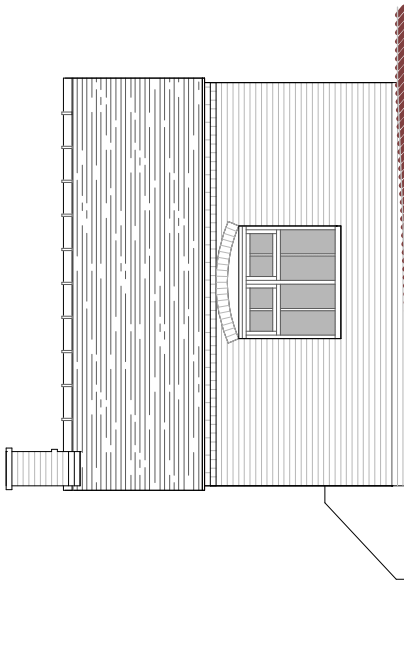


Side Elevation (D)

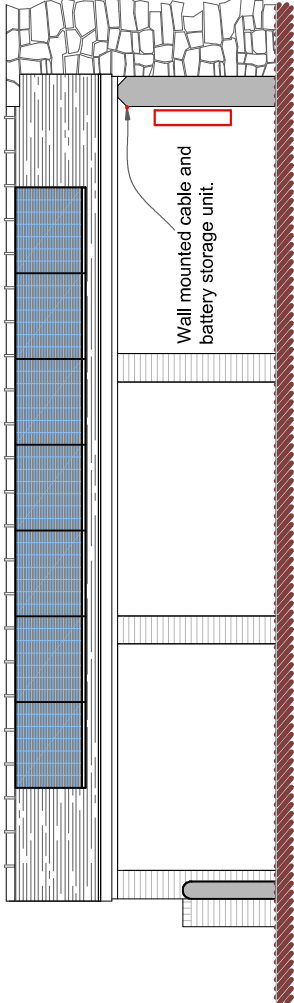


Front Elevation (E)

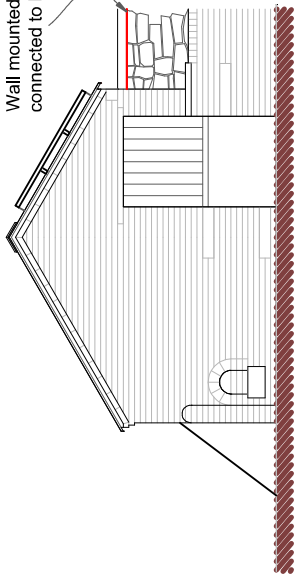


Side Elevation (F)

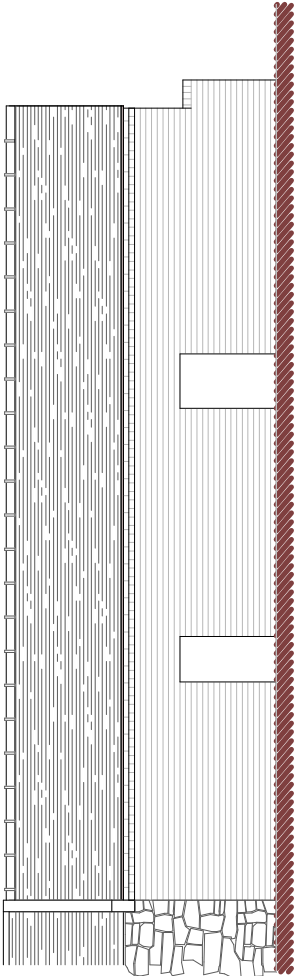



Rear Elevation (G)

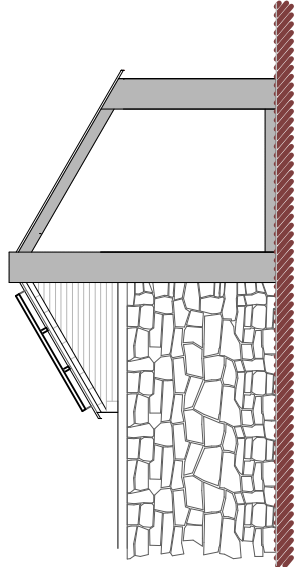

Side Elevation (H)

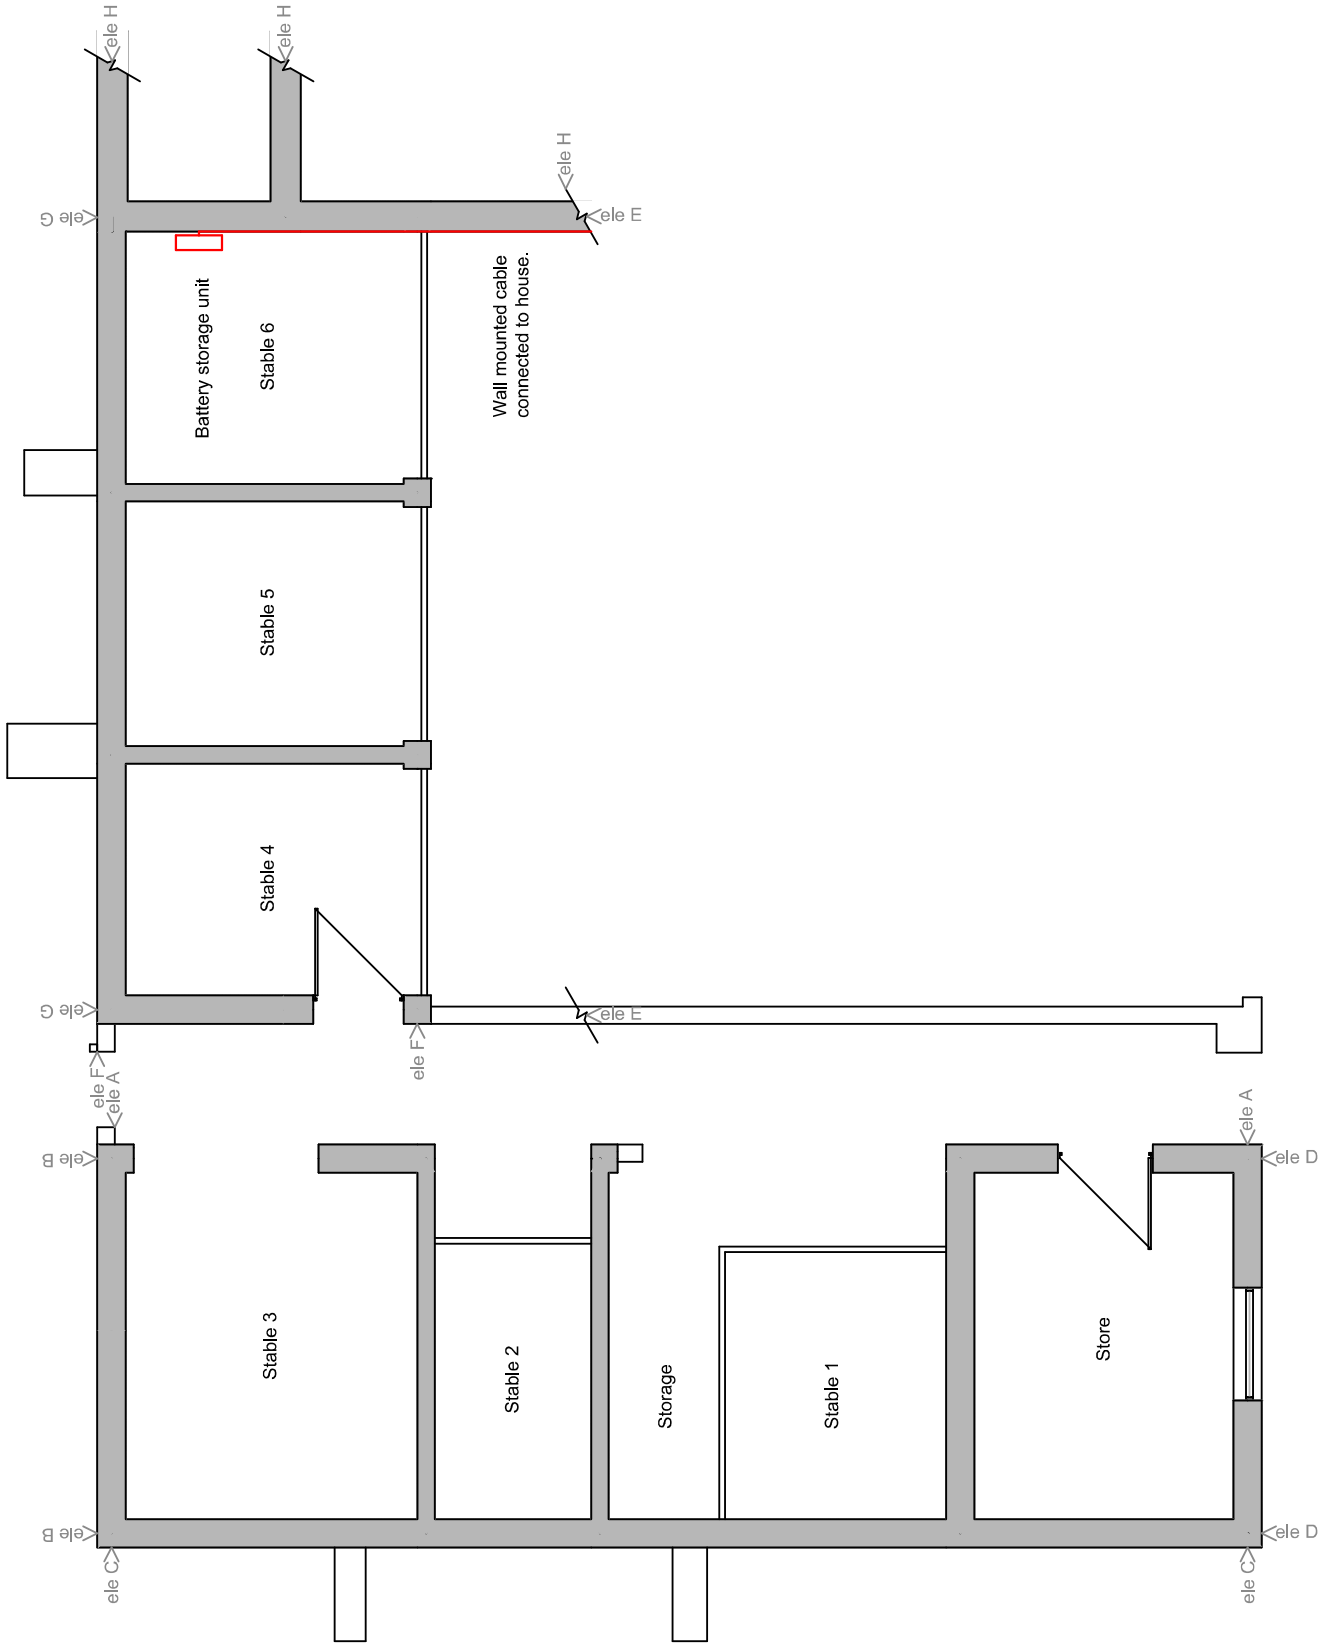

Roof Plan

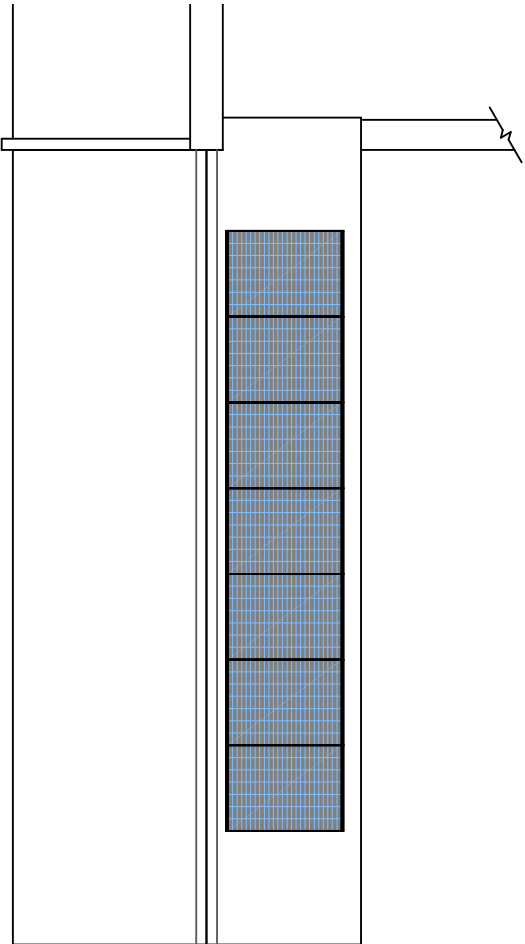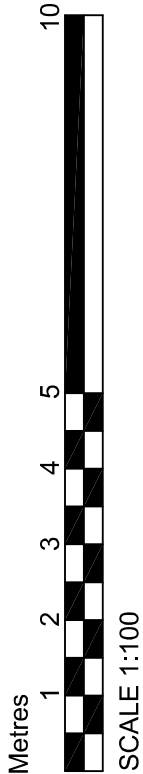

Roof Plan

DBD Architectural Consultancy Ltd ©2025

- Copyright is vested with DBD Architectural Consultancy Ltd.
- All dimensions to be checked on site before proceeding.
- Contractor to check/joint dimensions of new work to existing structure. Do not assume existing structure or details are plumb, square or level.
- Contractor must notify the architect of any discrepancies before proceeding.
- All drawings to be read in conjunction with all other consultants drawings and specs.

Rev	Date	Description
A	15/10/25	Quoted

