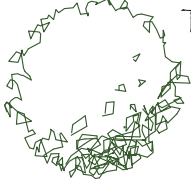
T1

Crab Apple (*Malus Sylvestris*)

T2

Flowering Cherry (*Prunus Avium*)

New hedgerows to north boundry to consist of mixed native hedgerow consisting of 30% Hawthorn, 30% Blackthorn, 20% Wild Privet and 20% Dogwood Common, bare rooted plants 60-80cm high set at 50cm intervals in 2 rows staggered 40cm apart (3No. per linear metre). Plants to be bedded in peat free organic compost.

Hedgerow planting to be carried out between October and March and in accordance with BS4428


All planting, seeding or turfing comprised in the details of this drawing shall be carried out in the first planting season following completion of the development. Owner is to replace any trees, hedgerows or plants contained in the approved planting scheme which within a period of 5 years from the completion of the development die, are removed or become seriously damaged or diseased. They shall be replaced in the next planting season with others of a similar size and species, unless the local authority gives written consent to any variation.

All plants shall comply with BS 3996.


Prior to planting, all areas are to be cultivated to an even tilth, any debris larger than 50mm to be removed from site. Hedge beds are to be mulched with 75mm of bark mulch.

Standard trees are to be planted in pits minimum 600x600x600mm. Pits to be backfilled with a mixture of topsoil, planting compost and fertiliser. Bare-root trees to be supported by 1No tanalised softwood stake and 2No ties. Rootballed trees to be supported by 2No stakes and crossbar.


All plants to be watered in as necessary.

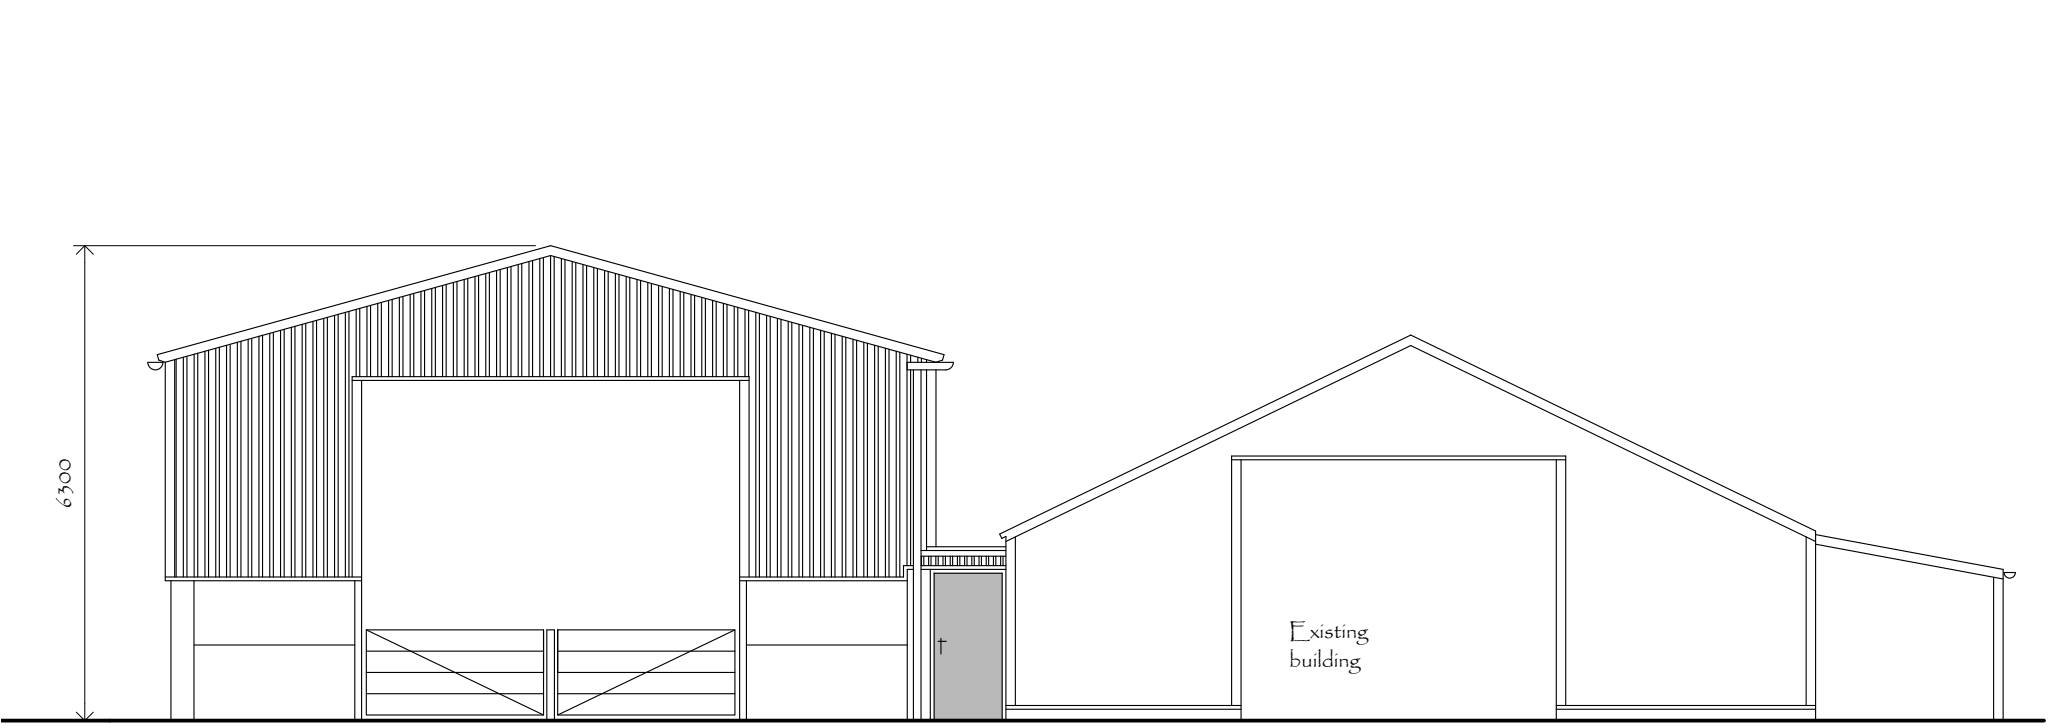


Front [south]

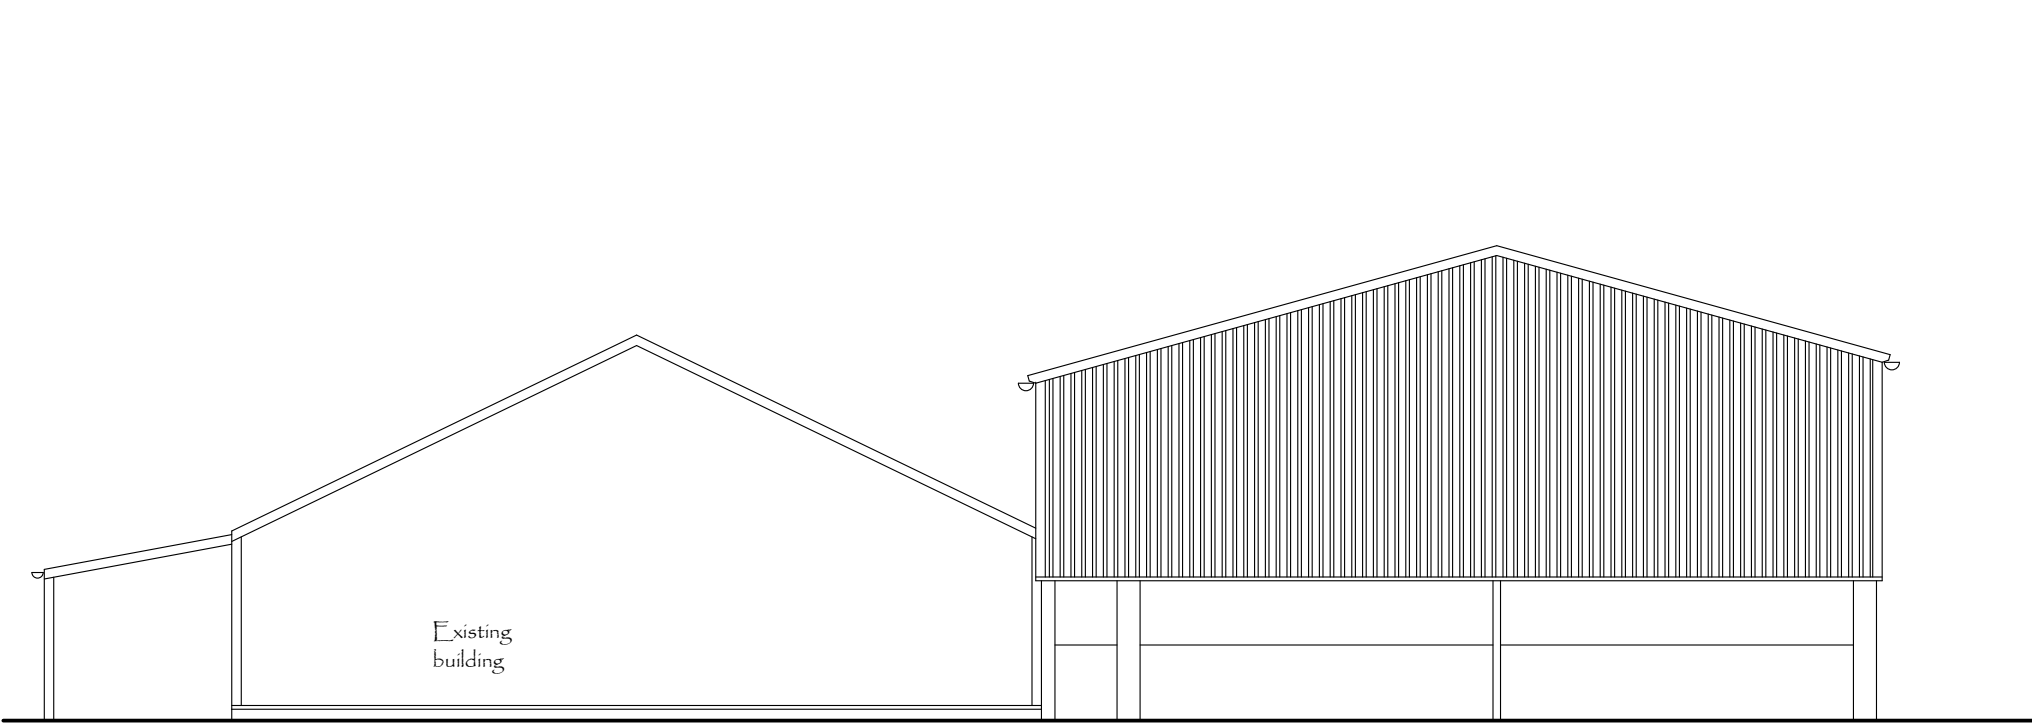


Rear [north]

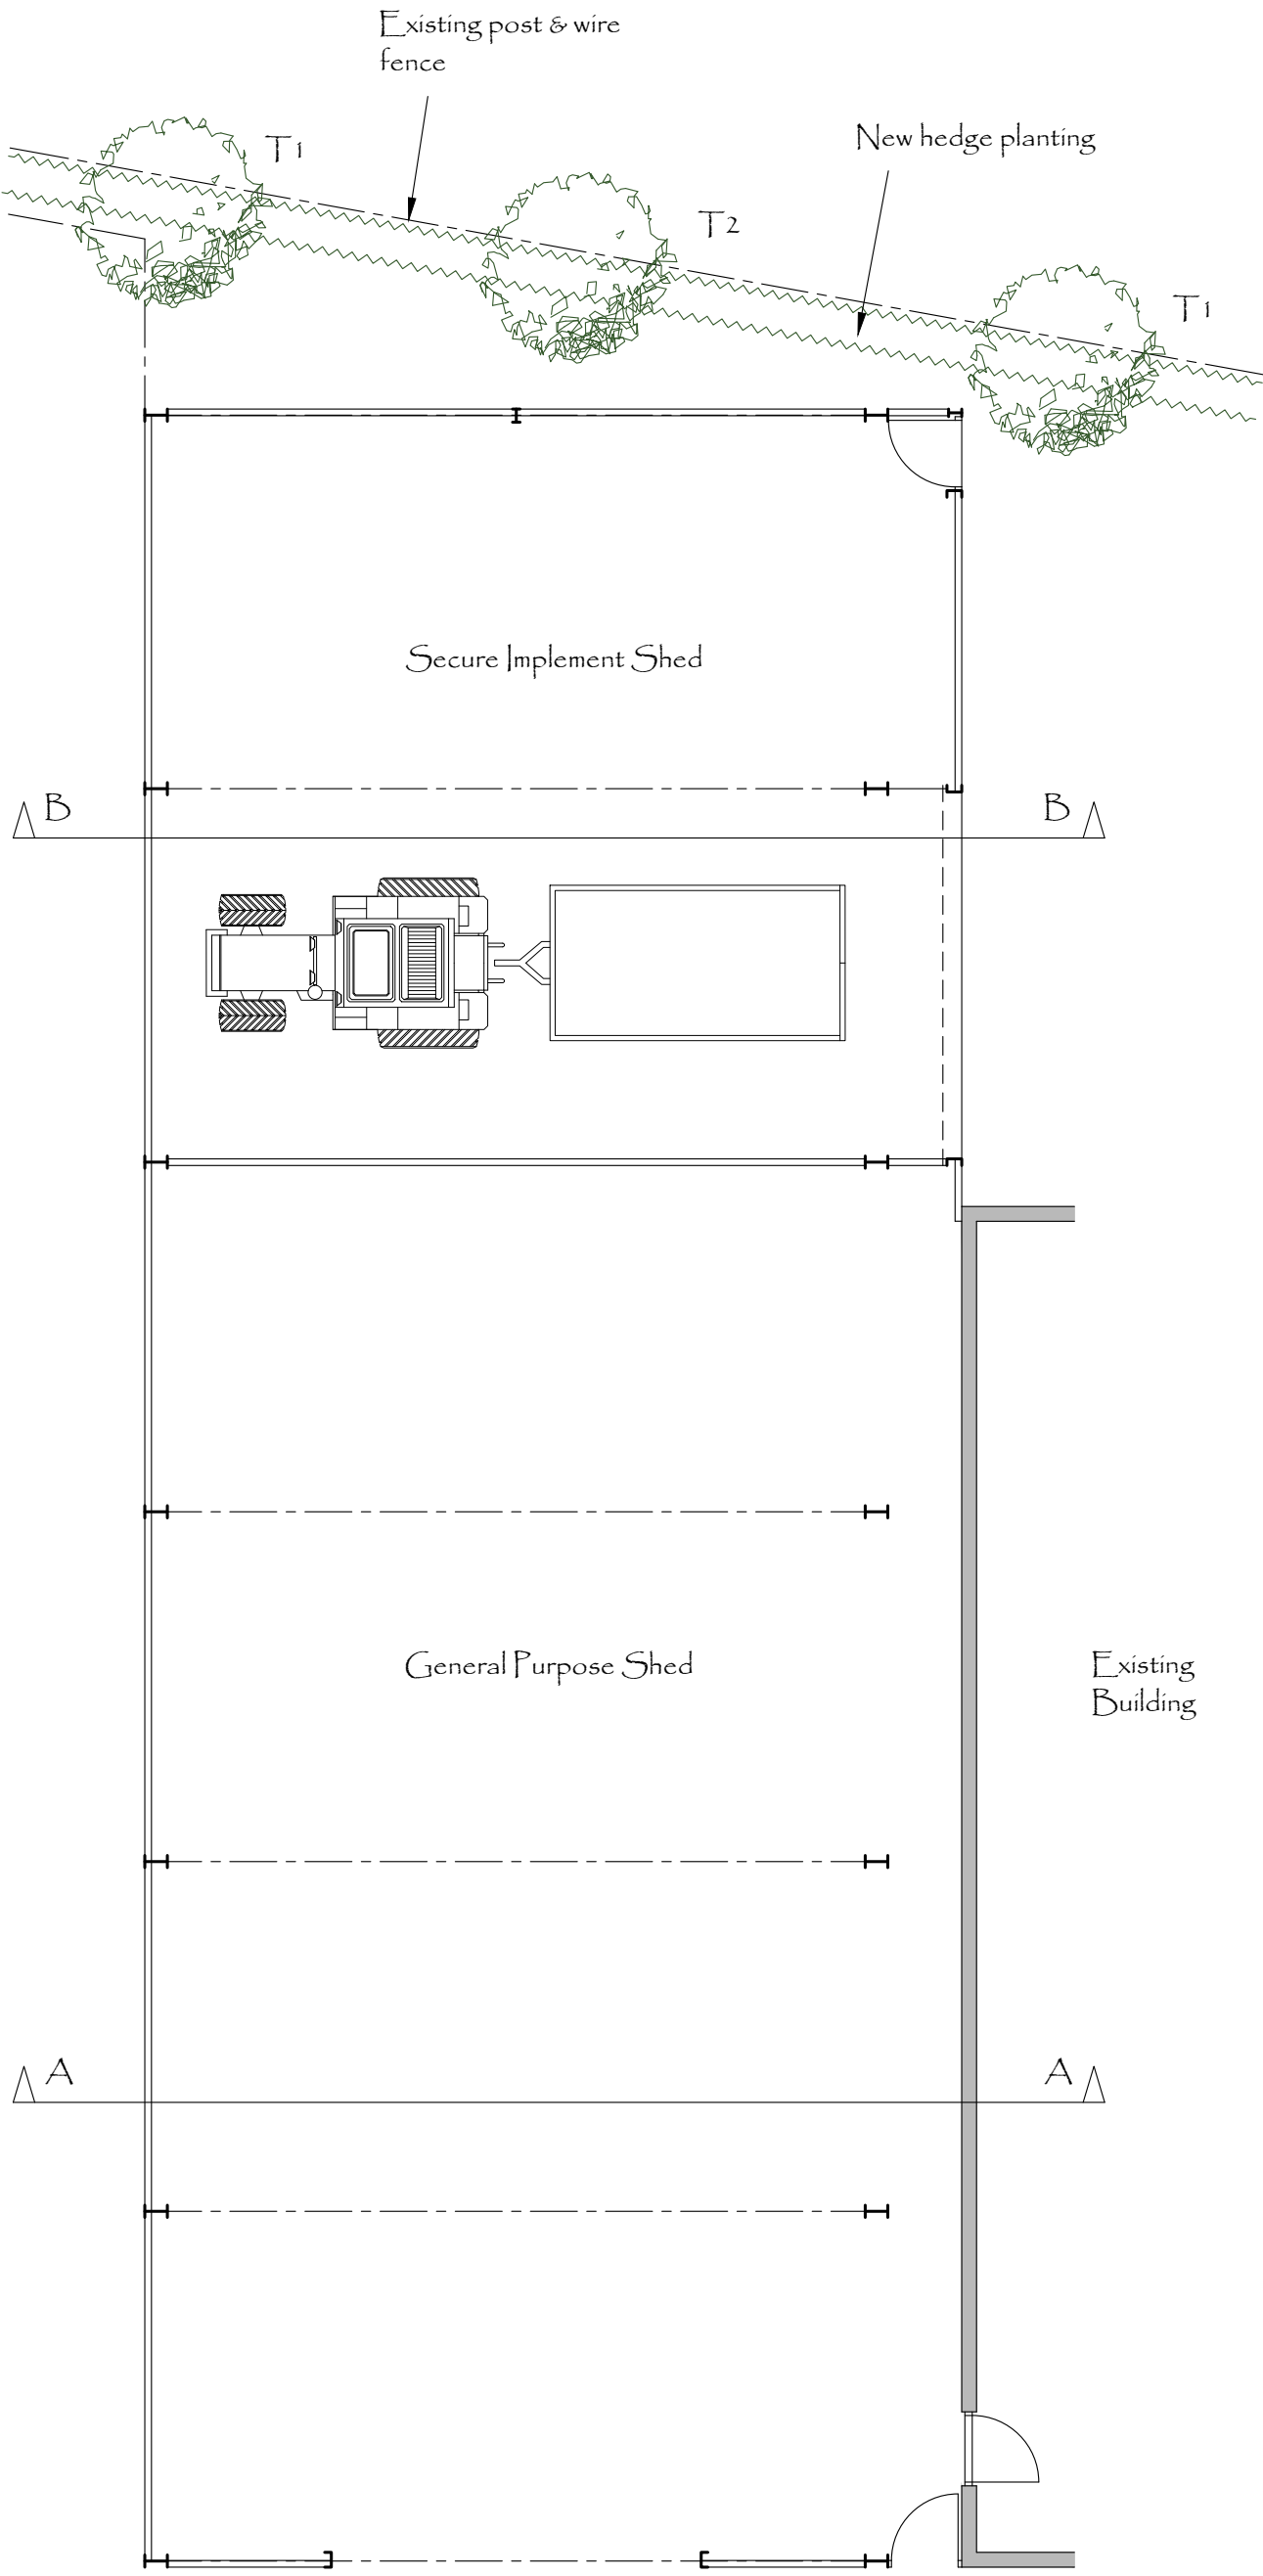


Plan

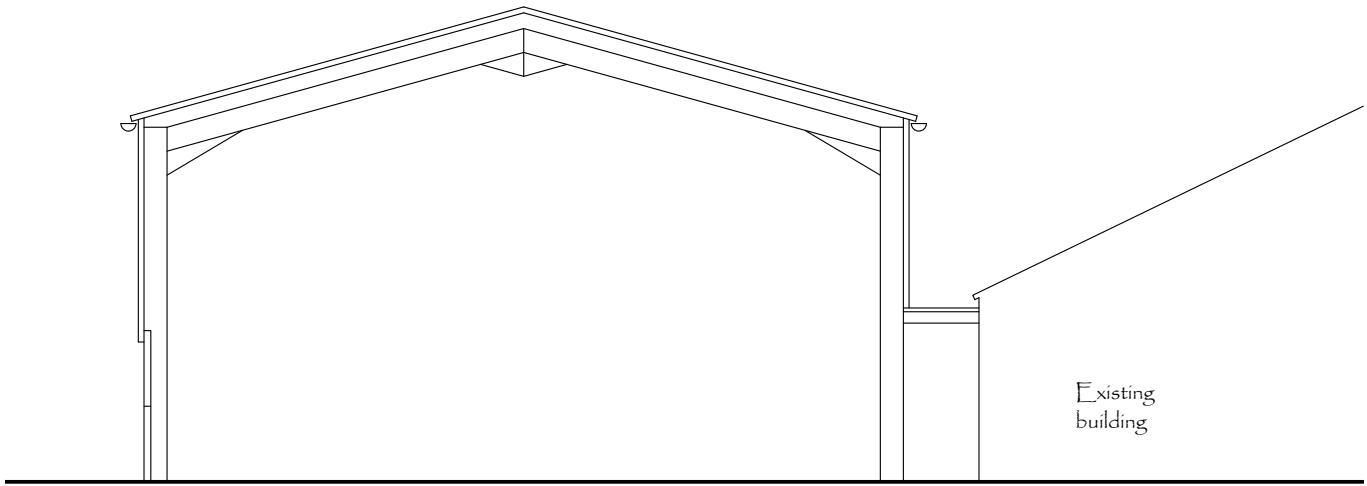


Section A-A

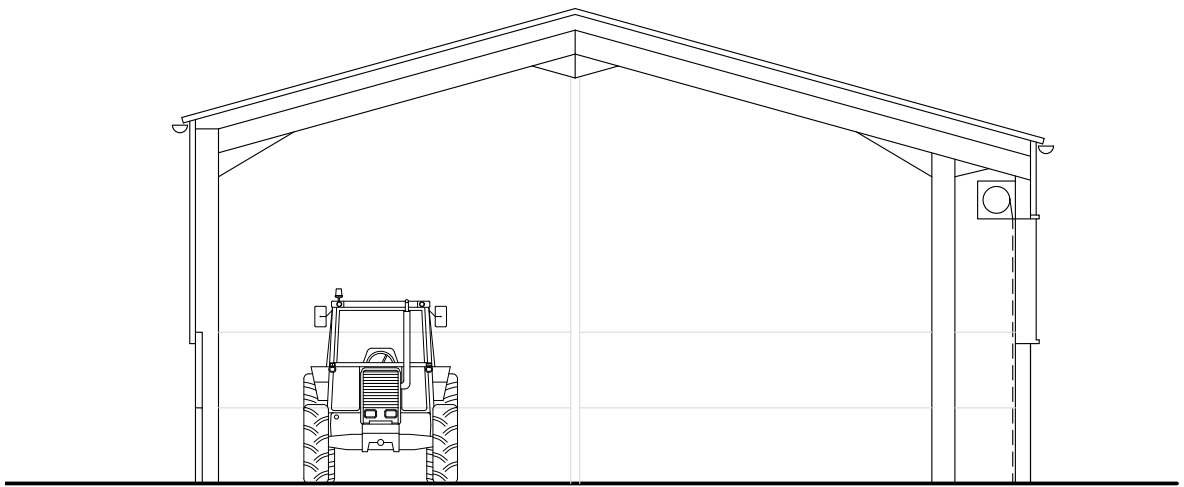

Section B-B

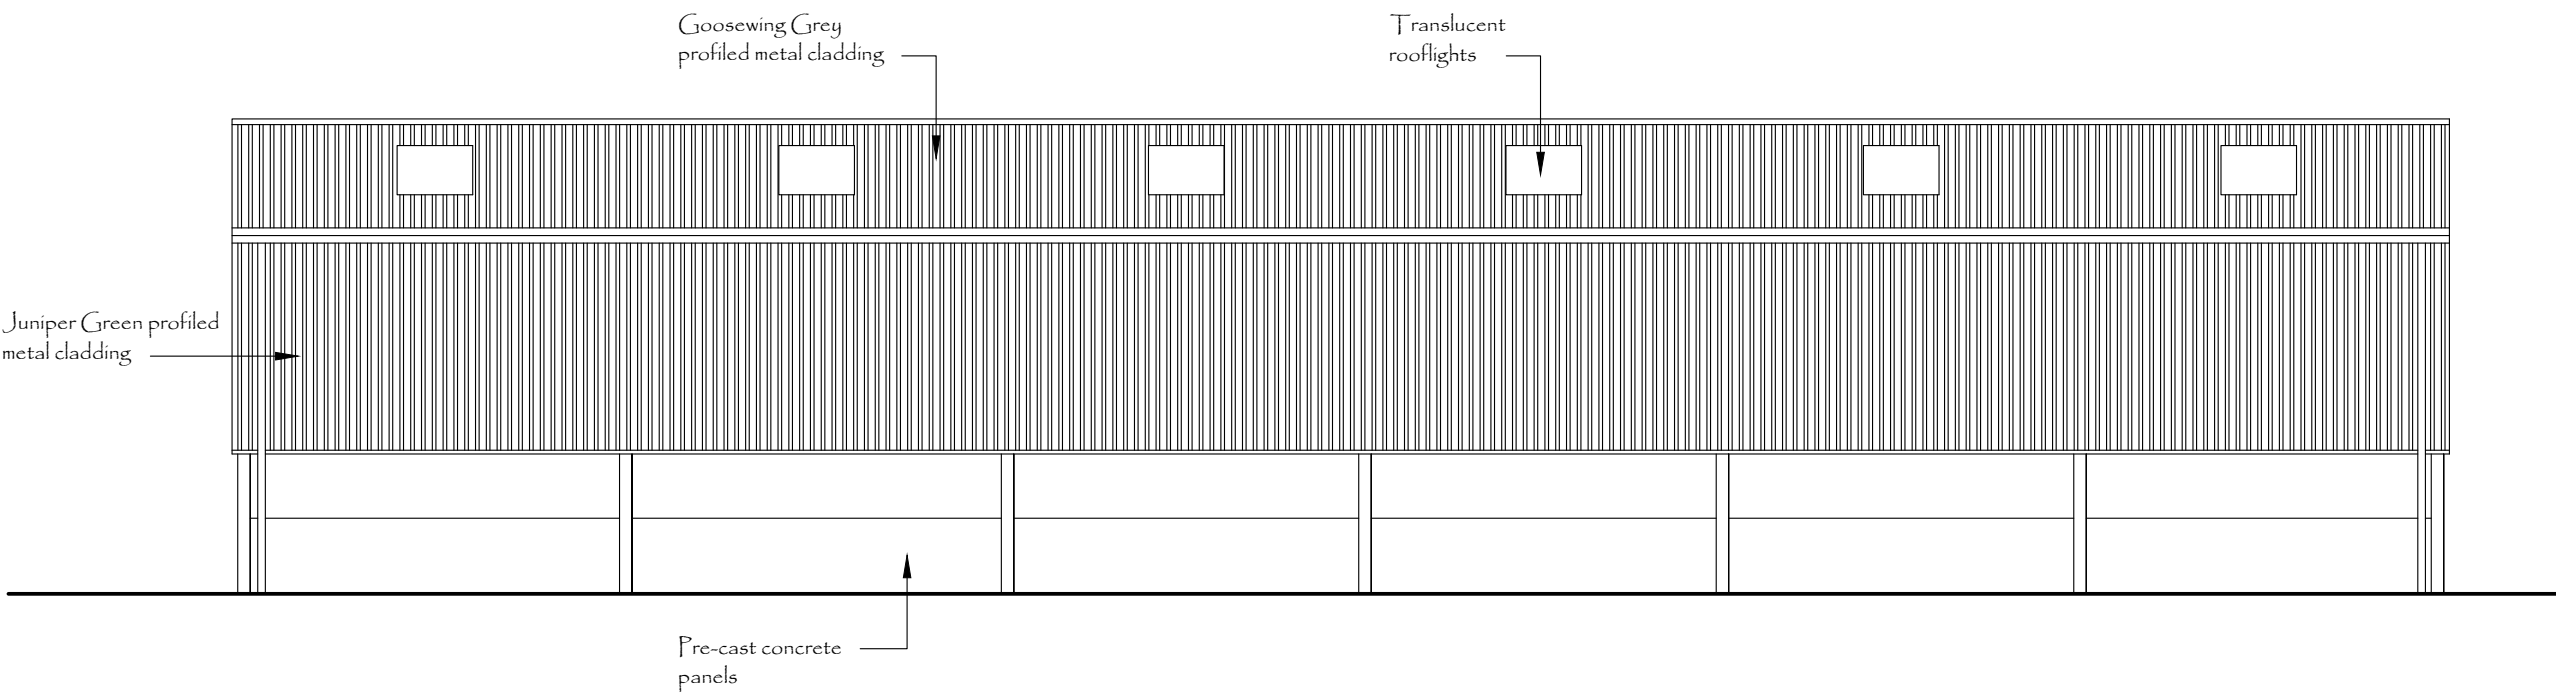

Side [west]

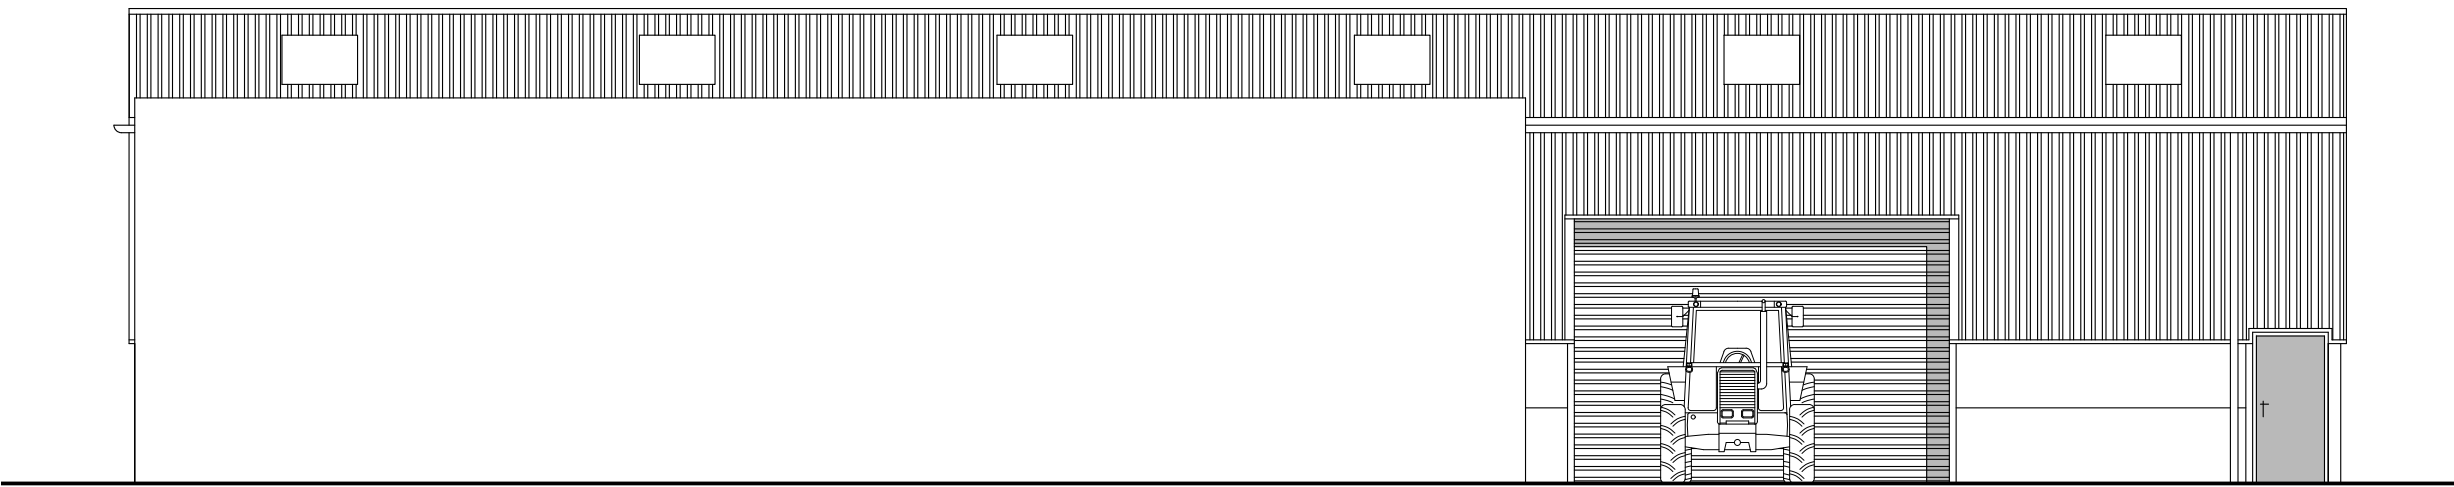

Side [east]