



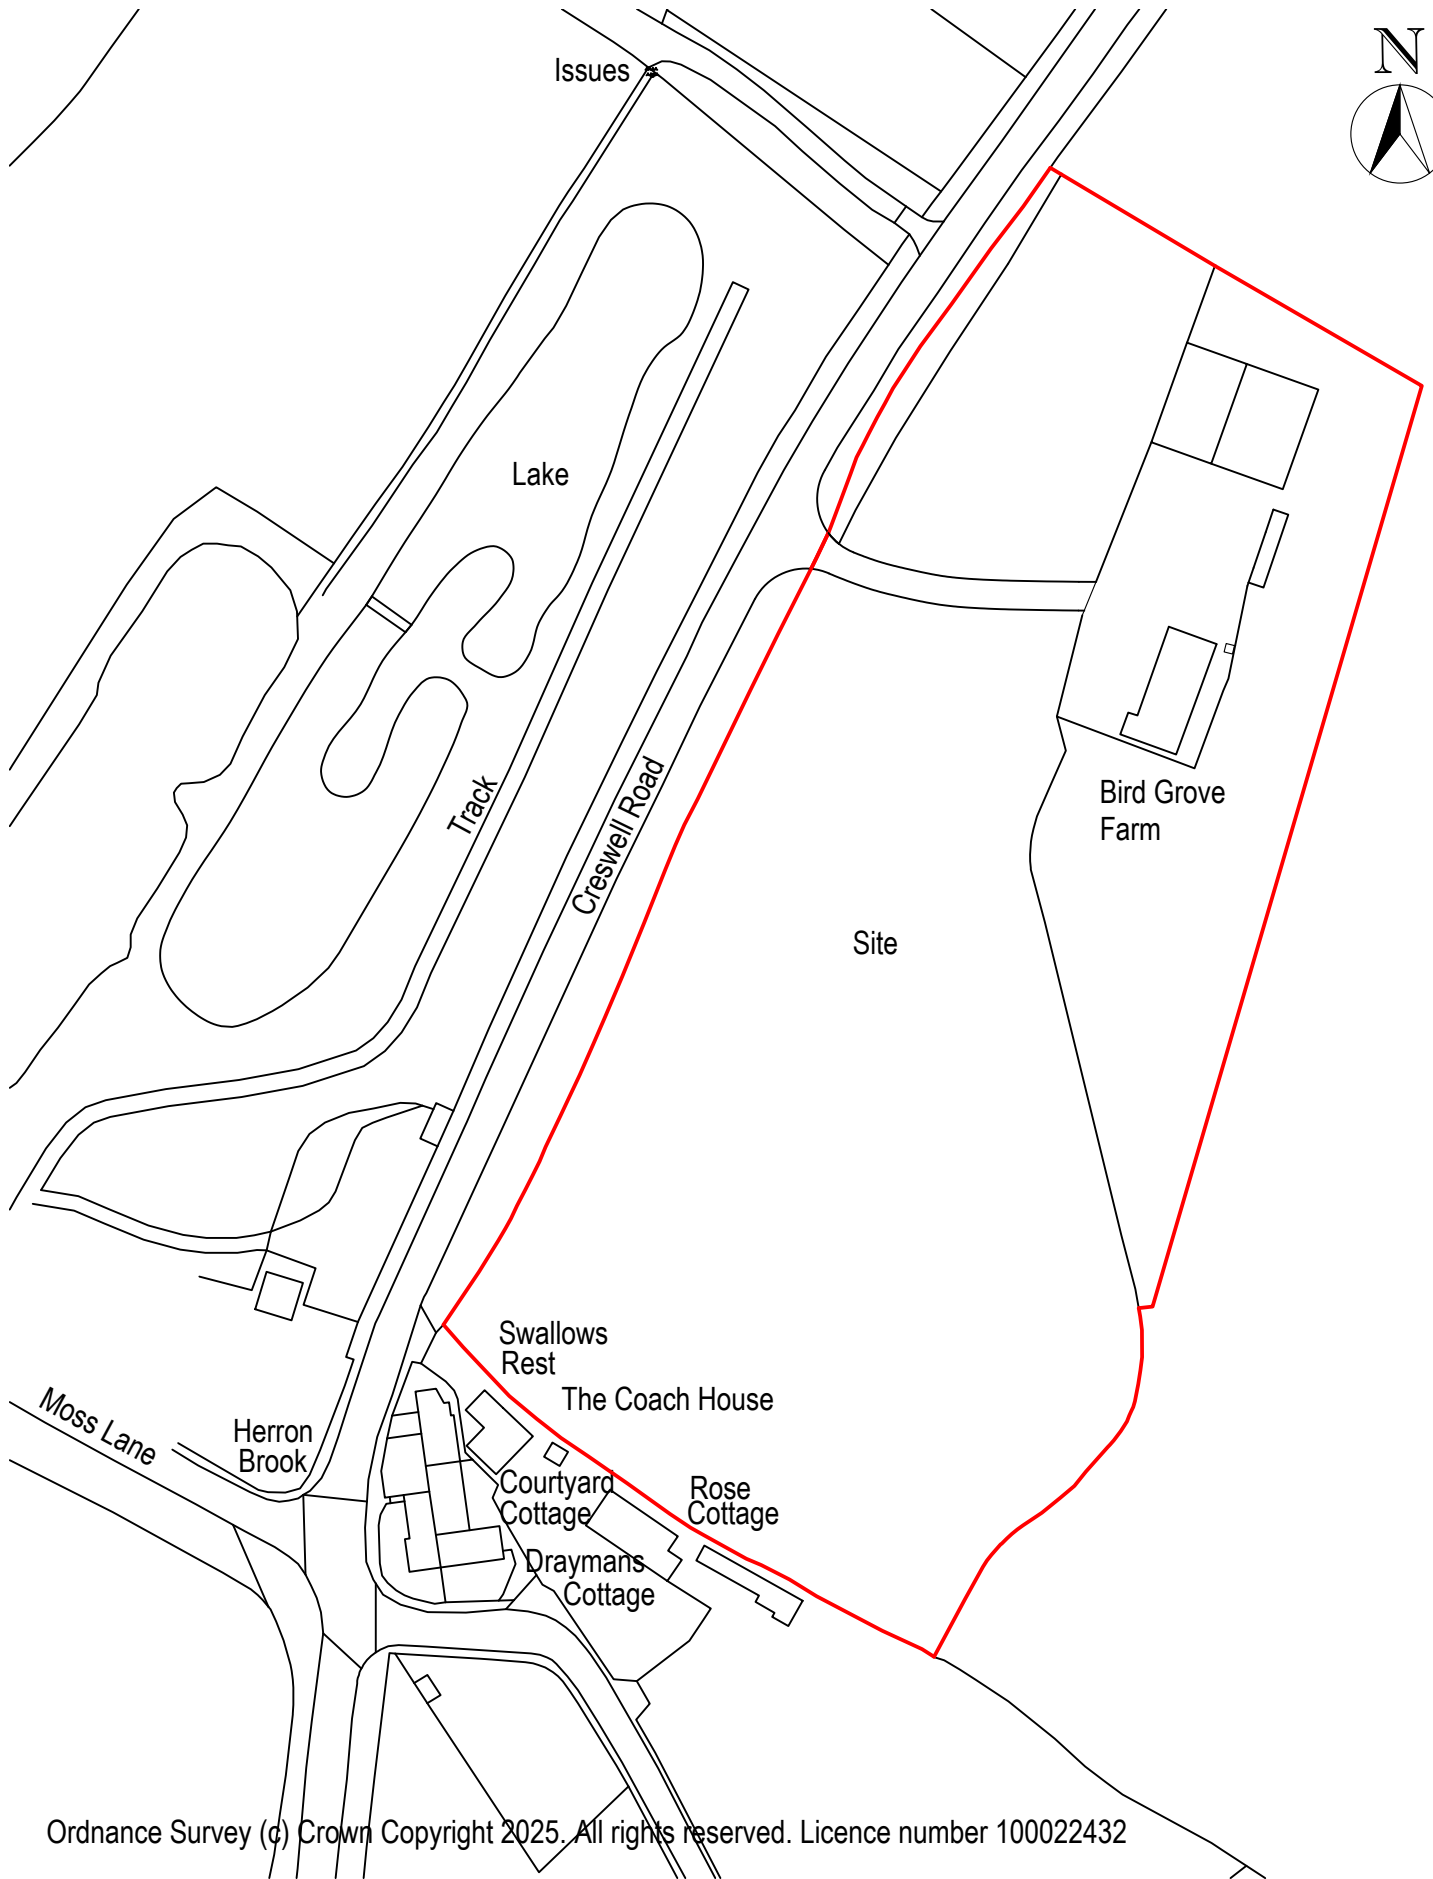

Ordnance Survey (c) Crown Copyright 2025. All rights reserved. Licence number 100022432

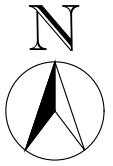

Bird Grove Farm, Hilderstone,
Staffs. ST15 8SL
Location Plan
Scale 1:1250 @ A4 Nov2025