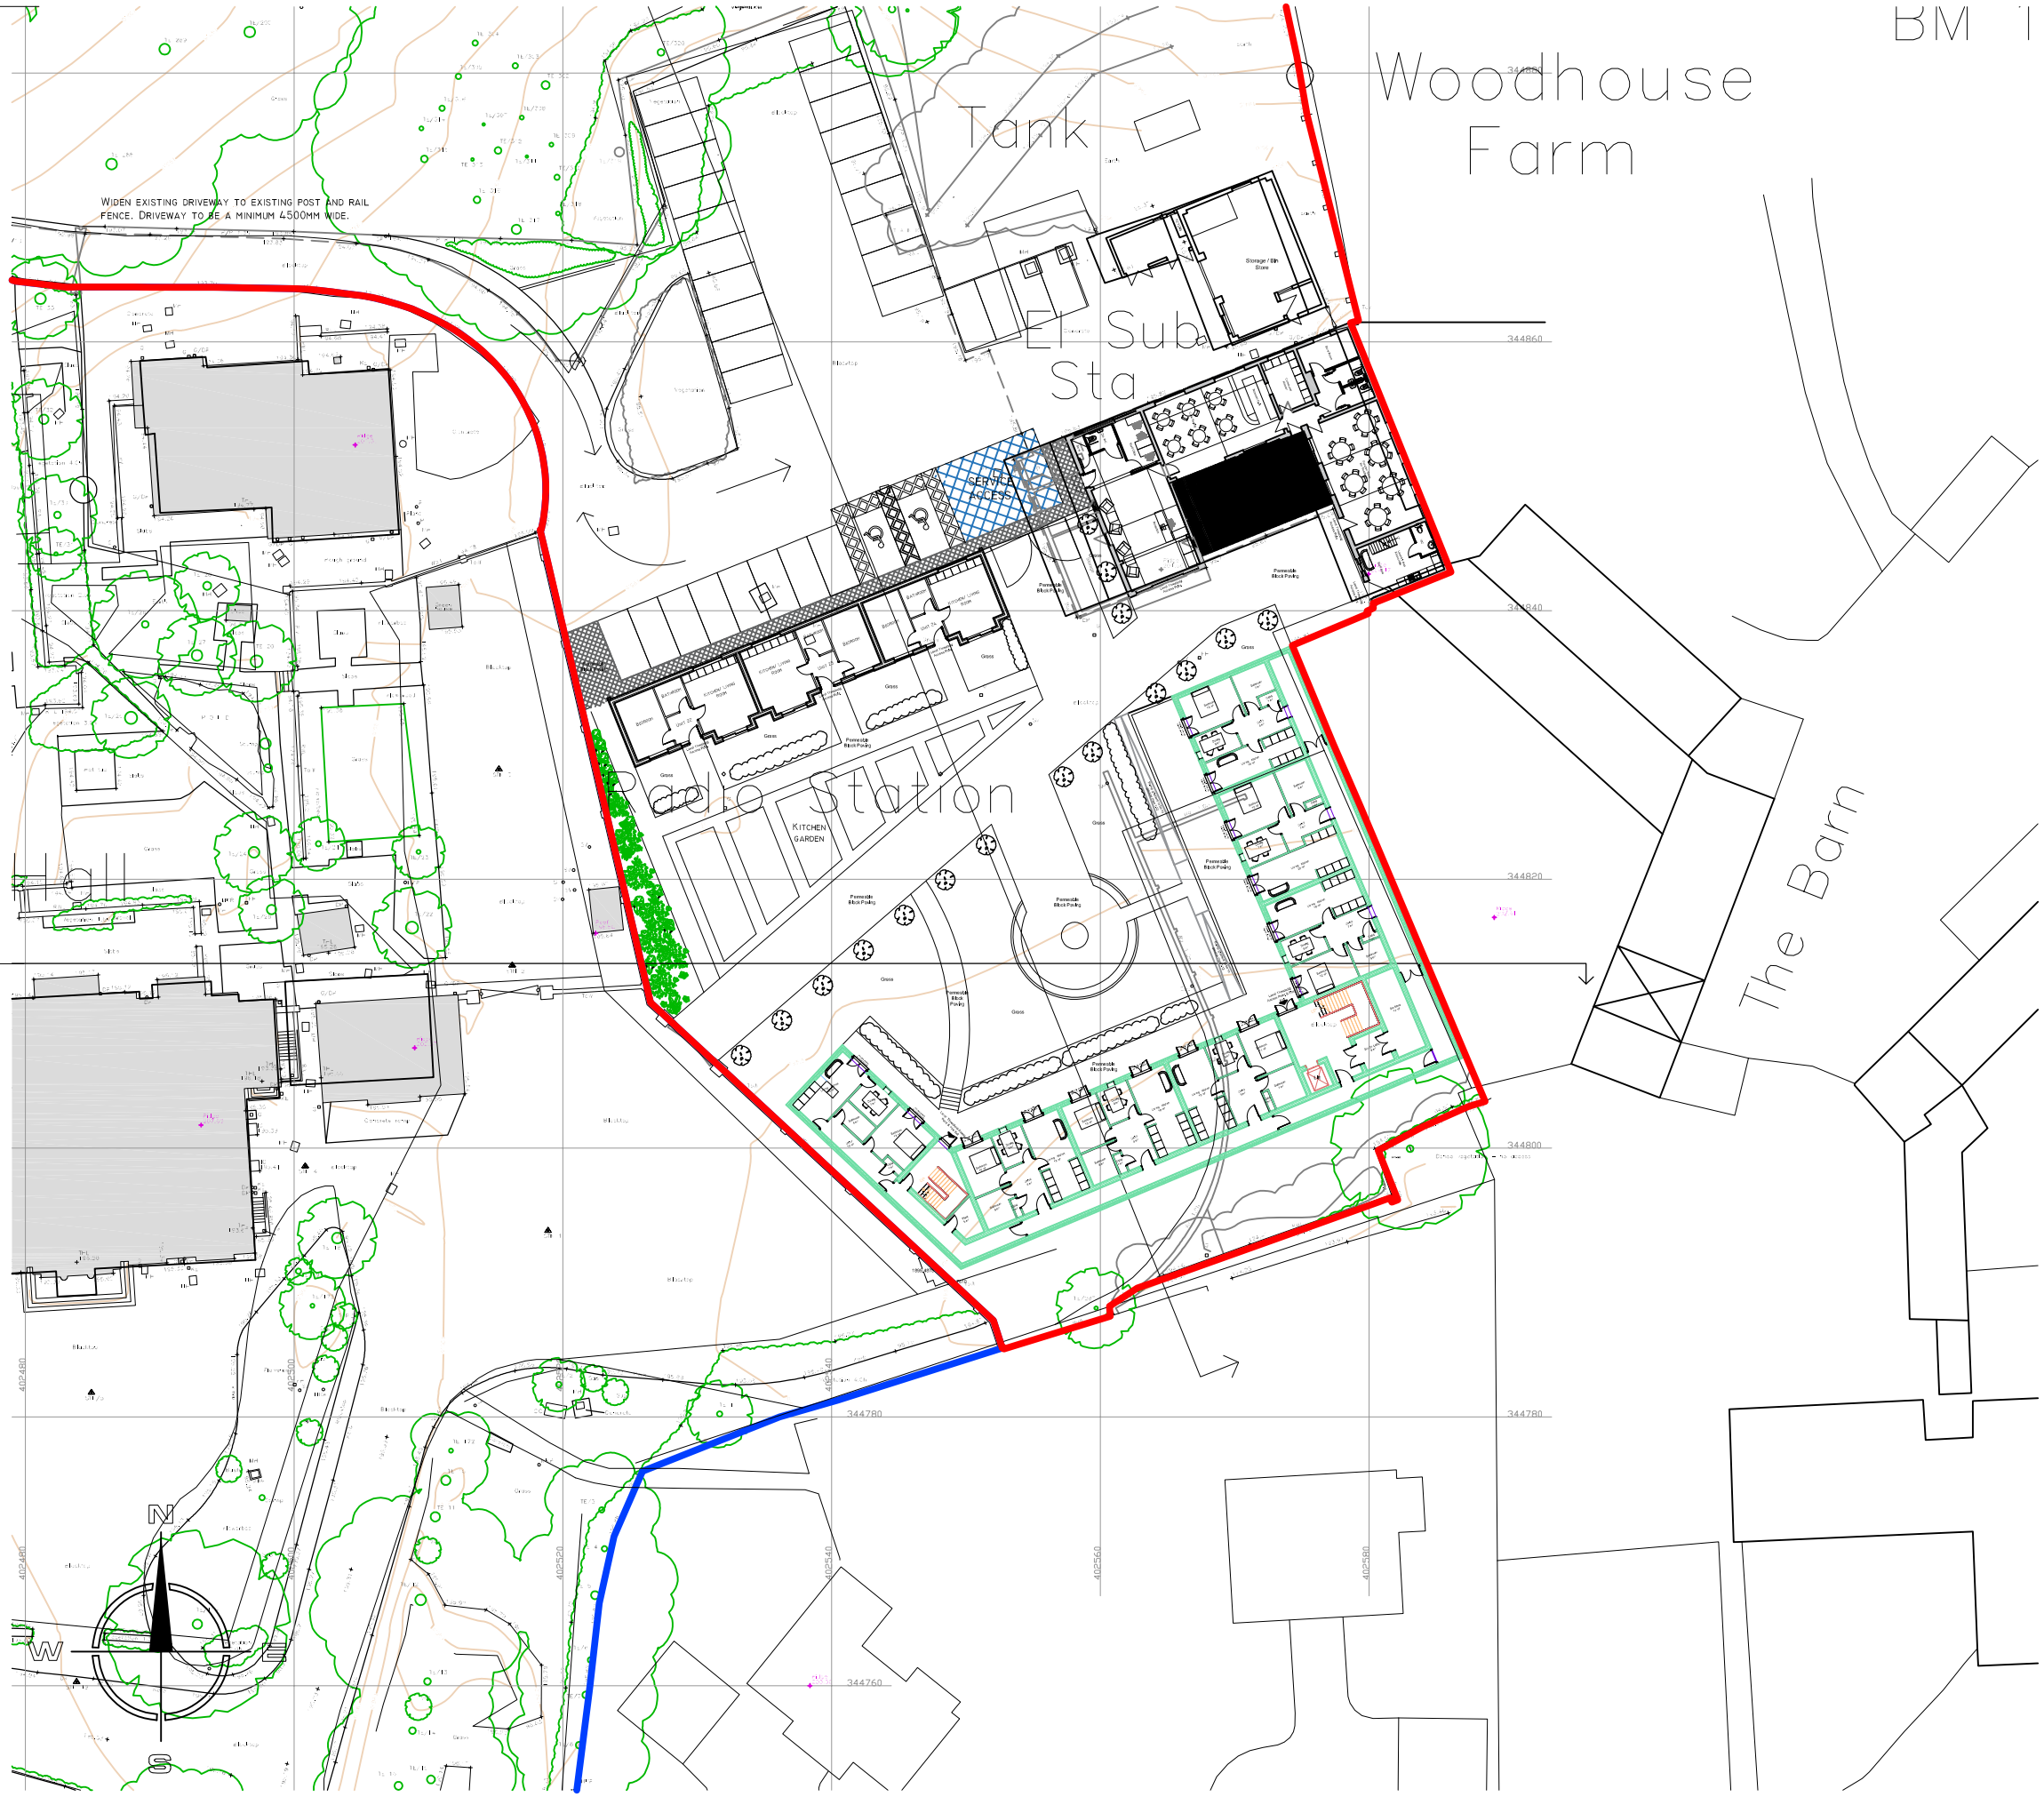


SITE LANDSCAPING PLAN 1:500

Rev.	Drawn	Comments	Date

MODE
Architects & Development

01782 479644
info@mode-architects.co.uk
www.mode-architects.co.uk

Client
Woodhead Hall Estates

Project
Proposed Retirement Village at Woodhead Hall, Cheadle

Title
Site Landscaping Plan as Proposed

Status PLANNING

Scale @A3	Date	Drawn	Checked
1:500	Feb '25	DS	

Drawing No.
21 012 231

Rev

File Ref:

This drawing is subject to Copyright & must not be copied or reproduced without consent. Figured dimensions only are to be taken from this drawing. All contractors must visit the site and be responsible for taking and checking all dimensions relative to their work.