



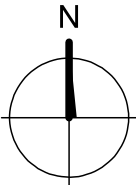

Ordnance Survey, (c) Crown Copyright 2025. All rights reserved. Licence number 100022432

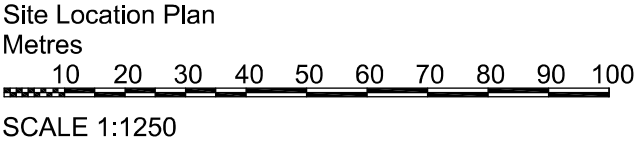

DBD Architectural Consultancy Ltd ©2025

1. Copyright is vested with DBD Architectural Consultancy Ltd.
2. All dimensions to be checked on site before proceeding.
3. Contractor to check/adjust dimensions of new work to suit existing conditions. Do not assume existing structure or details are plumb, square or level.
4. Contractor must notify the architect of any discrepancies before proceeding.
5. All drawings to be read in conjunction with all other consultants drawings and specs.

Rev	Date	Description



DBD Architectural Consultancy Ltd
50 Broad Street, Leek,
Staffordshire, ST13 5NS
01538 383118
mail@dbdconsultants.co.uk
www.dbdconsultants.co.uk

Mr and Mrs Oliver
20 Marston Grove
Stoke-on-Trent
ST1 6EF

Client

Outline application for single dwelling

Project

Title

Site Location Plan

Stage: Planning		
Spec: A3	Date: 16.09.25	Job No: 2569
Scale: 1:1250		
Drawing Number: PL 01		