
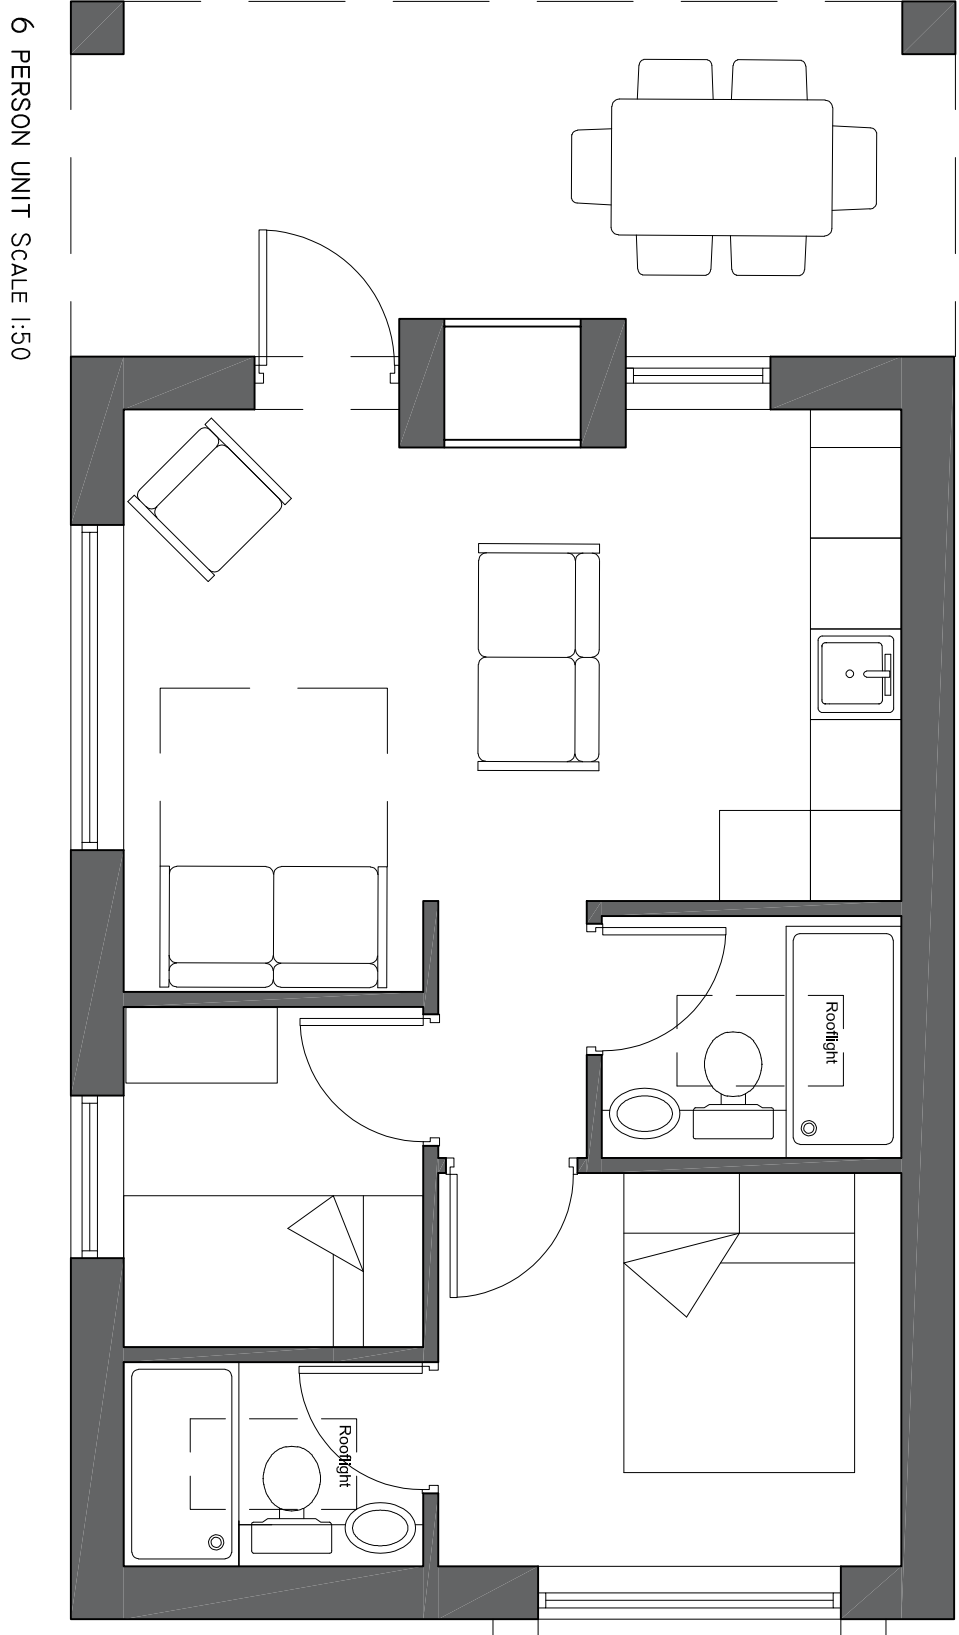
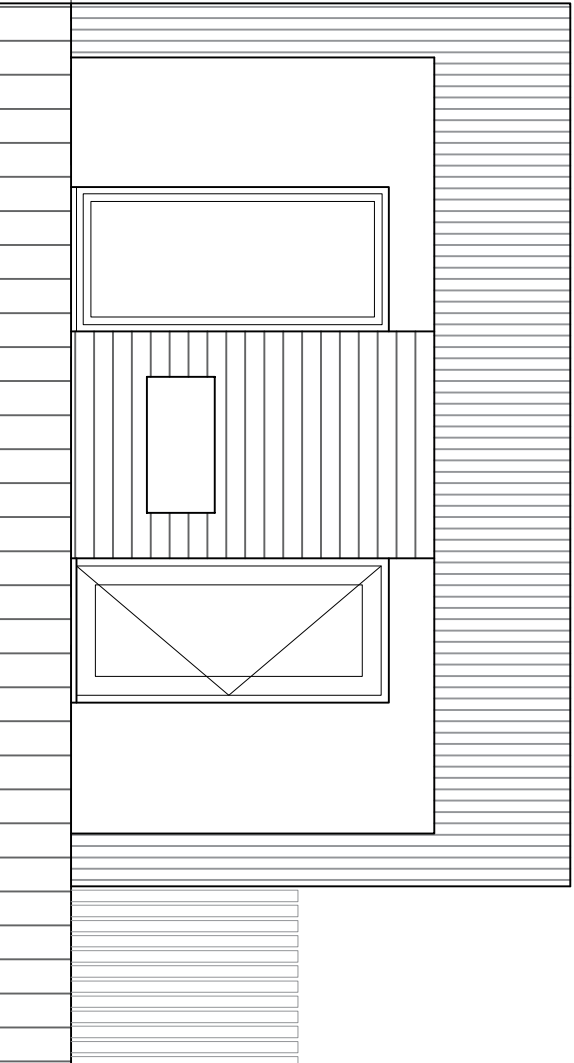
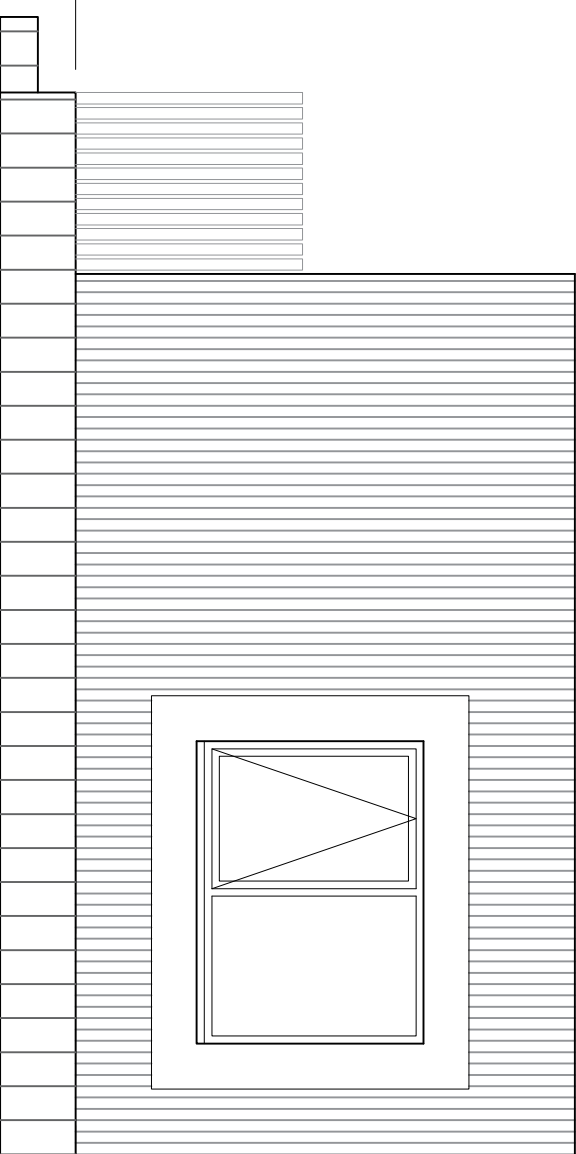
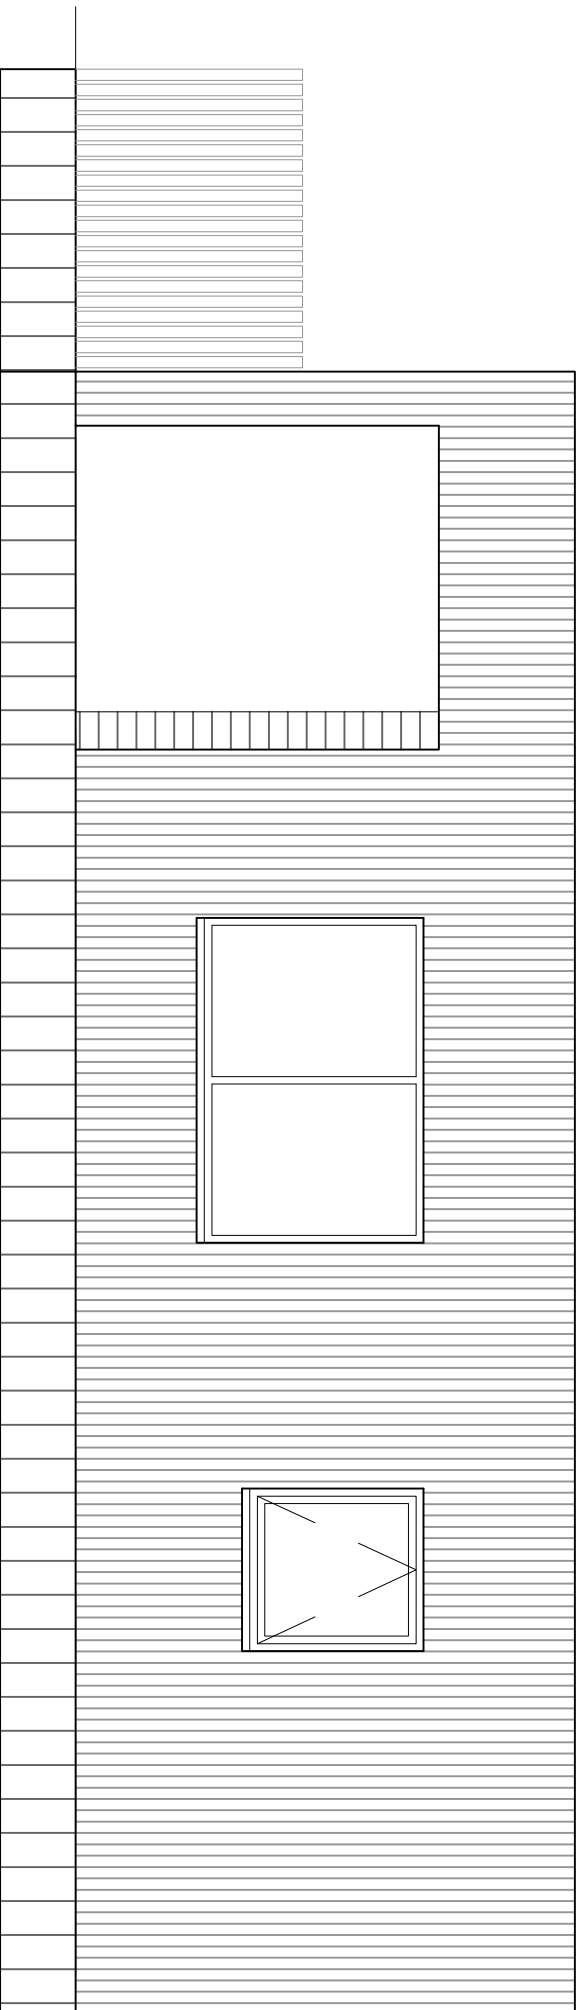
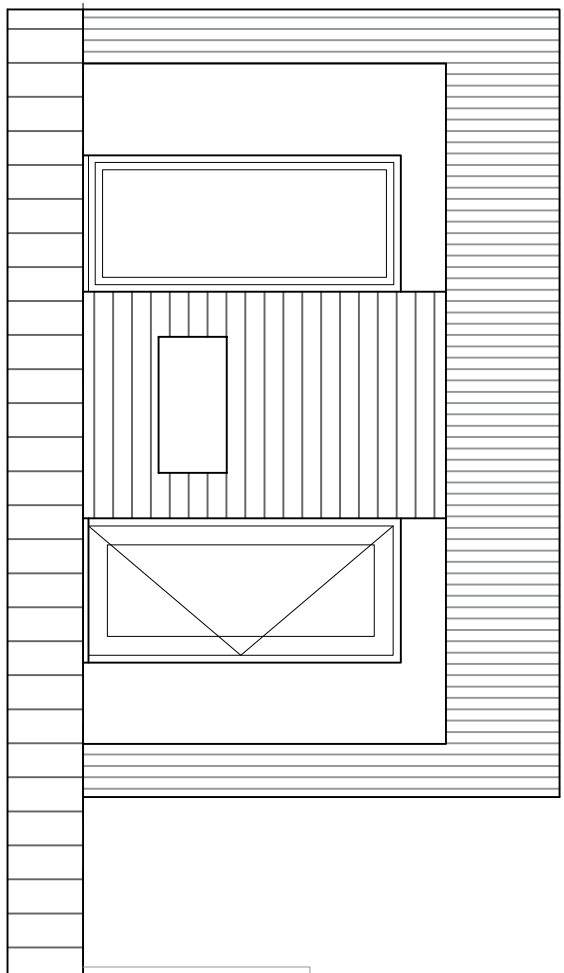
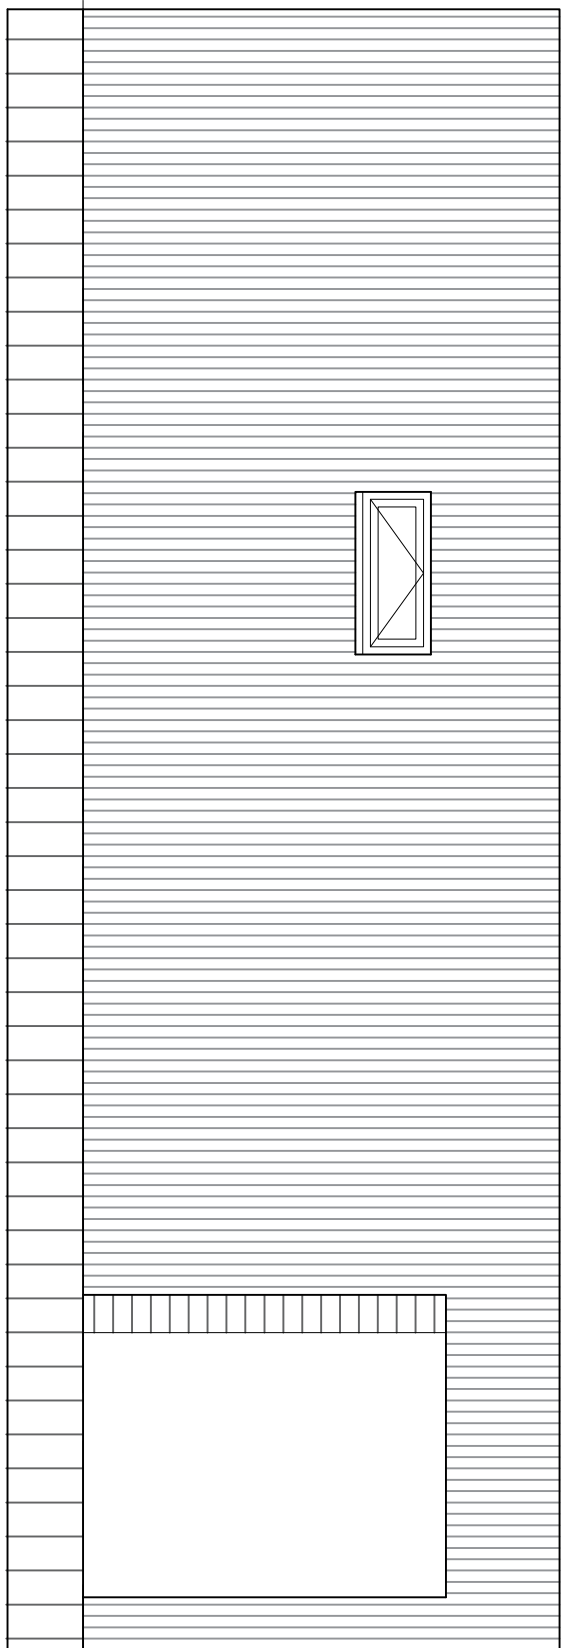
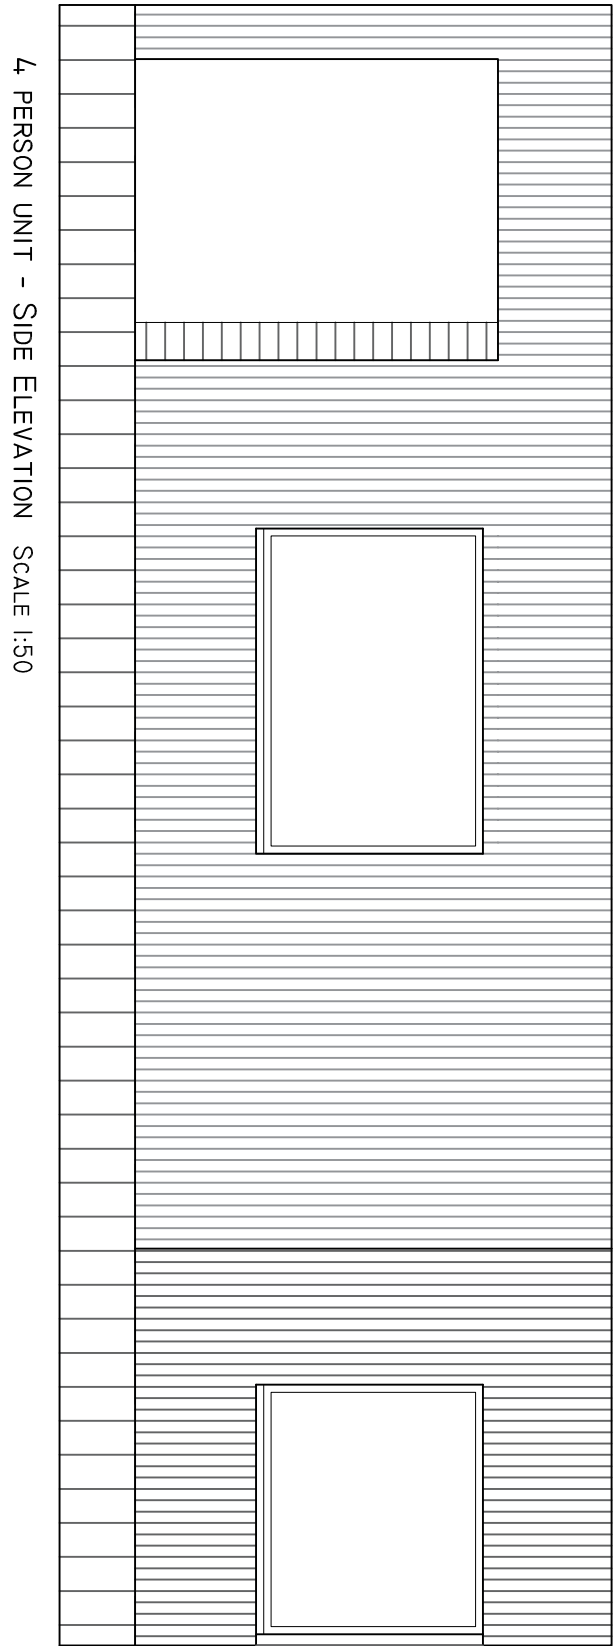
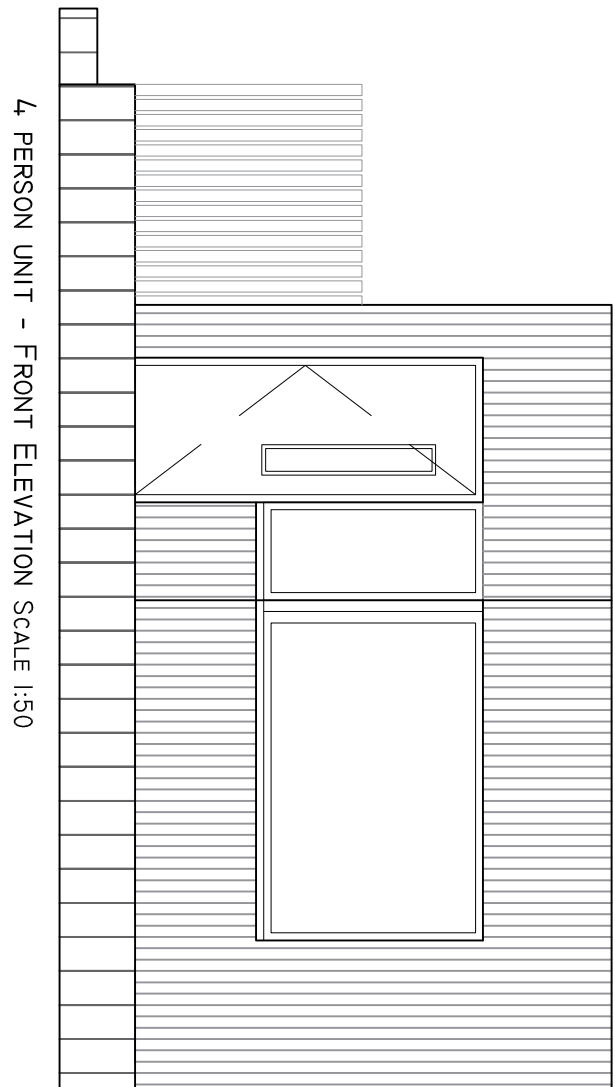
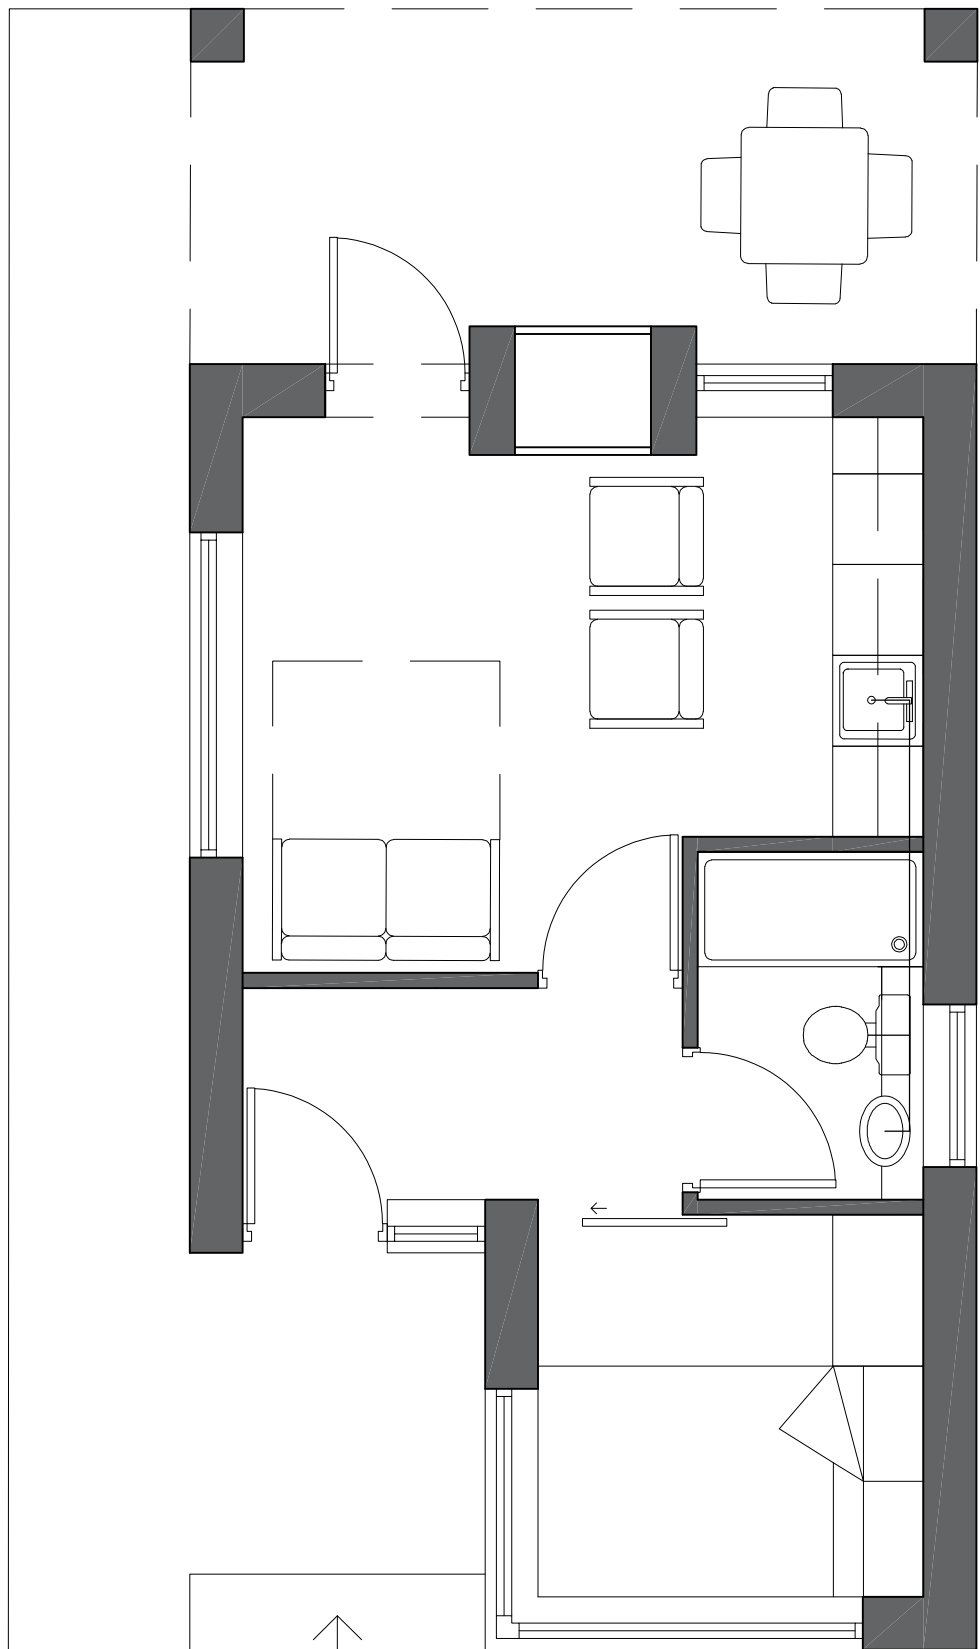
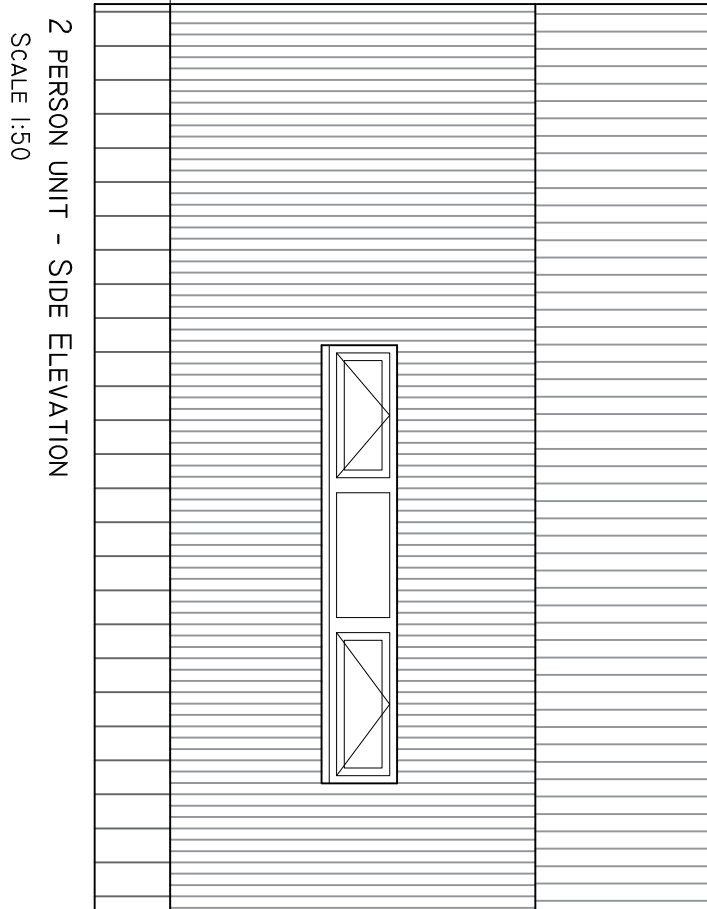
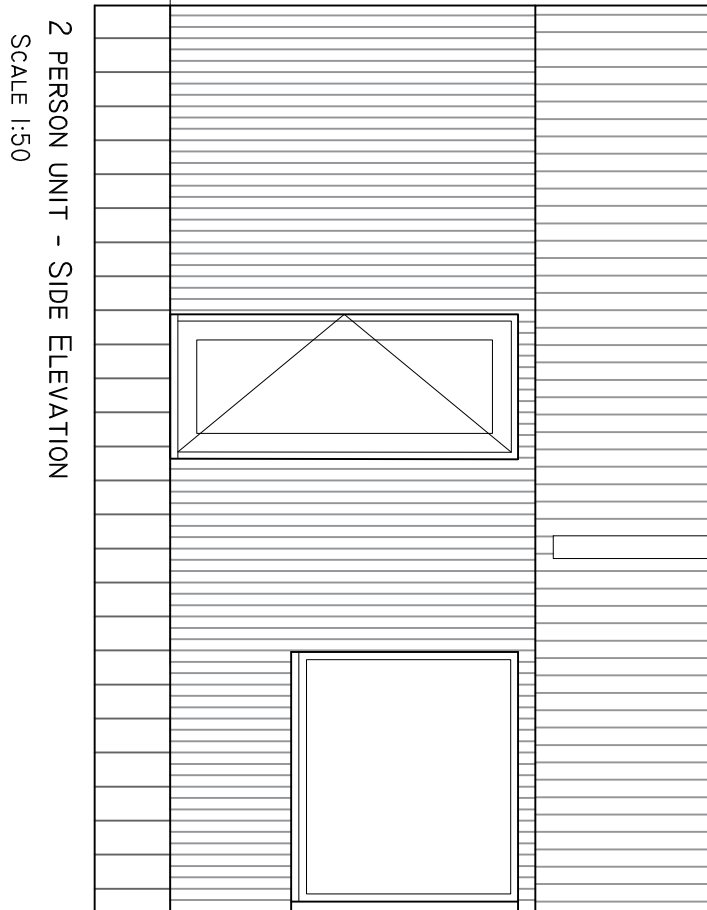
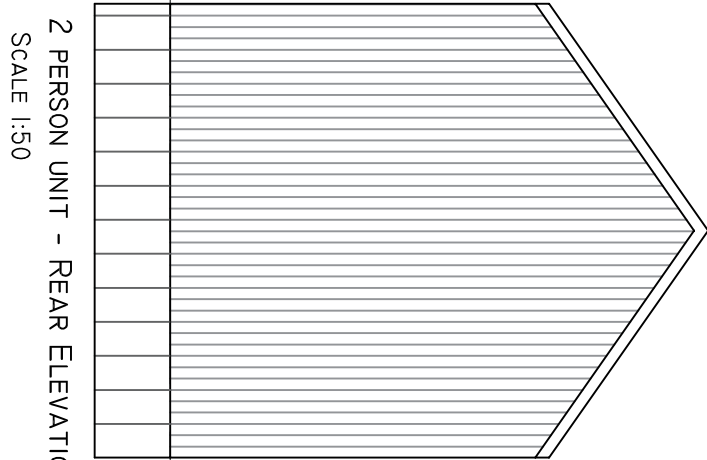
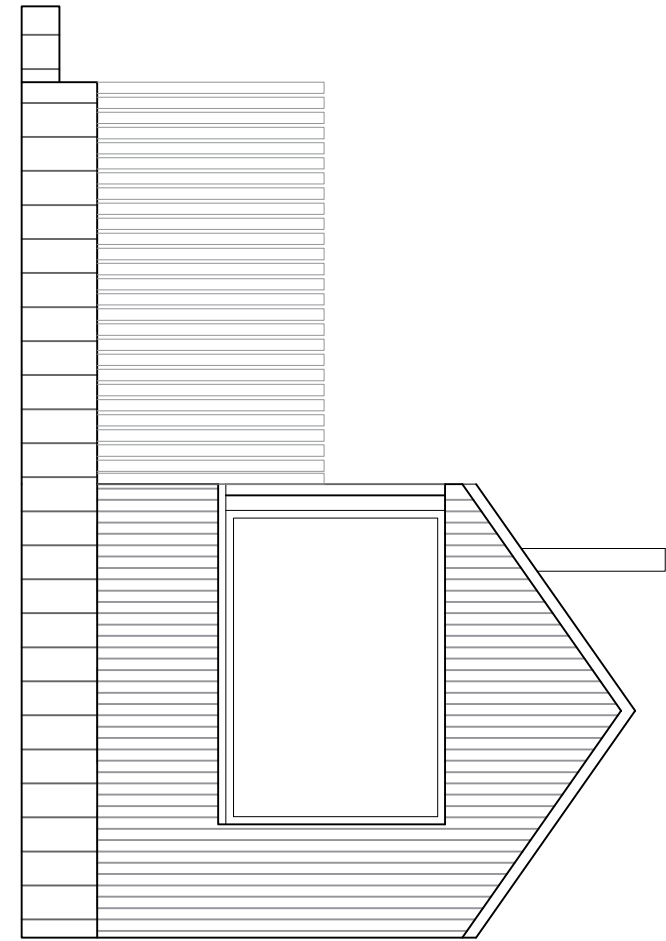


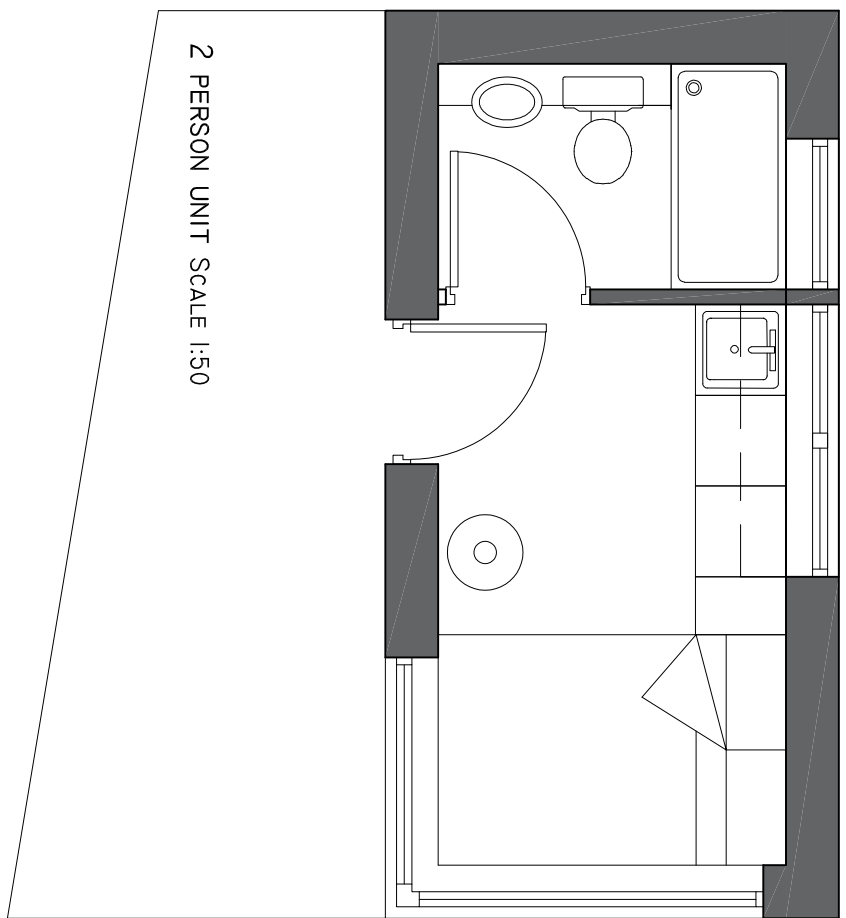

MODE
Architects & Development

01782 479644
info@mode-architects.co.uk
www.mode-architects.co.uk

Client
Proposed Development across Two
Project Sites at Woodhead Hall, Cheedle

Title
Proposed Lodges

Status Planning			
Scale	AI	Date	Drawn
1:50		July '23	KLB
Drawing No			Rev
21 012 AL (0)			306