




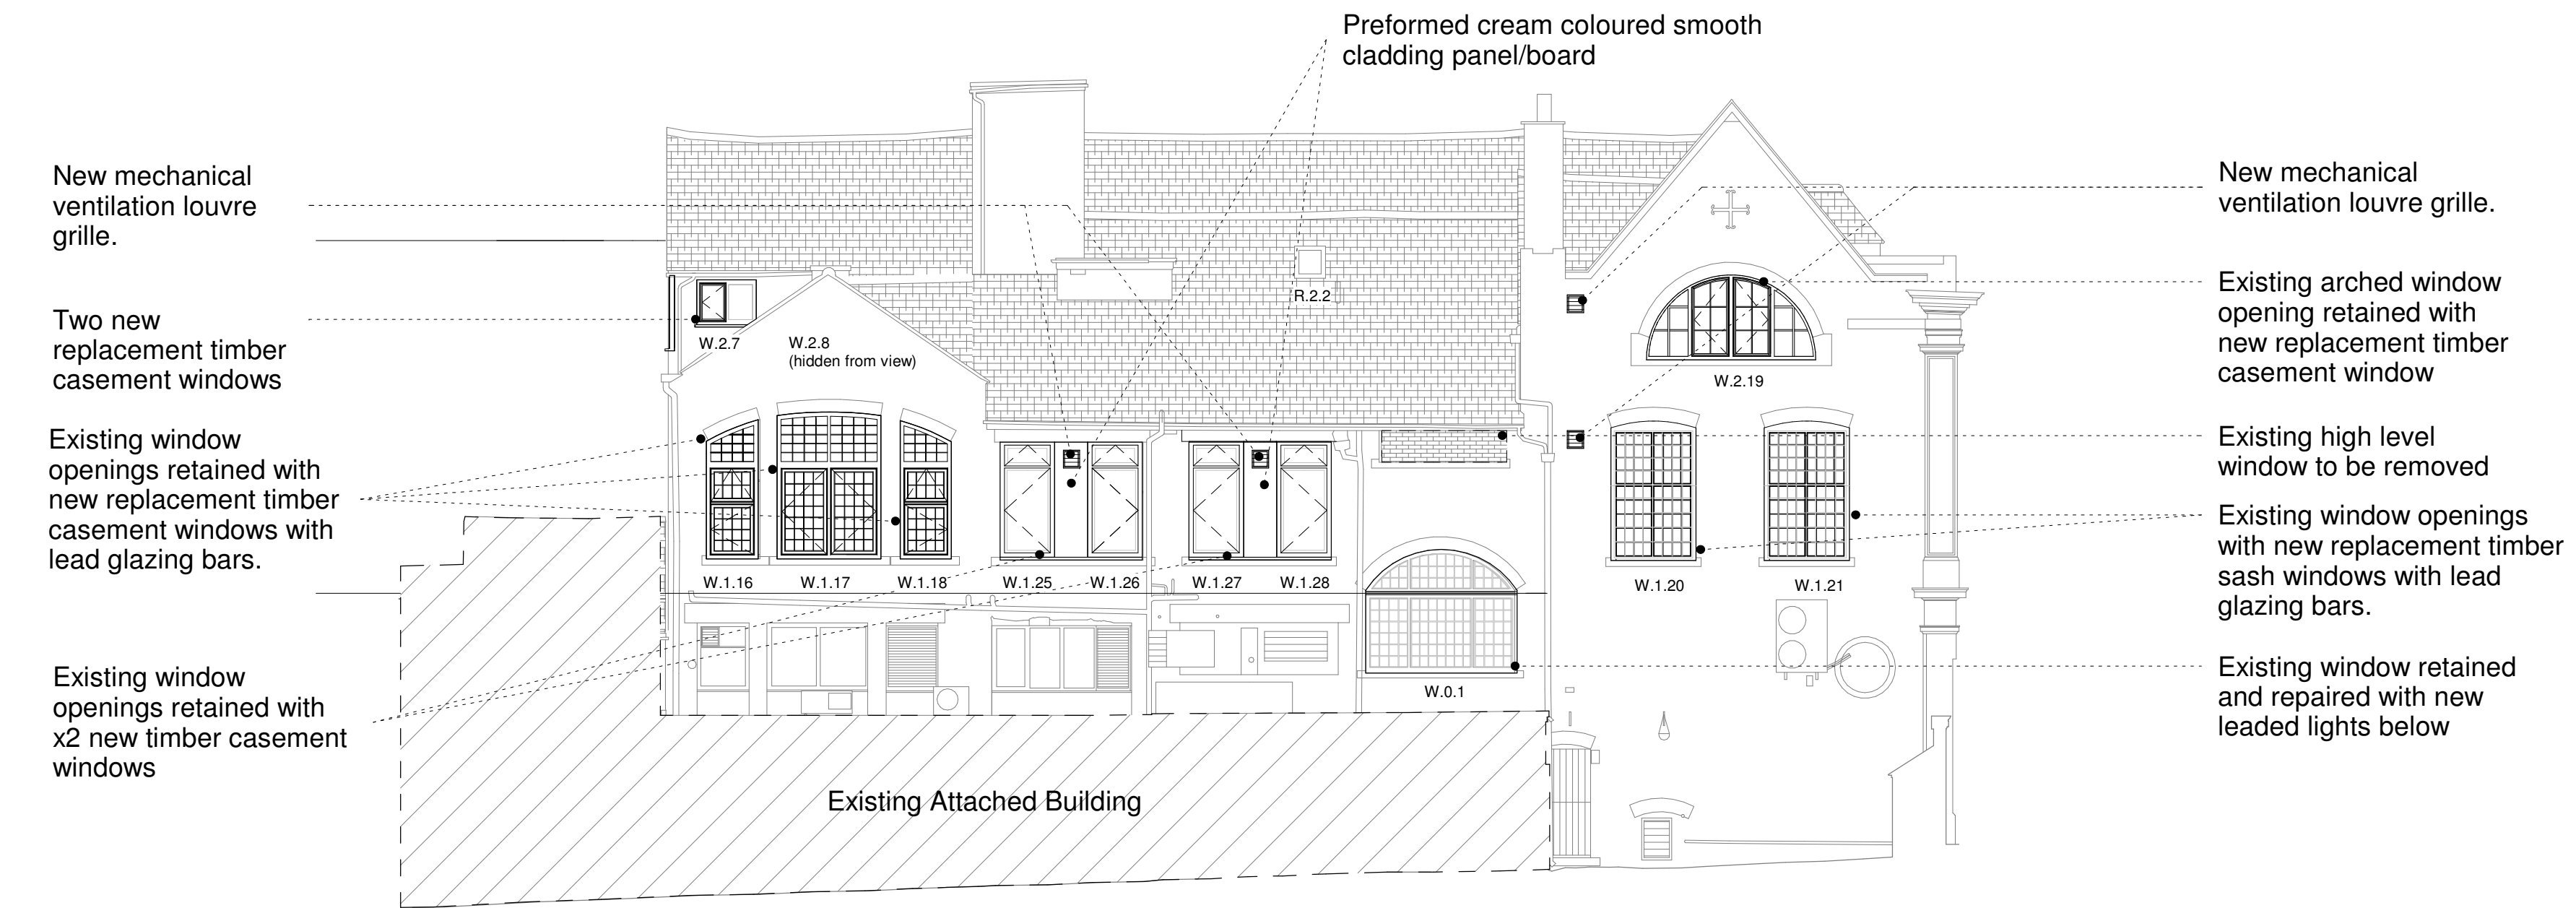

Strangman Street Elevation 'as proposed' 1:100 @A2

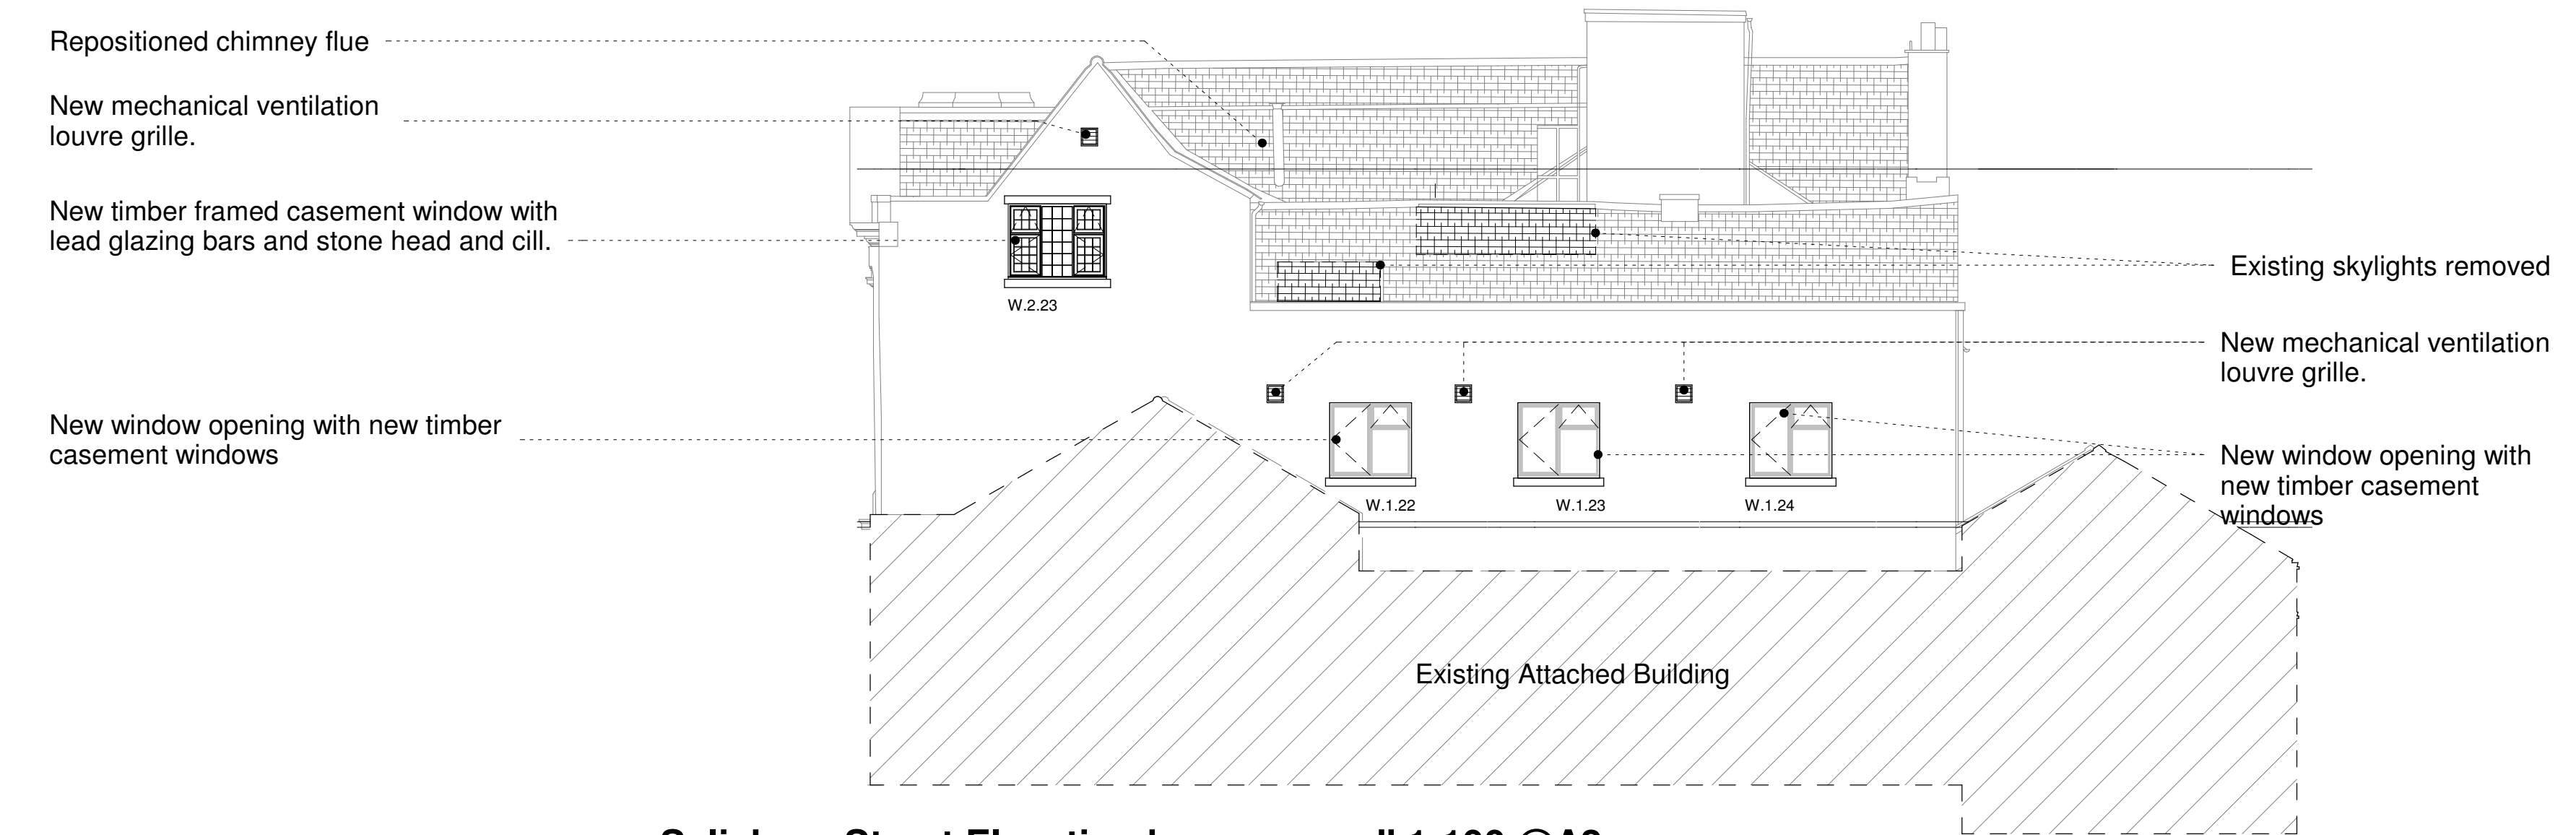

Salisbury Street Elevation 'as proposed' 1:100 @A2

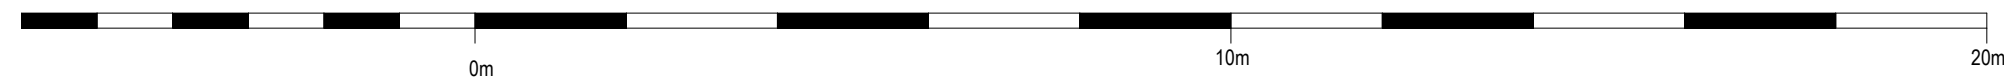

C	27/11/25	LA	Additional mechanical ventilation to be installed above the Napoli Italian Restaurant facing Strangman Street.
B	11/06/25	AC	Amended to suit Conservation Officers comments
A	21.03.25	LA	Alterations to suit 9 unit scheme following SMDC Planning Application comments.
Rev	Date	Drawn	Description

ctdarchitects Client Andrew Yu		Clerk Bank House Clerk Bank LEEK Staffordshire ST13 5HE t: 01538 373477 f: 01538 386503 e : info@ctdarchitects.co.uk w : www.ctdarchitects.co.uk		ctd architects © 2024 • This drawing is copyright. • All dimensions to be checked on site before proceeding. • Contractor must notify the architect of any discrepancies before proceeding. • Contractor to check/adjust dimensions of new work to suit existing conditions. Do not assume existing structure or details are plumb, square or level. • All drawings to be read in conjunction with all other consultants drawings and specs.					
		Project Residential Development The Old Court House, High Street, Leek		Scale 1:100	Size A2	Drawn SC	Chk'd PR	Date 30/04/24	
Title Elevations 'as proposed'		Job No. 2361	Drawing No AL19		Rev. C		Status PLANNING		