


RevNo	Revision note	Date	Signature	Checked
-------	---------------	------	-----------	---------

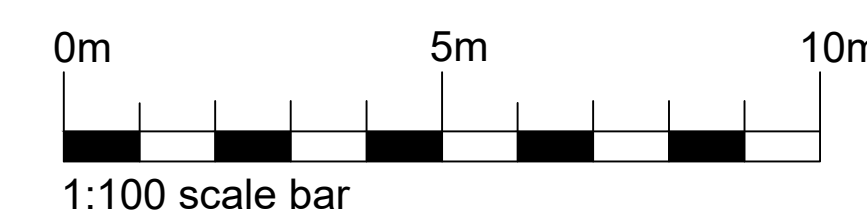

PROJECT:	PROPOSED EXTENSION AT BROOKLANDS 79 BROOKFIELDS ROAD IP10 2LX ST10 2LY	Drawing No: 2404-BR-01
CLIENT:	MR. Z. OTTER	Date: MAY 2025
Drawing Title		Scale: 1:50, 1:100 @ A1
EXISTING PLANS AND ELEVATIONS		Revision:
Renaissance Studio, No 1 Derby St, Leigh, Lancashire WN7 4JF Telephone: 01942 476360 Fax: 01942 682084 Email: info@renewabletech.co.uk www.renewabletech.co.uk		Issue: BUILDING REGS