
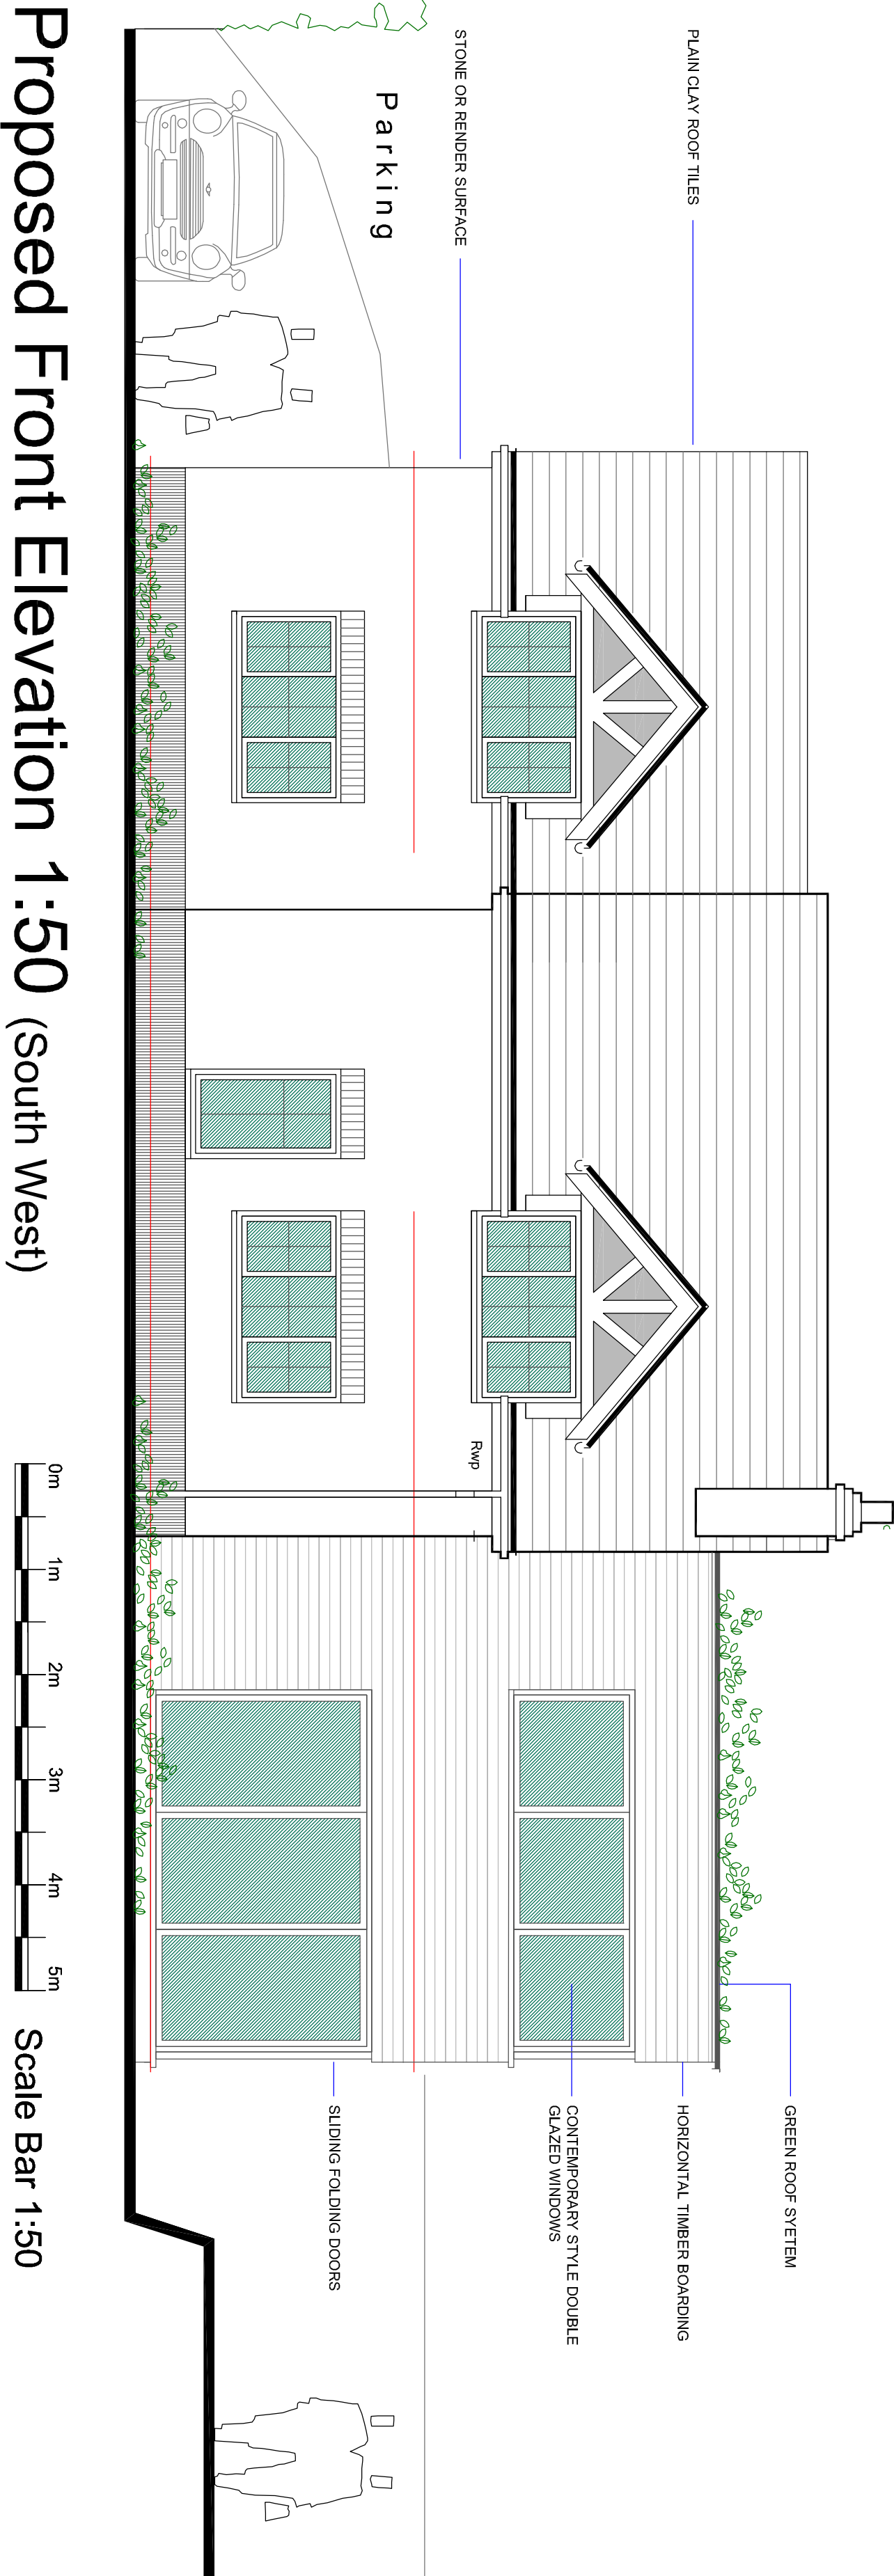
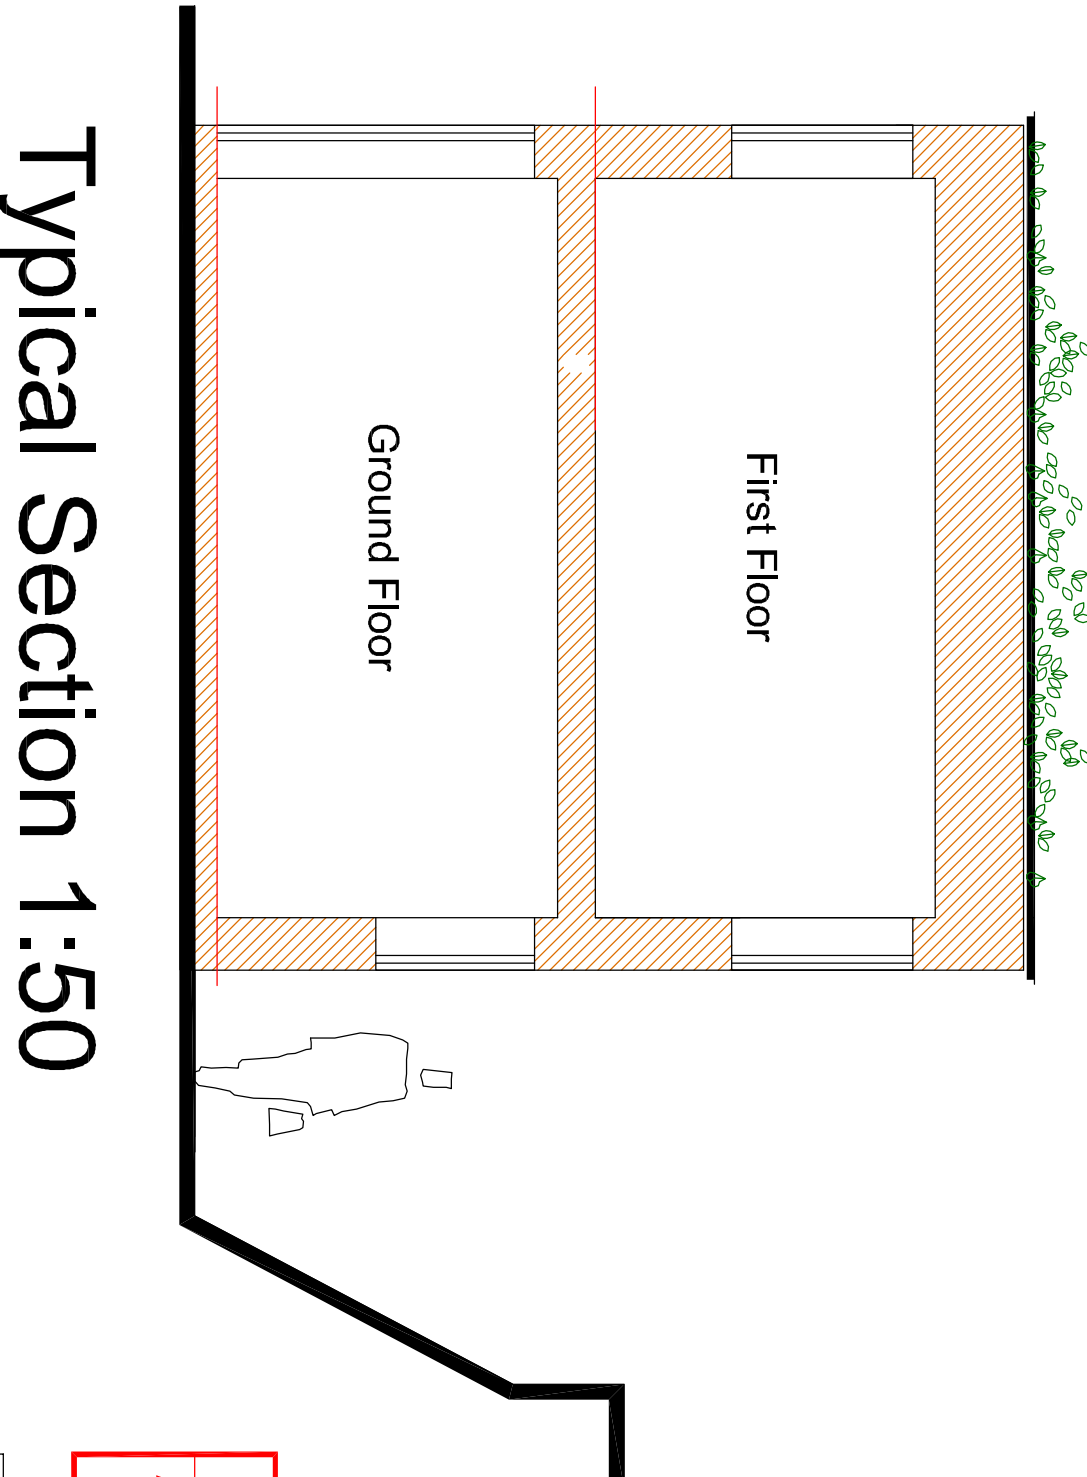
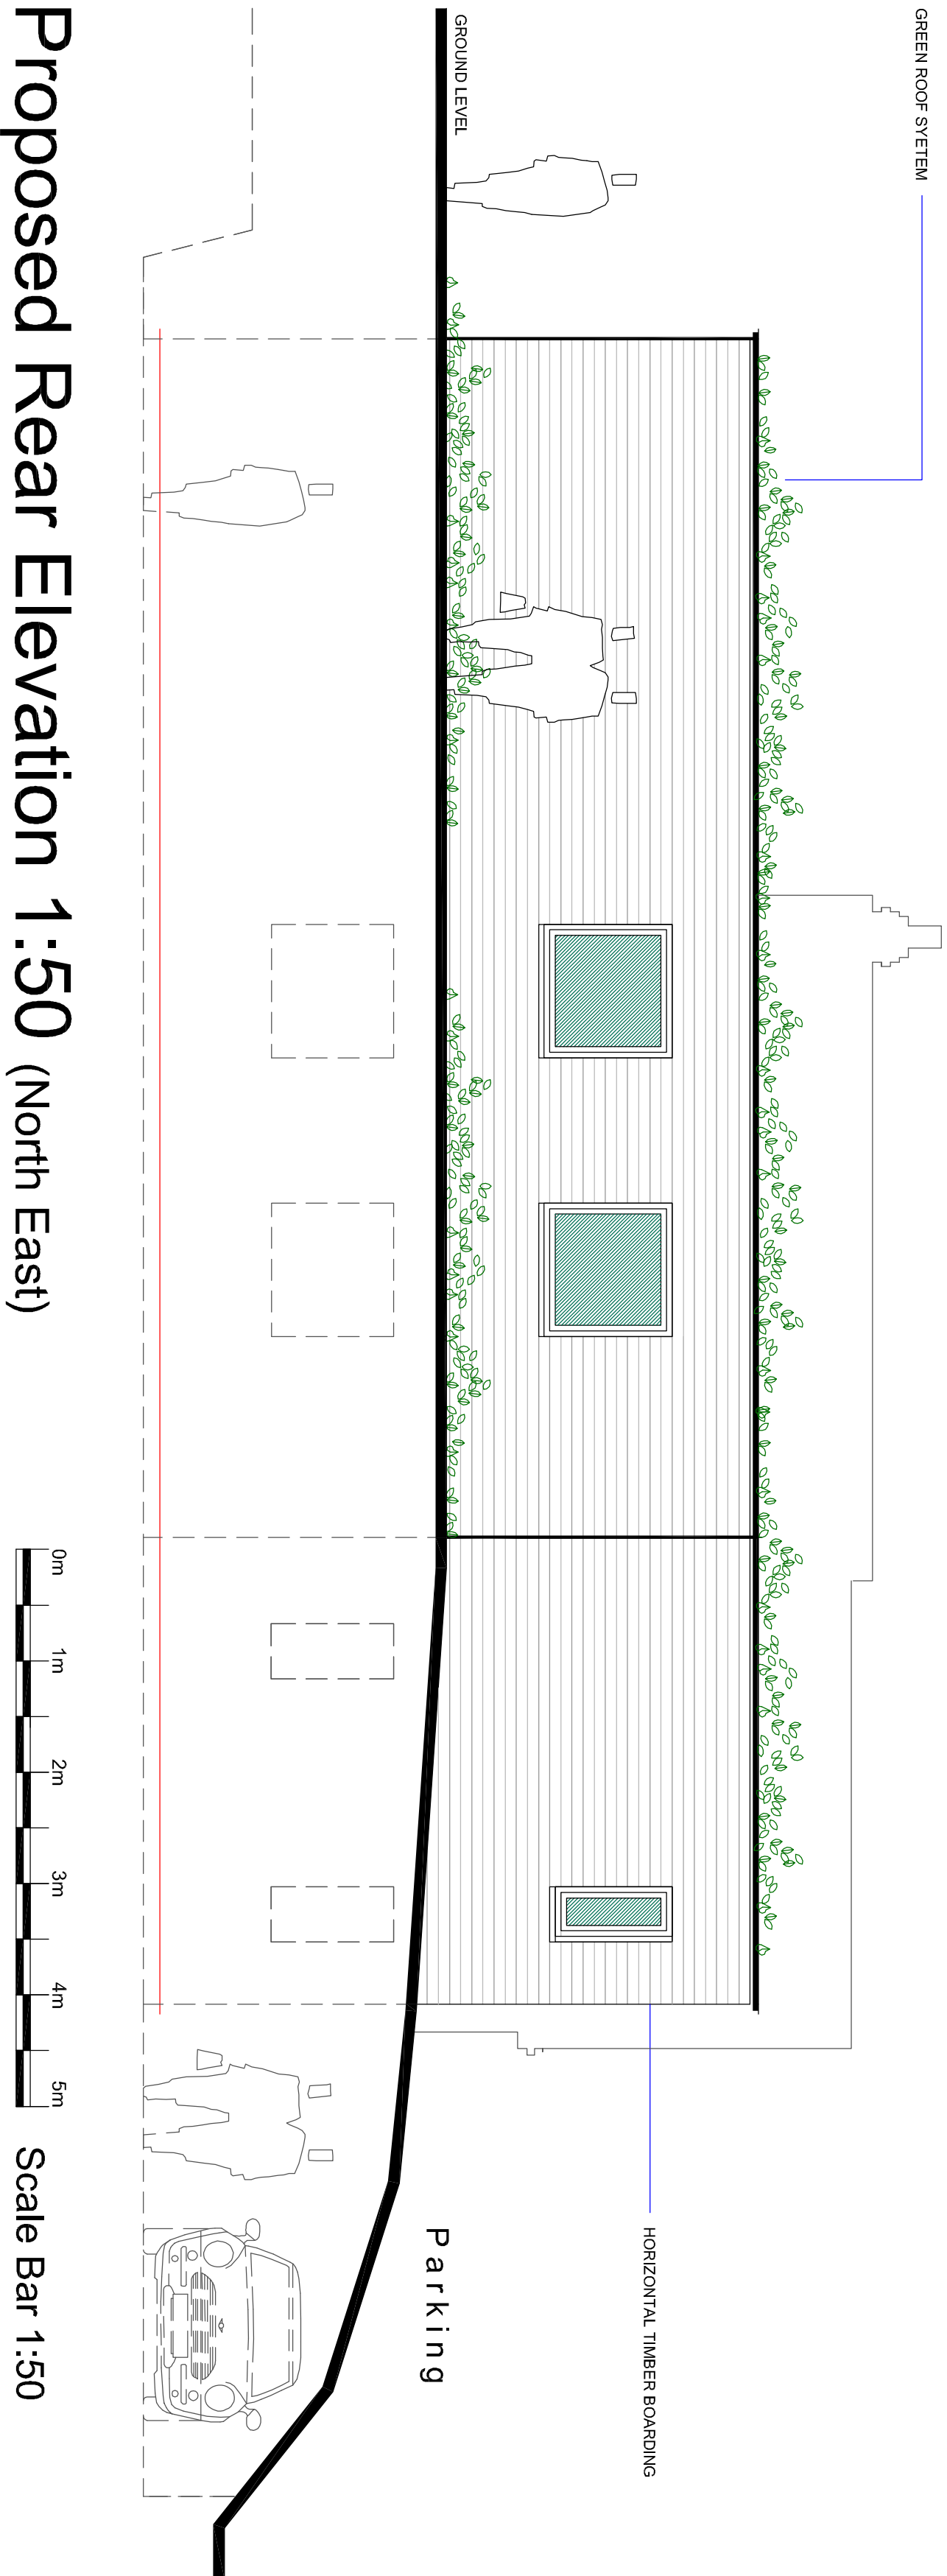
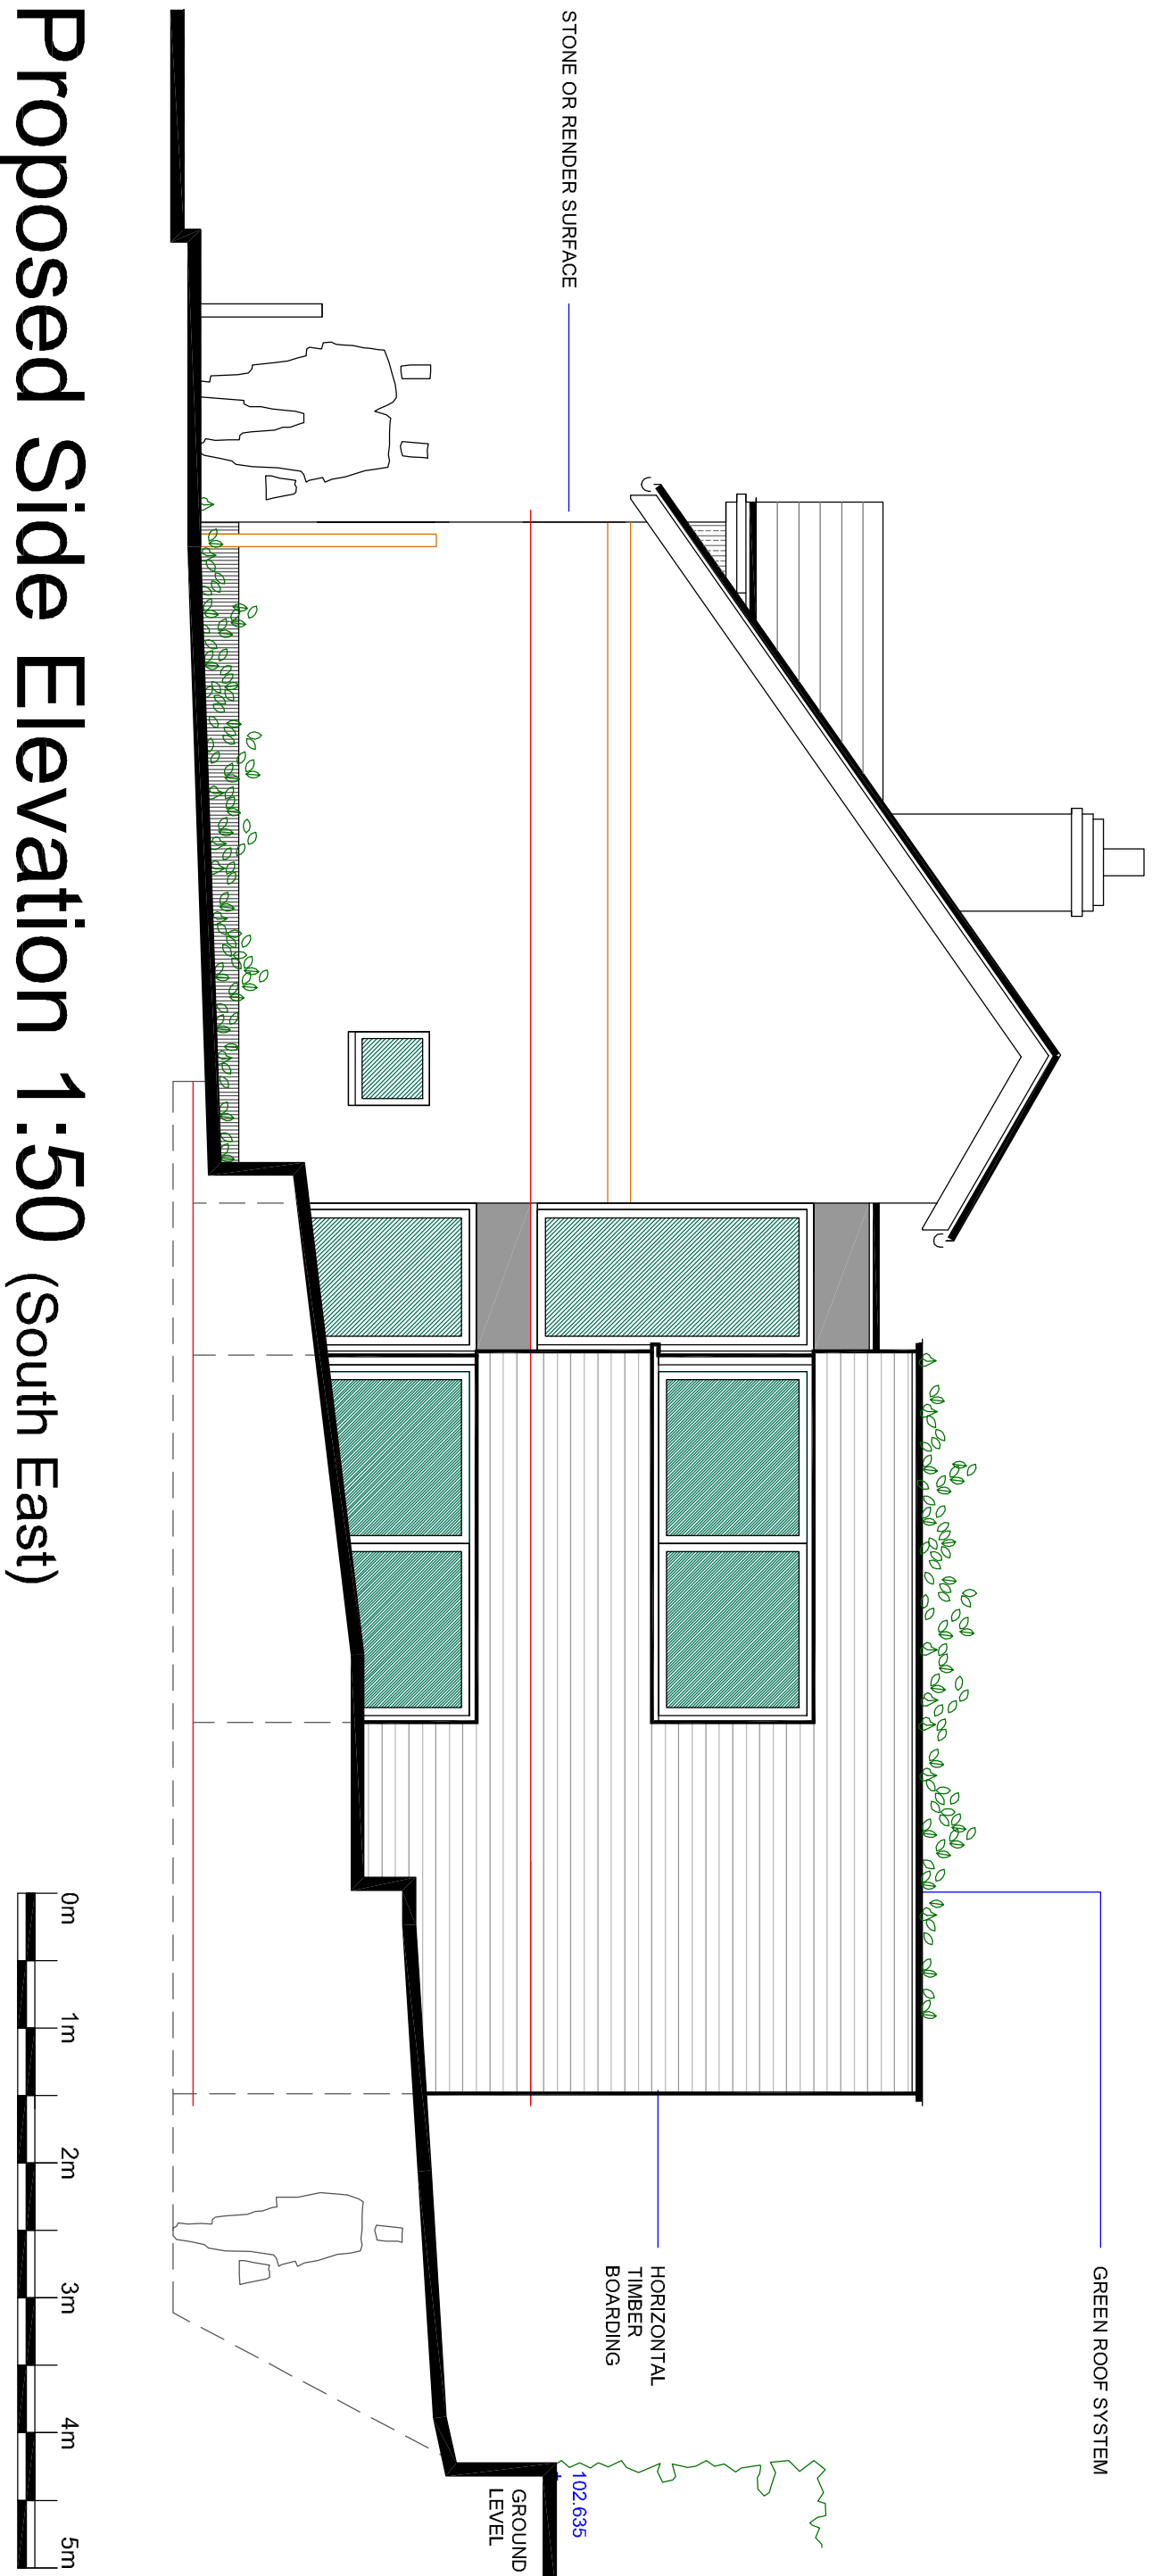


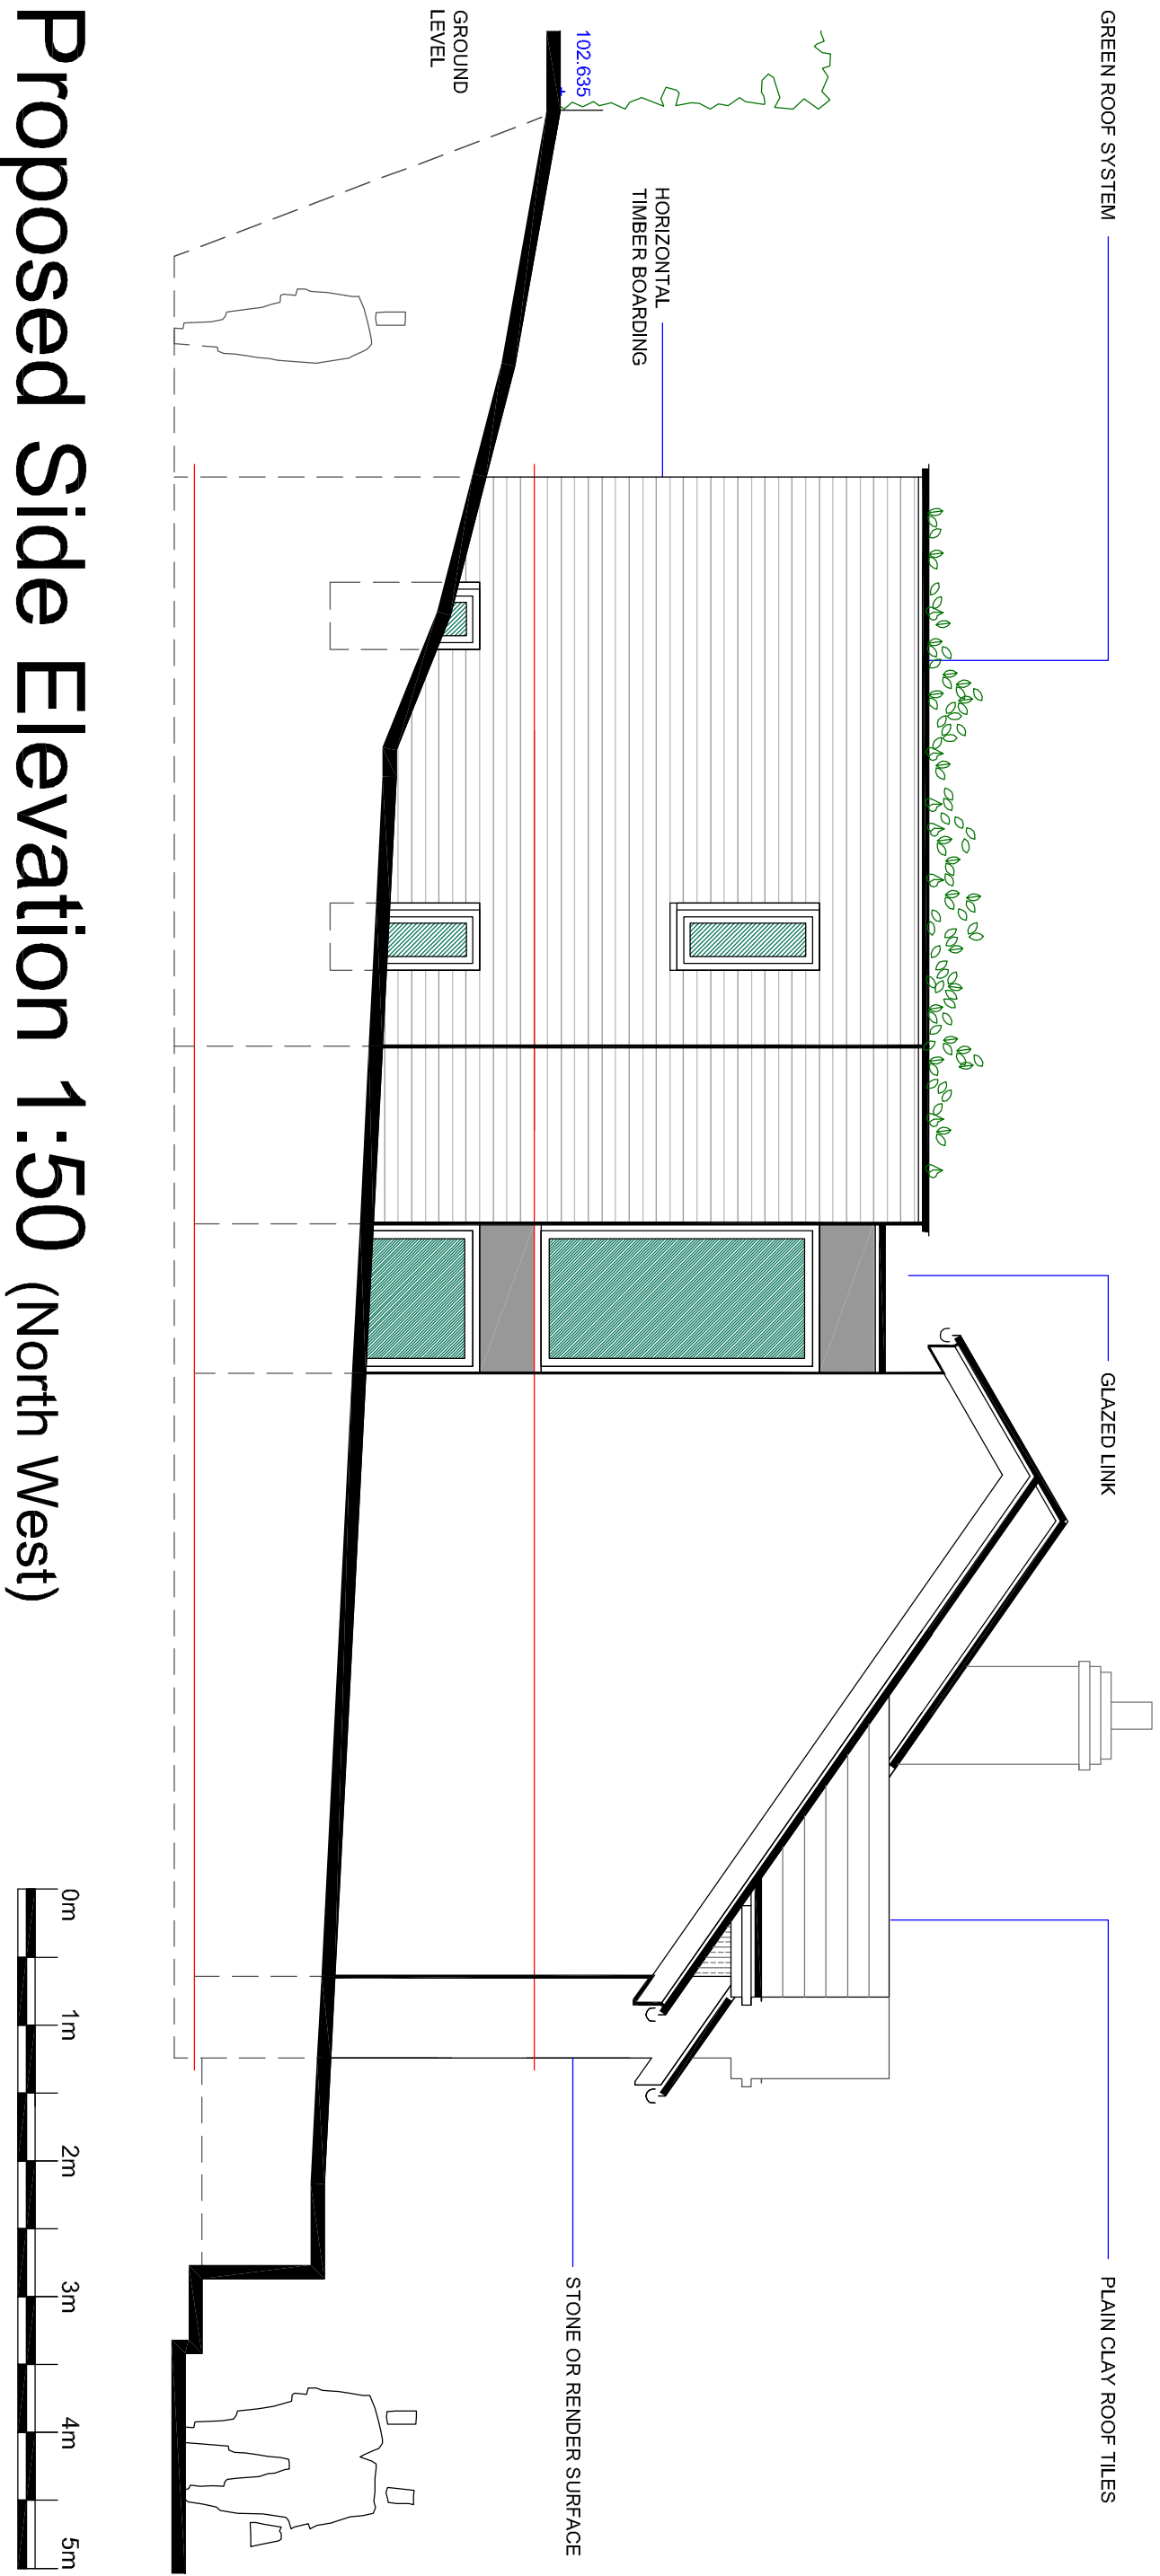

Planning Issue Only

All dimensions, construction details and specification details contained on this drawing are for planning purposes only. All are to be checked and agreed on site with Client / Building Inspector as applicable prior to construction.

Rev	Comment	Date

ALL DIMENSIONS & LEVELS INDICATED ON THIS DRAWINGS ARE INDICATIVE ONLY. ALL ARE TO BE CHECKED ON SITE BY THE CONTRACTOR PRIOR TO CONSTRUCTION. CONTRACTOR TO TAKE FULL RESPONSIBILITY FOR ALL TECHNICAL DETAILS TO BE CHECKED AND APPROVED BY BUILDING CONTROL PRIOR TO CONSTRUCTION.

Building Plans Drawn & Submitted for Planning and Building Regulations Approval

35 Saffron Way,
Stoke-on-Trent
ST9 5XQ

Rob Williams
Tel: 07947 211 467
Email: cds_@live.co.uk

Construction Drafting Services

Cds

● **Client:**
MR & MRS Z DAVIES

● **Project:**
ALTERATIONS & EXTENSION TO HIGHFIELD COTTAGE,
PARK LANE, ENDON, STONE ON TRENT, ST9 9JB

● **Status:**
FOR PLANNING APPROVAL ONLY

● **Title:**
PROPOSED ELEVATIONS

● **Drawing No:**
PL 04B

Scale:
1:50 @A1

Date:
NOV 2025