



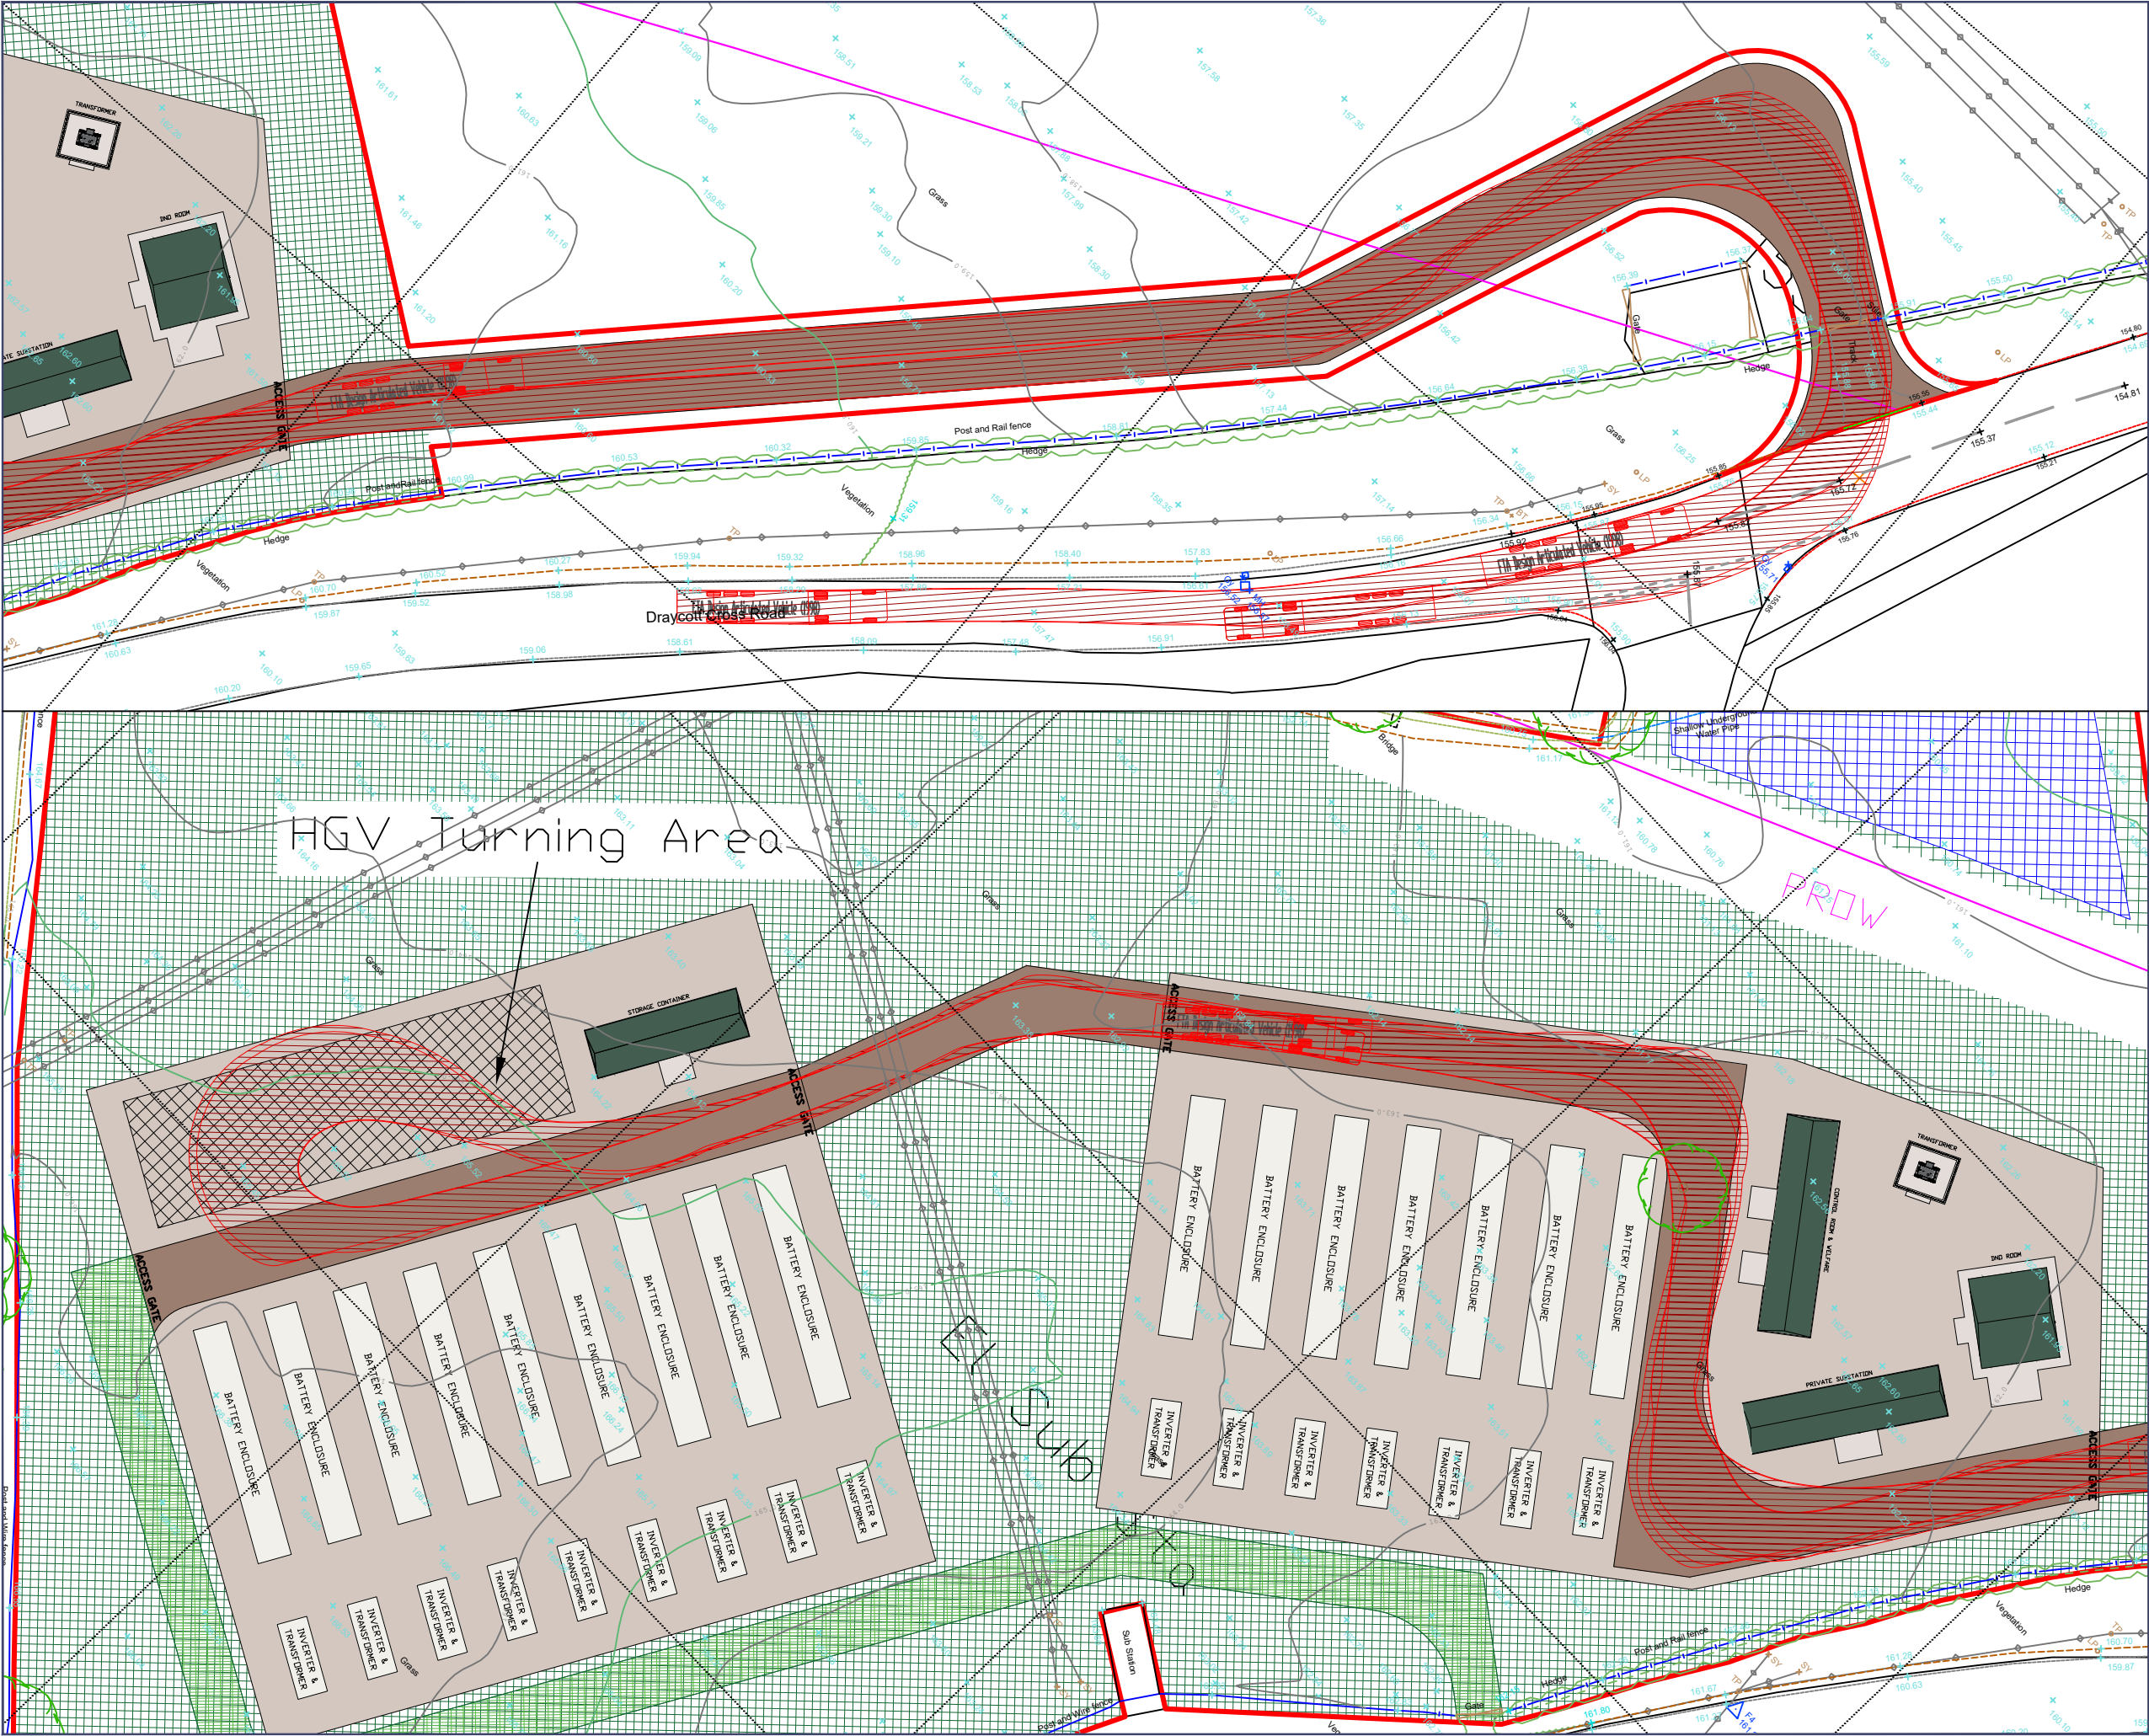

VEHICLE USED IN TRACKING:

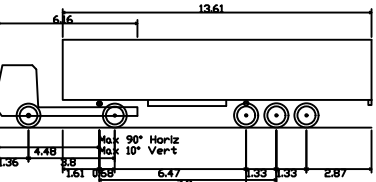

FTA Design Articulated Vehicle (1998)
Overall Length 16.480m
Overall Width 2.550m
Overall Body Height 3.870m
Min Body Ground Clearance 0.515m
Max Track Width 2.470m
Lock to lock time 3.00s
Kerb to Kerb Turning Radius 6.550m



0344 8700 007
axis.co.uk



Client

Balance Power

Project

Cheadle BSF

Drawing Title

Swept Path Analysis - Construction
Phase (Site Layout Rev E)

Scale

1:500 @A3

Date

November 2025

Dwg no

3302-01-ATR03

Status

Condition Discharge

Drawn

DC

Rev

DC