



COPYRIGHT: This drawing is copyright and may not be altered, reproduced or used other than for the Contract Works for which it is issued without the written permission of daniel matthias architecture ltd.

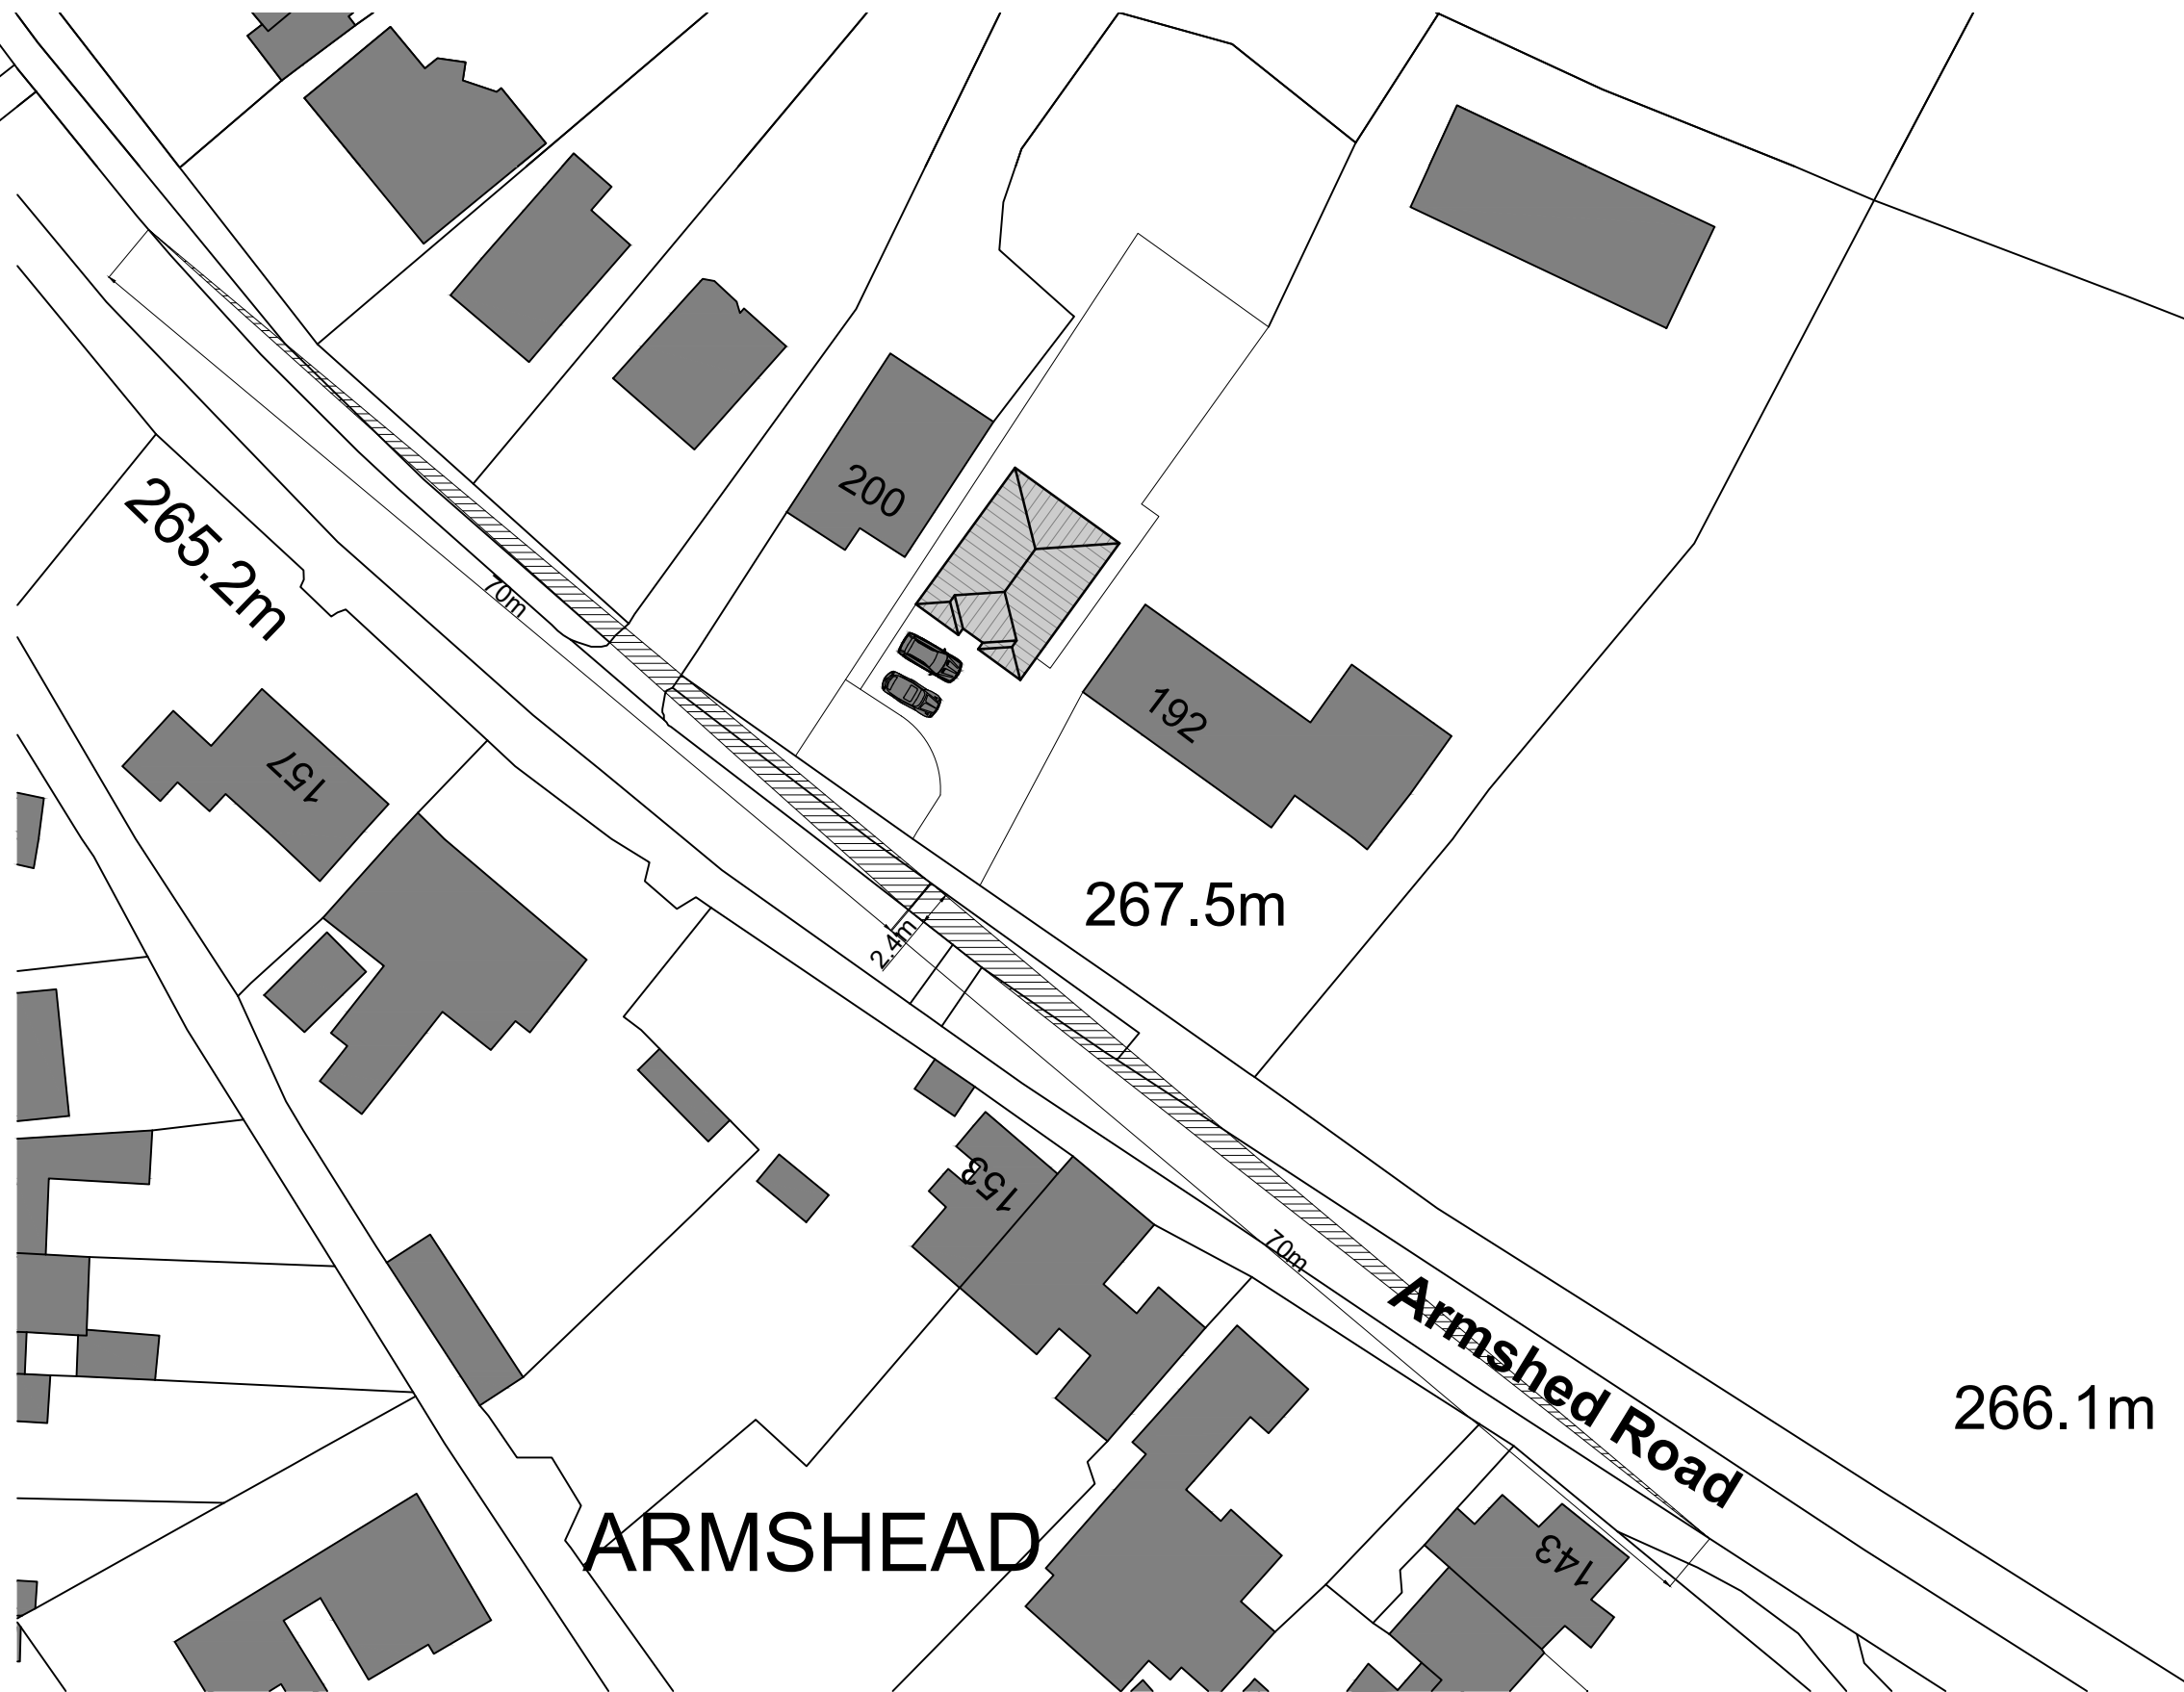

ARMSHEAD

Armshed Road

VISABILITY SPLAY PLAN
SCALE 1:500

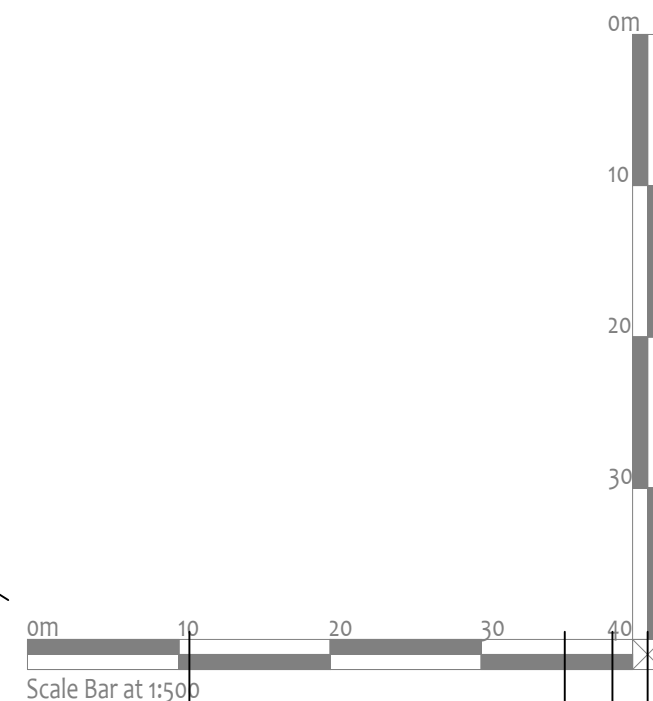

Rev	Description	Drawn	CKD	Date
-----	-------------	-------	-----	------