


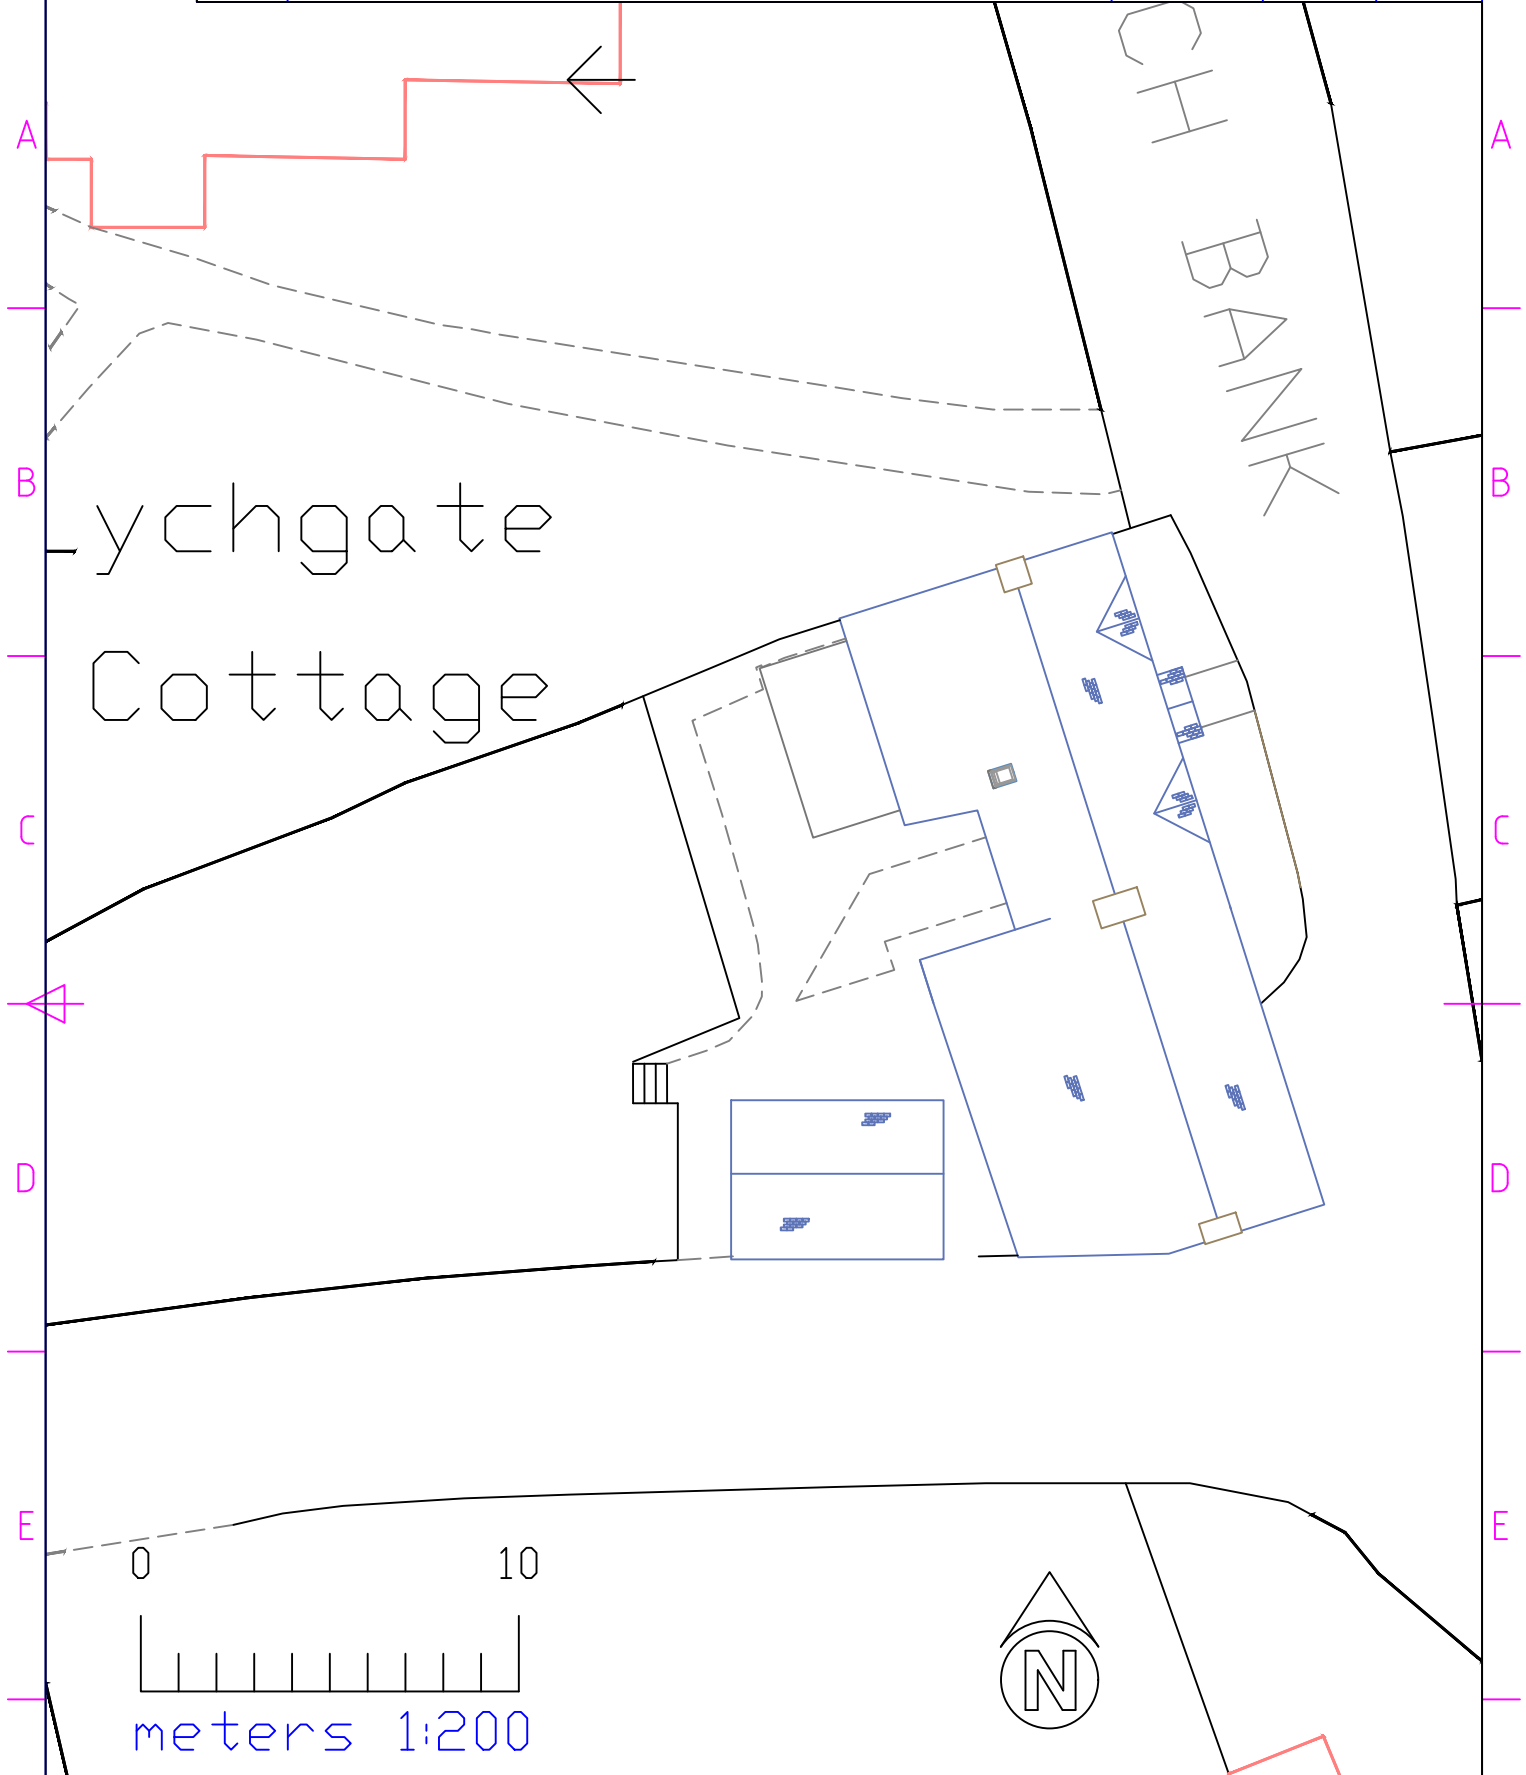

Itemref	Quantity	Title/Name, designation, material, dimension etc			Article No./Reference	
Designed by A W Newby		Checked by R Everiss	Approved by - date R Everiss 01/12/2025	File name Block.dwg	Date 11/11/2025	Scale 1:200
PME Planning Services				Block Plan		
				2		Edition Rev 0