



Window component details

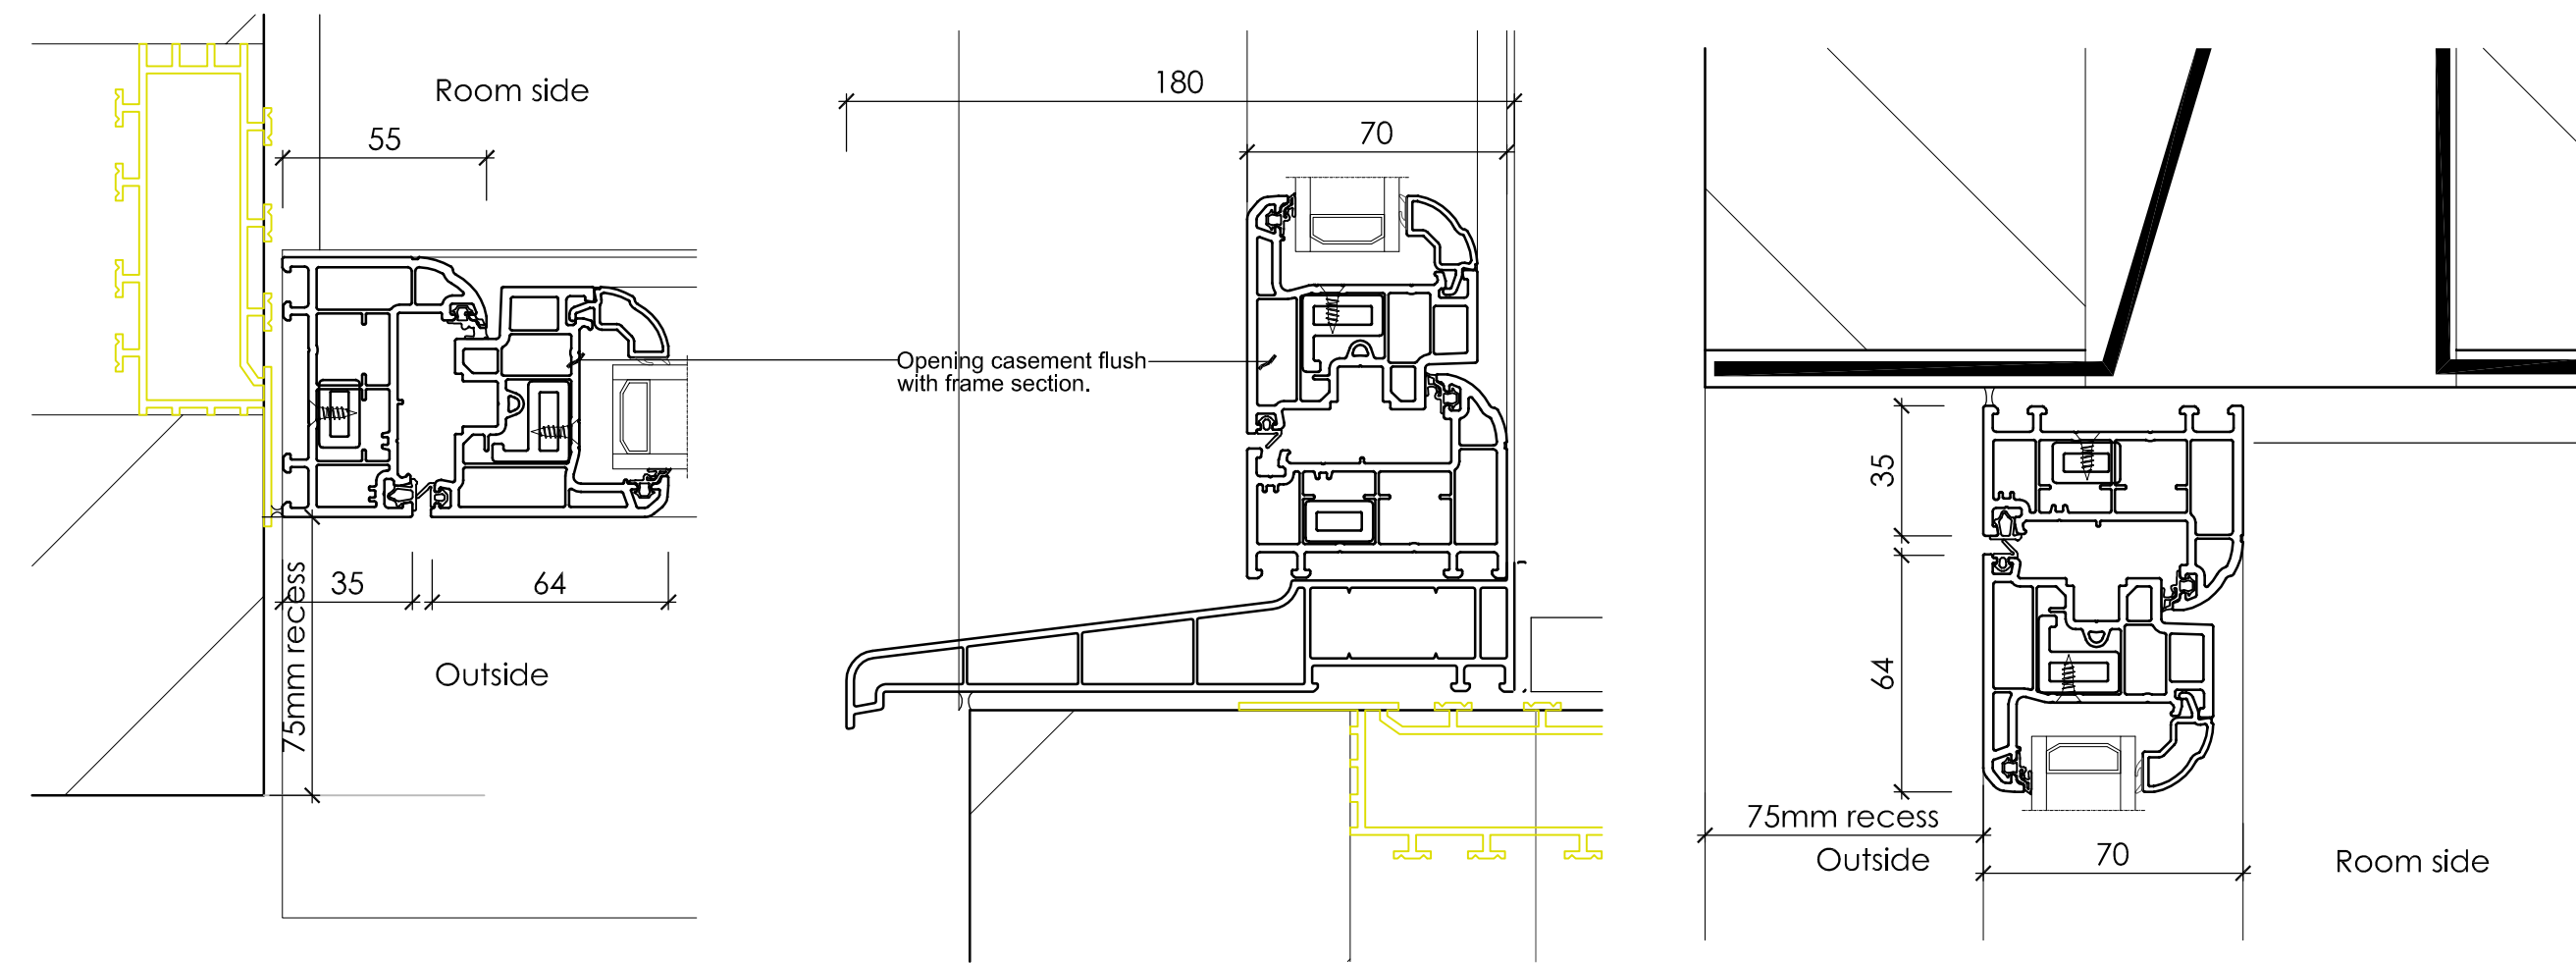


Detail A 1:2 at A1

Detail B 1:2 at A1


Detail C 1:2 at A1

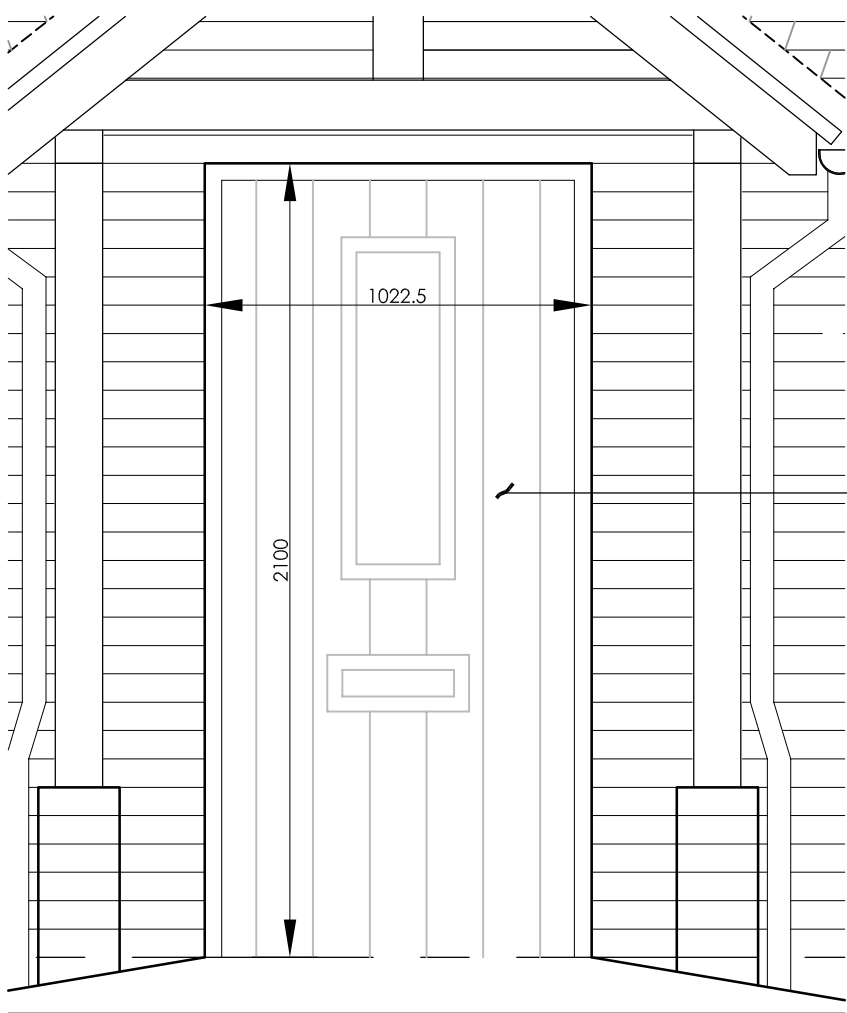

Front door scale: 1:20 at A1

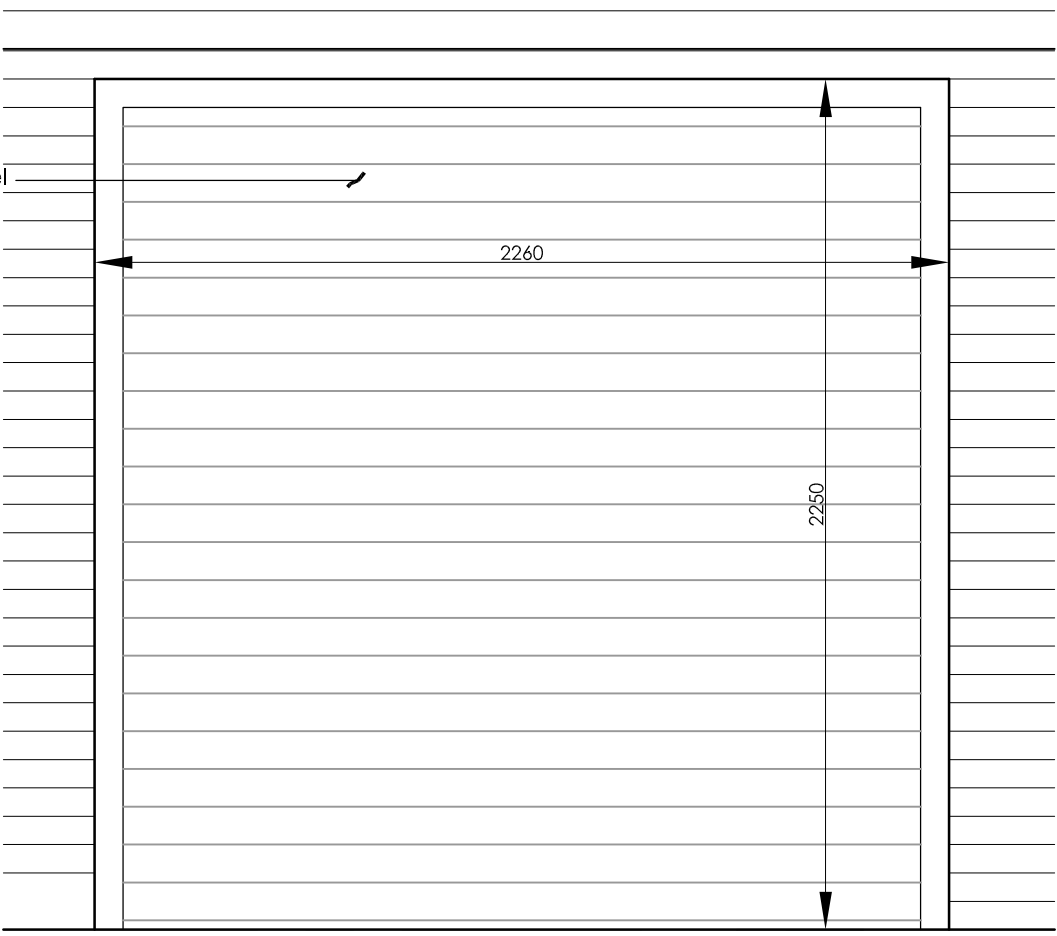


Garage door scale: 1:20 at A1

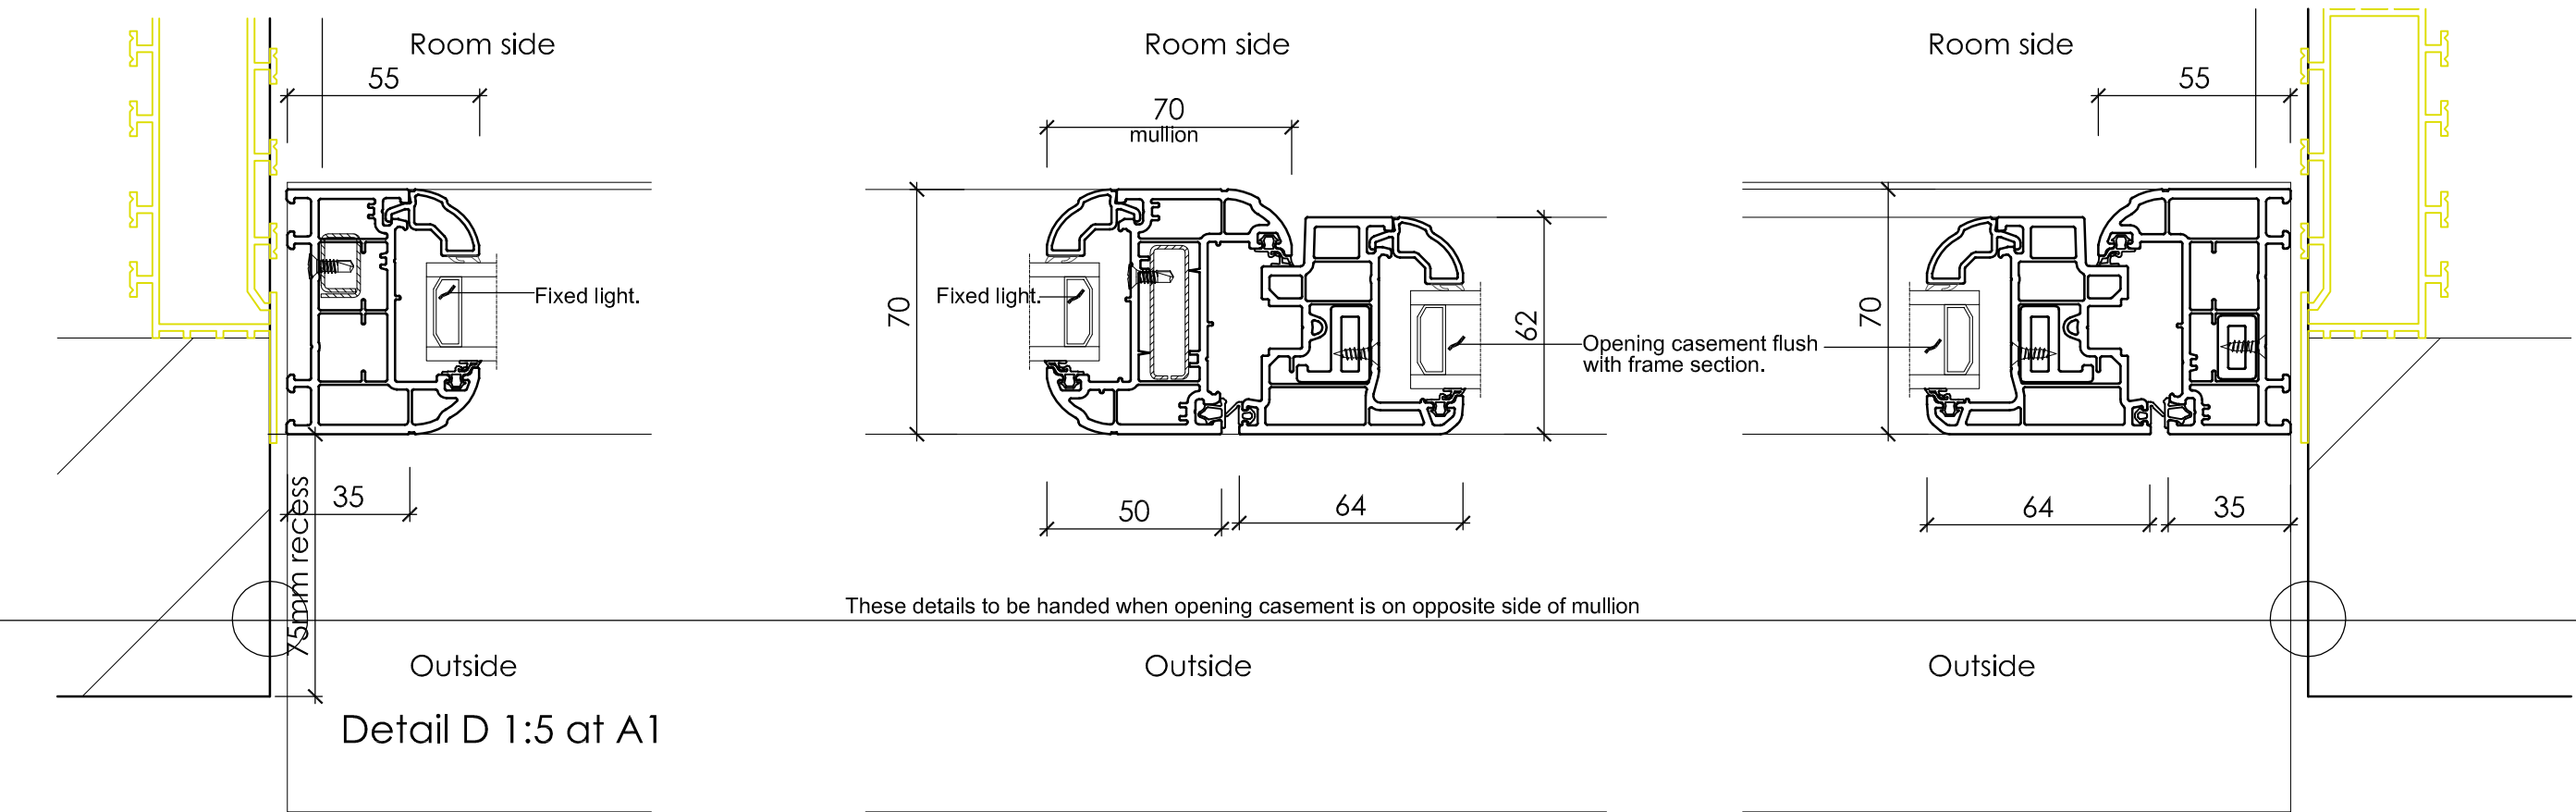


Detail D 1:2 at A1

Detail E 1:2 at A1


Detail F 1:2 at A1

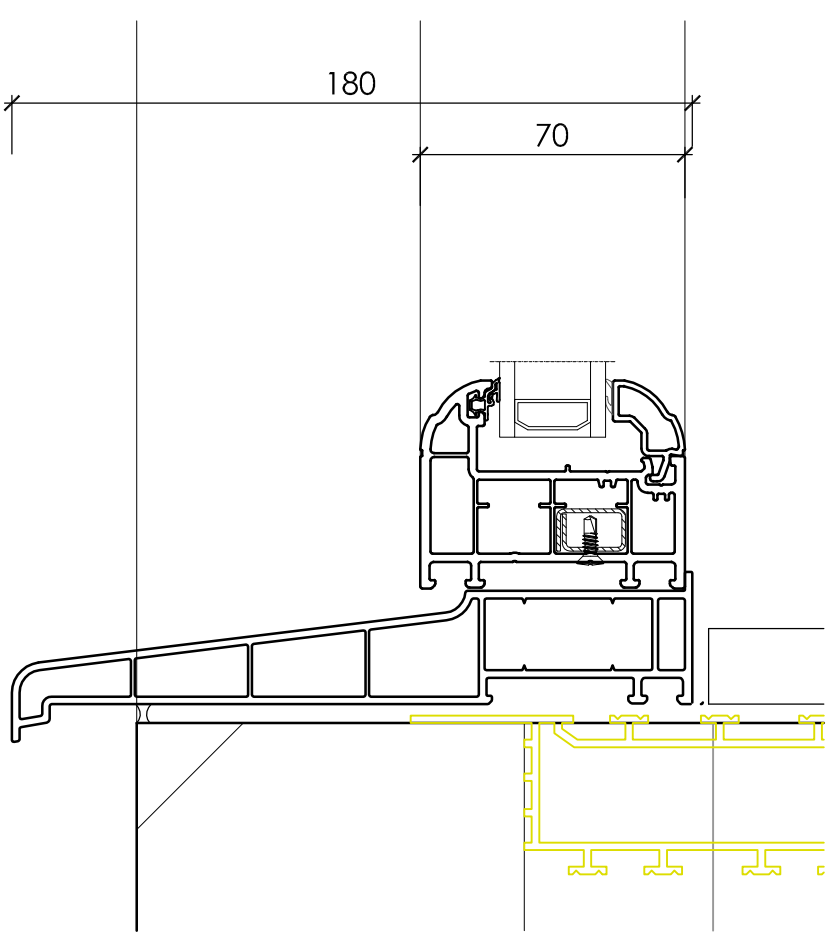

Detail G 1:2 at A1

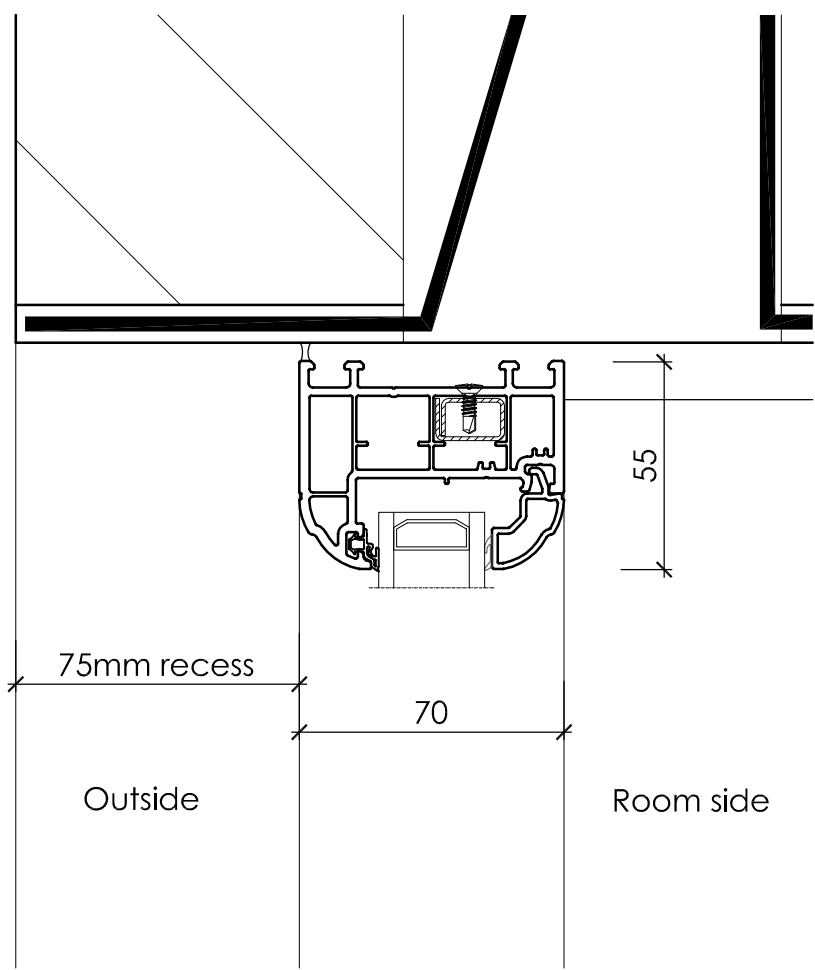


Detail H 1:2 at A1

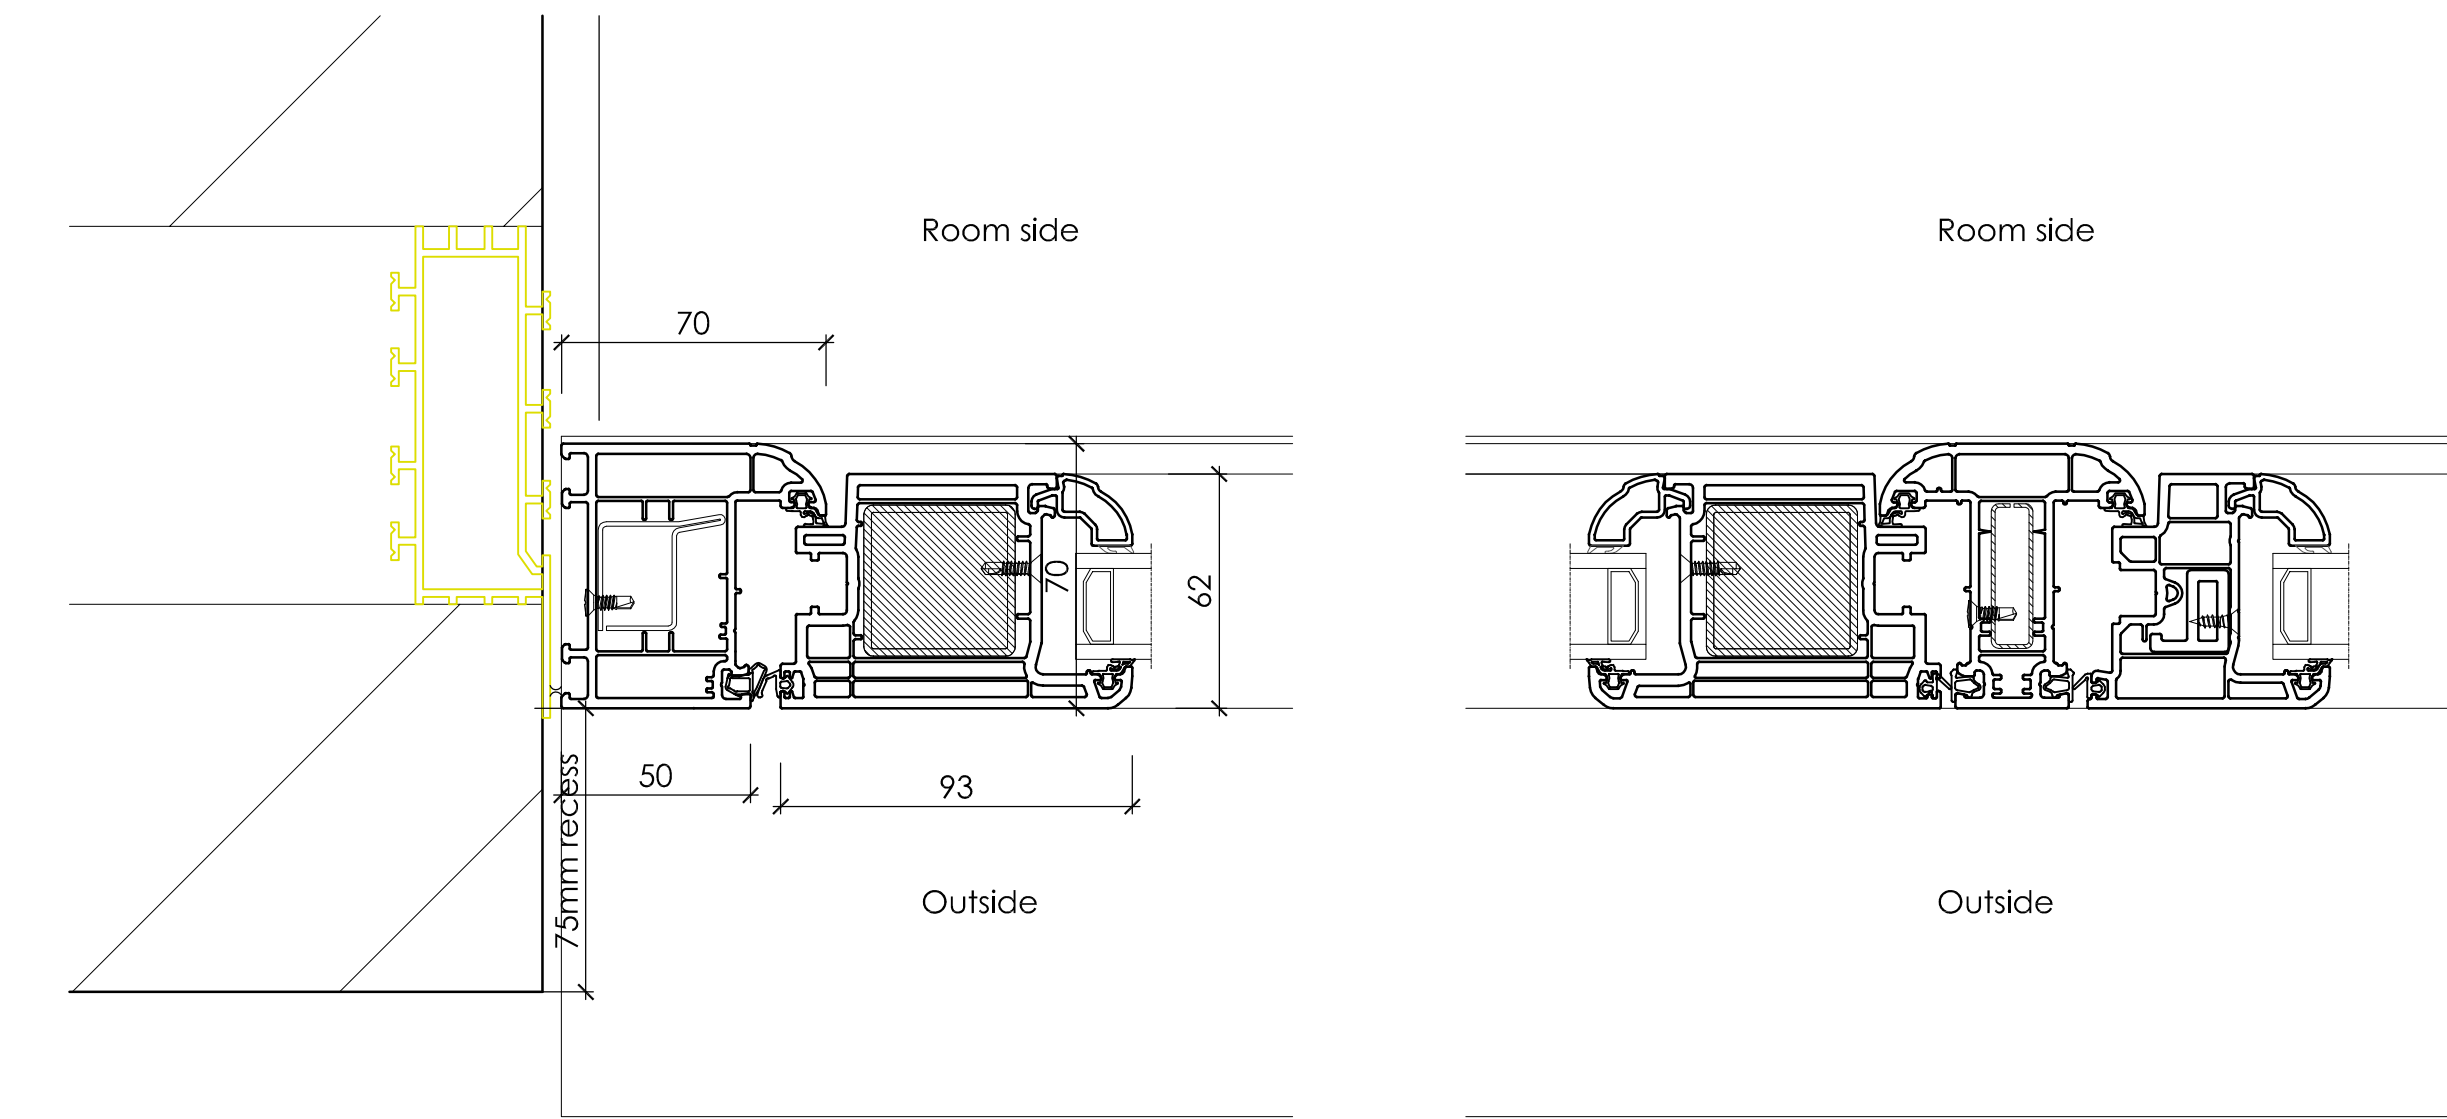


Detail J 1:2 at A1
(This detail is handed for other jamb.)

Detail K 1:2 at A1

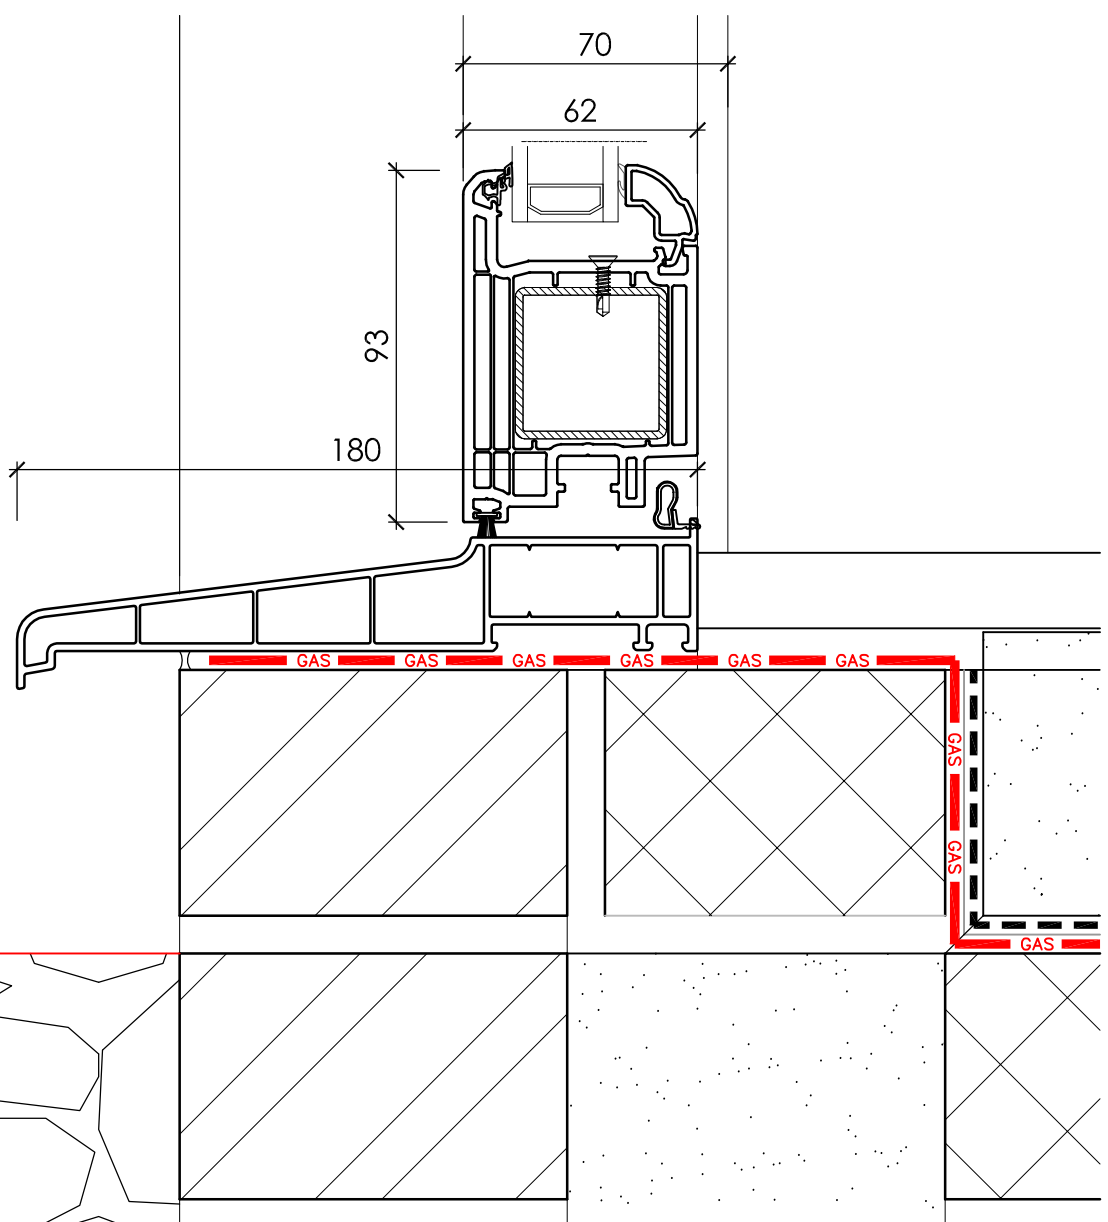

Detail L 1:2 at A1

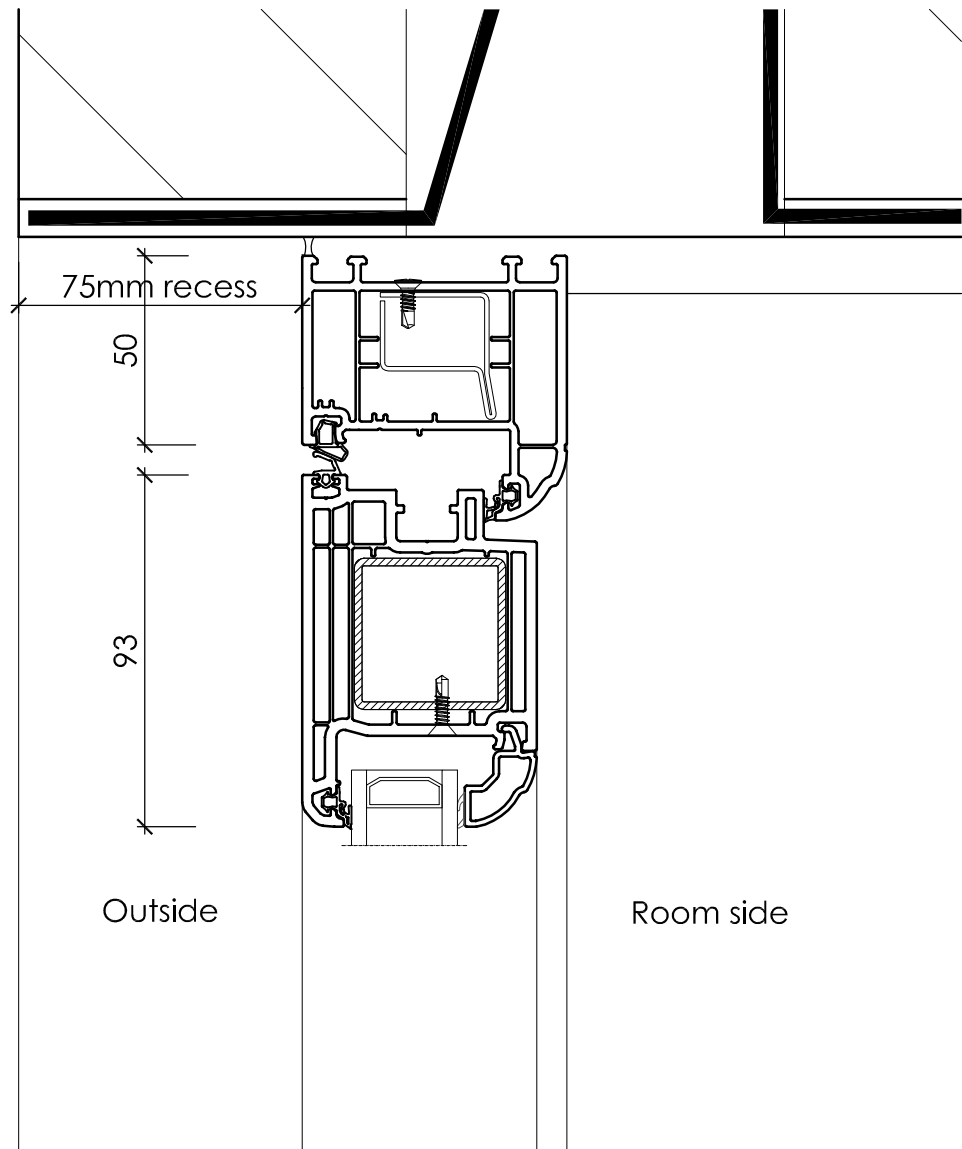

Detail M 1:2 at A1

Copyright of this drawing is vested in the Architect and it must not be copied or reproduced without consent. Figured dimensions only are to be taken from this drawing. All contractors must visit the site and be responsible for taking and checking all dimensions relative to their work. Hewitt&Carr Architects Ltd are to be advised of any variation between drawings and site conditions. CLIENTS ARE ADVISED TO CLARIFY DIMENSIONS WITH THE ARCHITECT PRIOR TO SETTING OUT AND NOT TO SCALE FROM THE DRAWING.

Rev. | Drawn | Comments | Date

This drawing to be read in conjunction with AL(0)10 and AL(0)11

PLANNING DRAWING

Hewitt&CarrArchitects
A: 17-19 Leek Road | Cheadle | Staffordshire | ST10 1JE
T: 01538 756888
E: enquiries@hcarchitects.co.uk
W: www.hcarchitects.co.uk

Client
A J DEVELOPMENTS

Project
Proposed residential development at
The Former Crown Public House,
Mobberley, Nr. Cheadle, Staffordshire.
Title
Window & door details to discharge
planning condition (Component details.)

Status
PLANNING
Date Oct. 2022
Scale @A1 1:2 & 1:20

Project No
00417 AL(0)12

Drawing No.

Drawn SM

Checked

Rev

Rev. 1:20